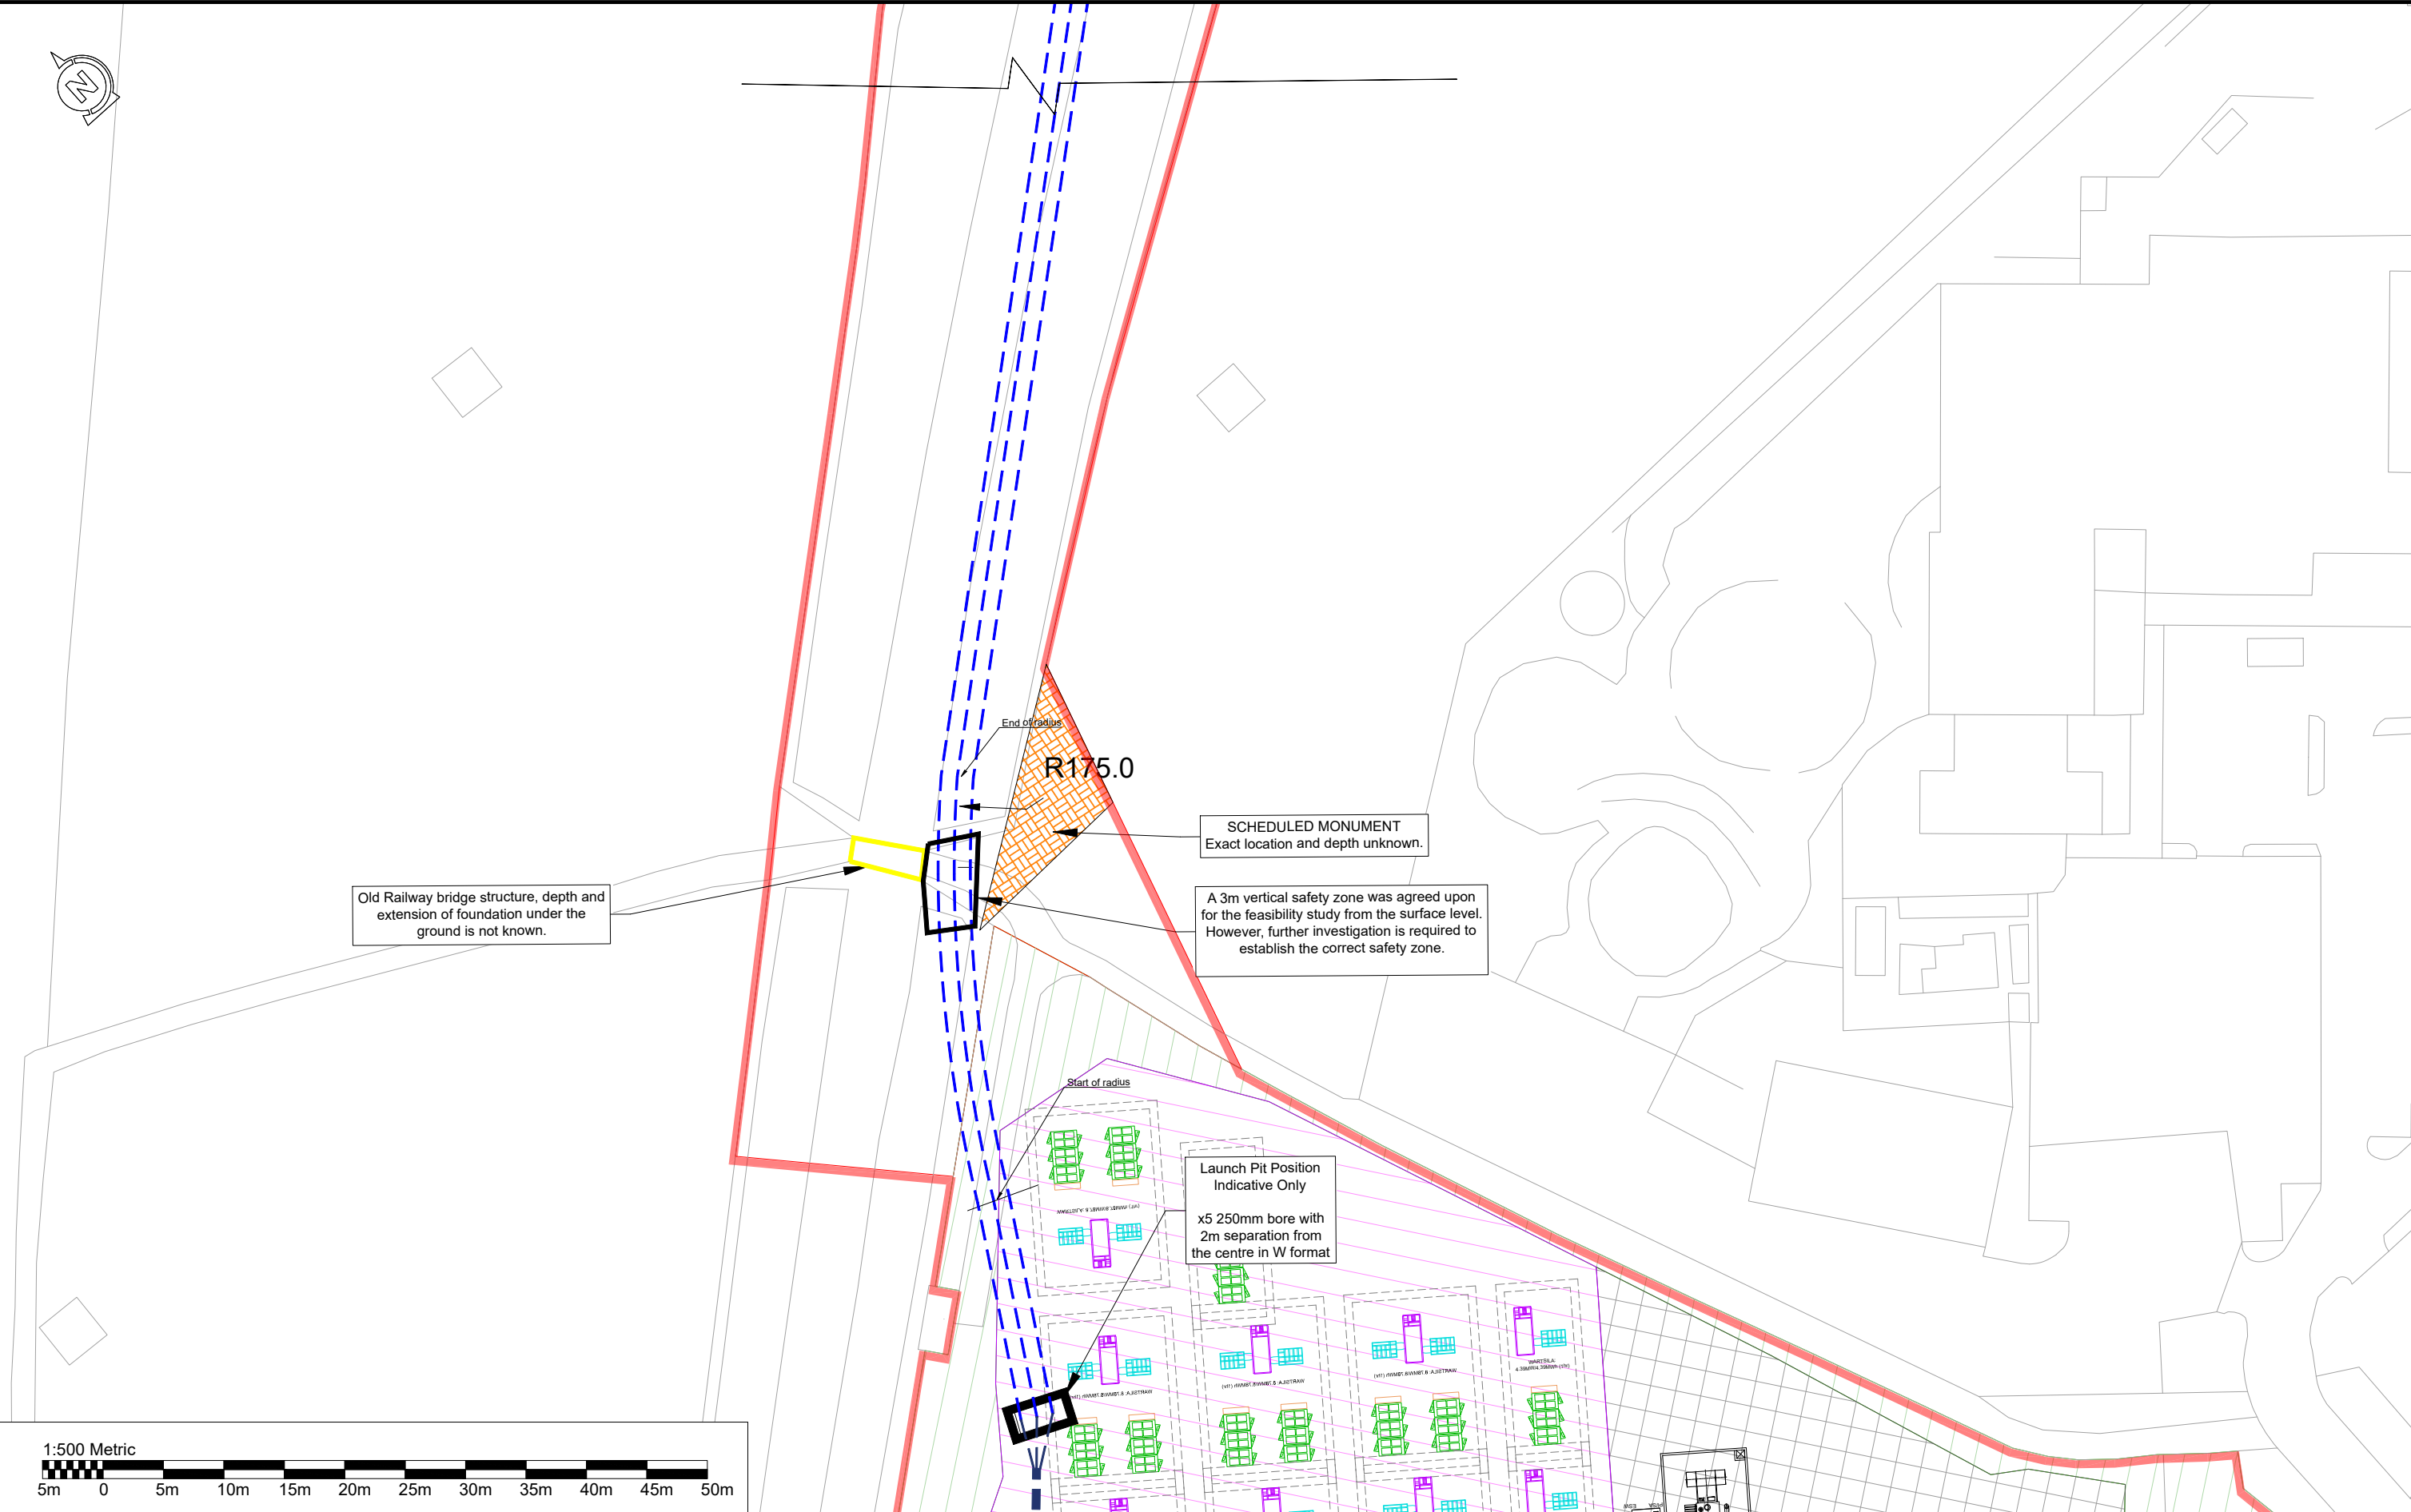
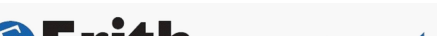


Client: 	Project Name: Battery Farm		Drawn by: AS	Date: 06.03.25	Revision: Rev0	Grid Ref: X (Easting) , Y (Northing)	Note: All measurements in metres.	
	Map Reference:		Scale: 1:500		Size: A3			
	Drawing Title: HDD Crossing - Indicative		Plan No.: EC111-DARTFORD-BESS-HDD-002				Sheet Number: 01	
	Site Address:							