



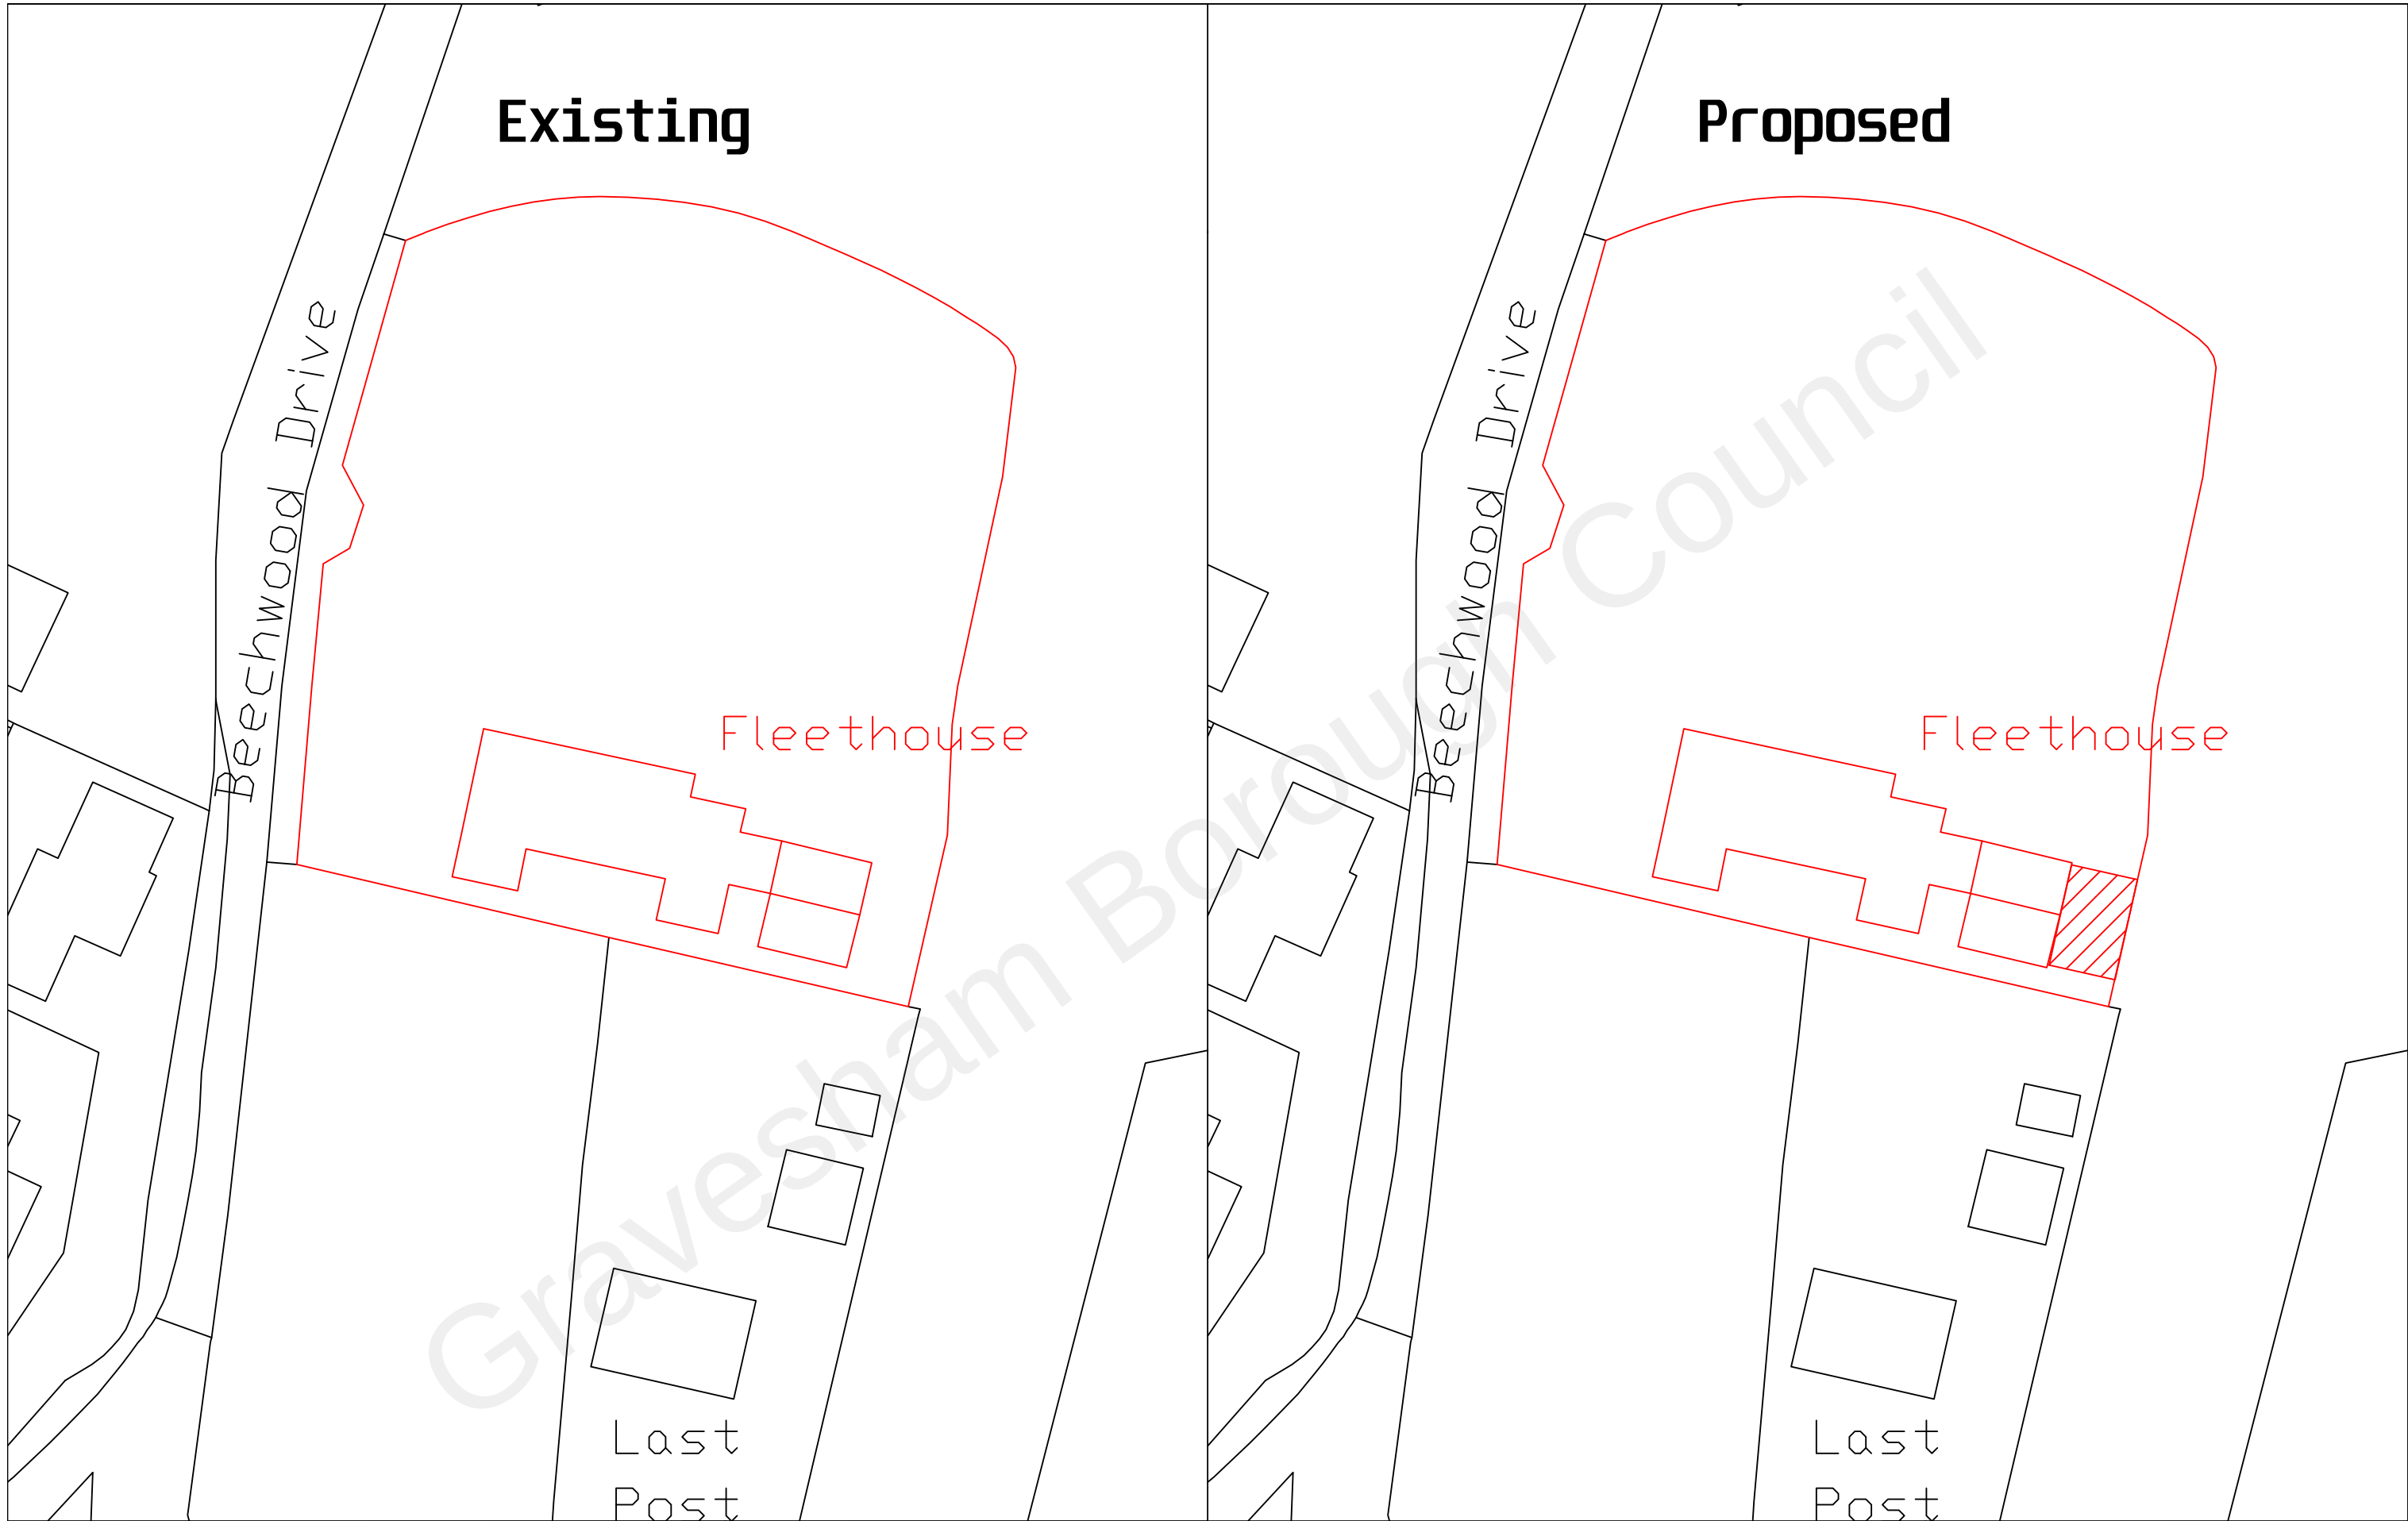

G and C Designs



135 Rainham Road,
Gillingham,
Kent.
ME7 5NQ
Tel: 01634 856 936
Mob: 07973 721 761

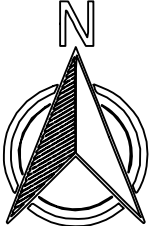

100 0 10 20 30 40 50

Metres

Single Storey Rear and Side Extension		
Mr Darius Pimsk Fleethouse Beechwood Drive Meopham Kent DA13 0TX	Proposed Block Plans	
	Date : 19/07/2022	Drn By: TG
	Scale : 1:500 @ A3	
	Drg No. FH006	Status: Planning

Copyright © G and C Designs