


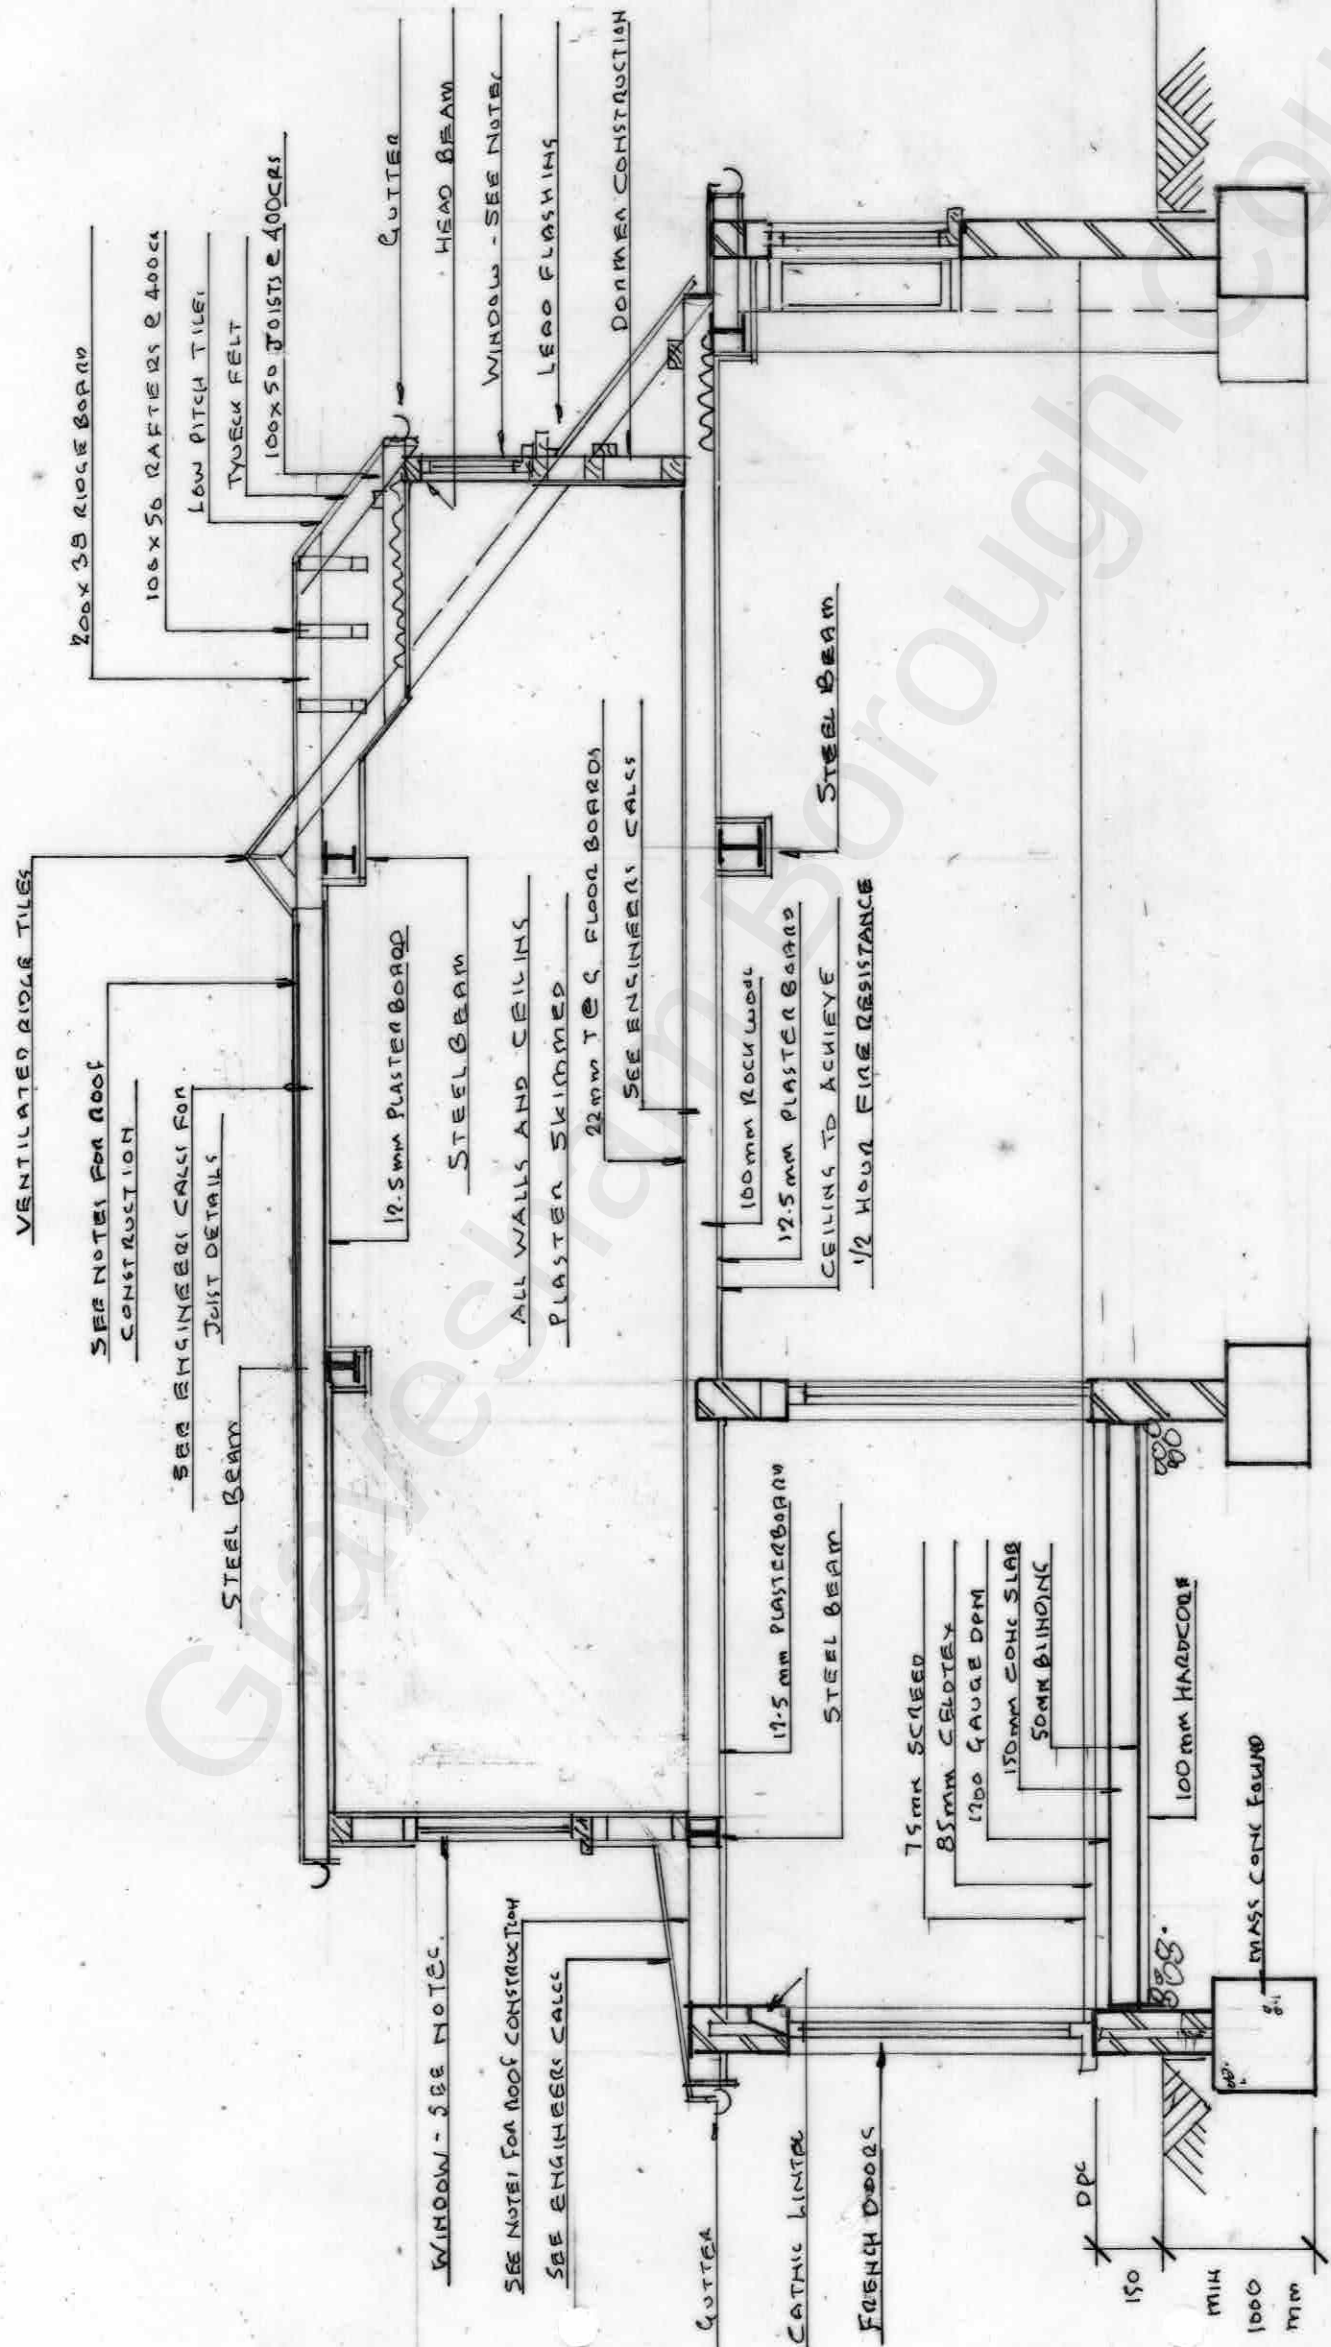

Section 1-1



SCALE 1:50

