


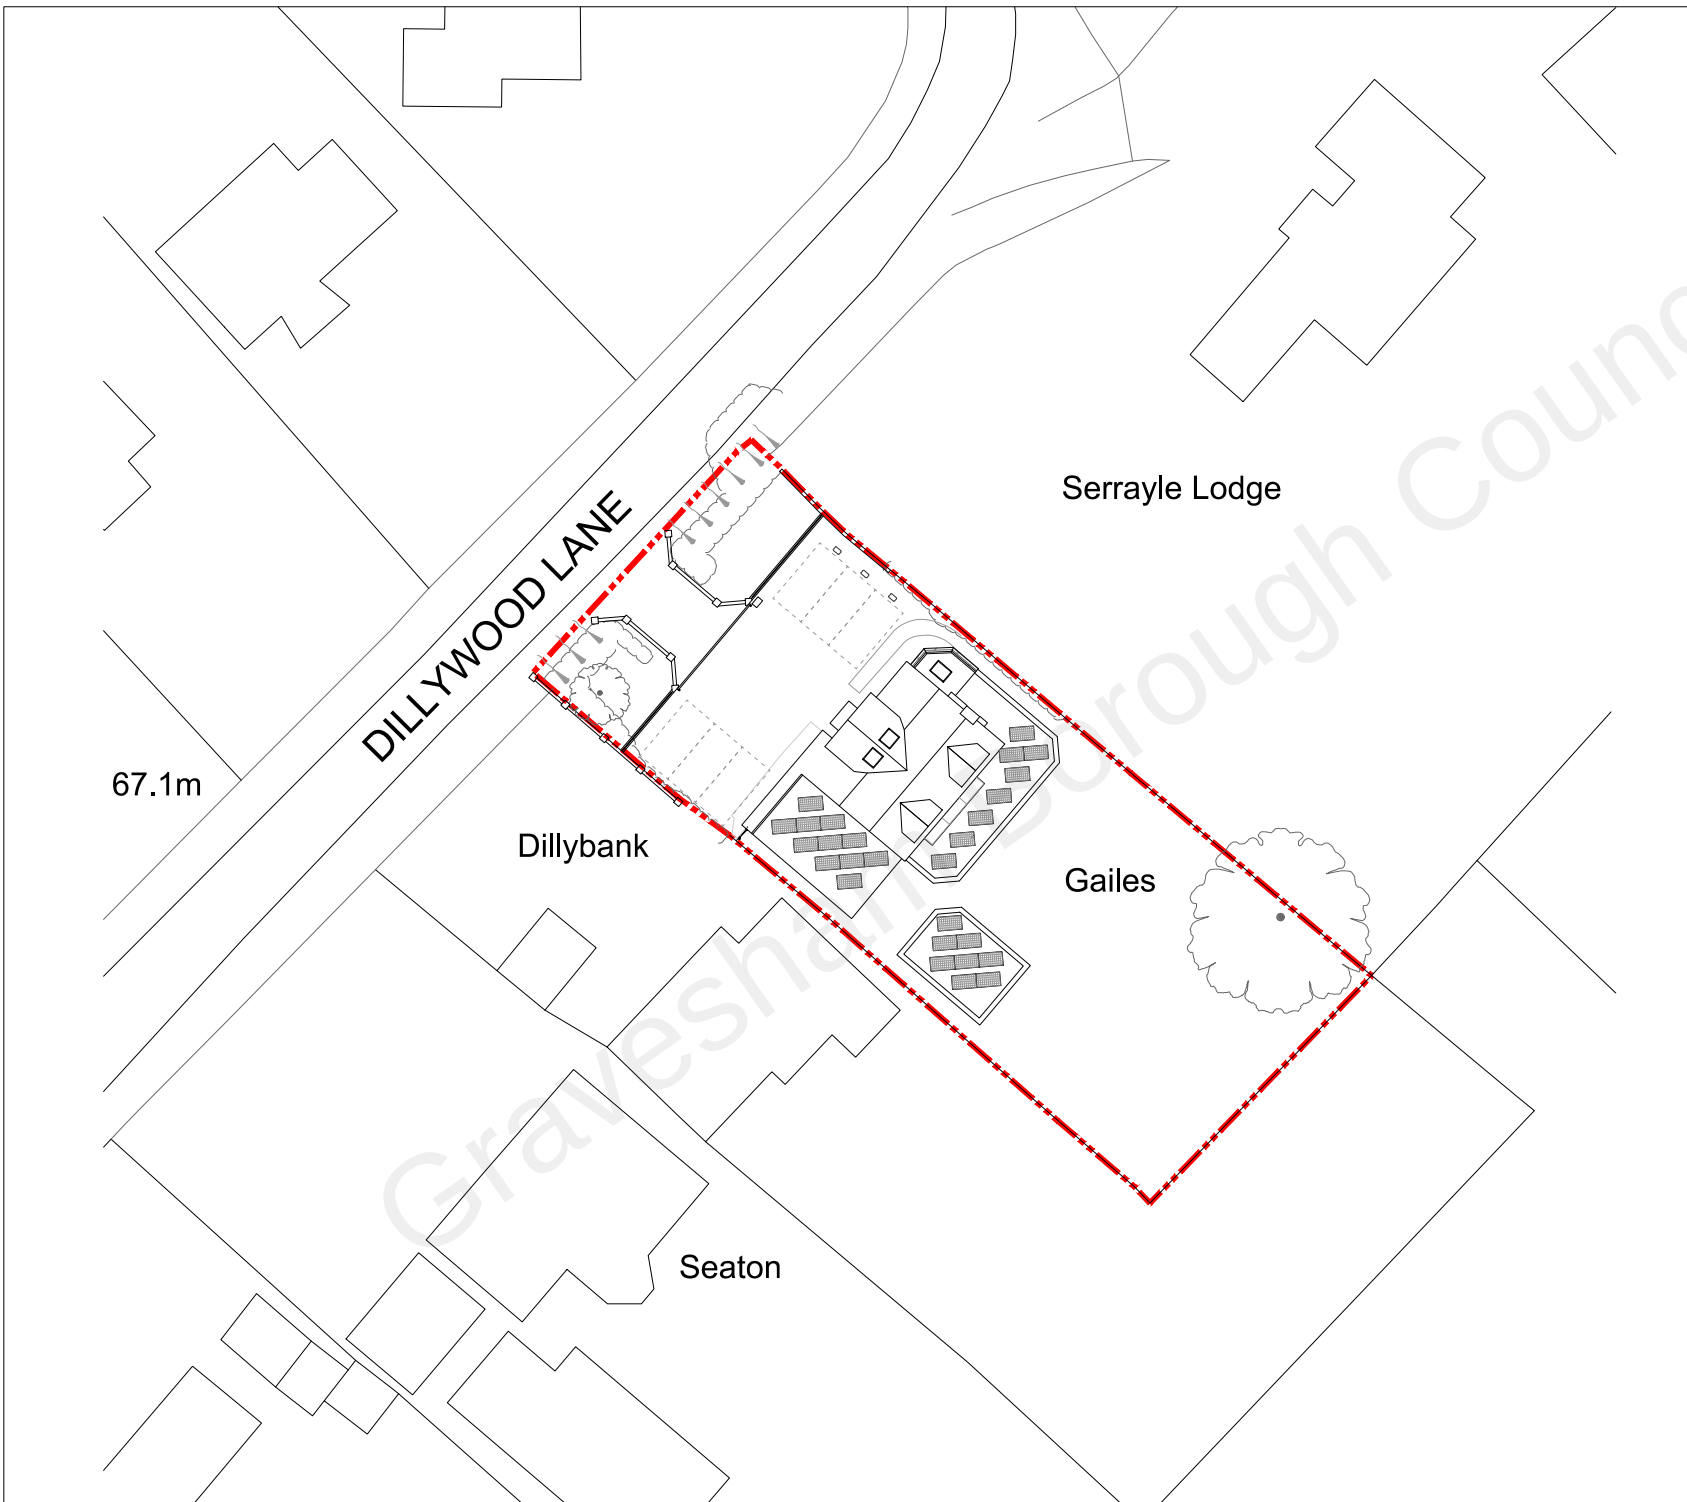

0mm50mm

A4 ORIGINAL SHEET SIZE

Notes:

1. This drawing has been prepared for planning purpose only. Do not use this drawing for construction purpose.

Key:

Site Boundary

Rev

By

Description

Date

Project Title:

Gales, Dillywood Lane,
Higham, Rochester, ME3 7NT

Drawing Title:

Block Plan

All rights reserved. This drawing and its content are the properties of Watershed Chartered Architect. They are not to be reproduced in part or all in any form or manner without express written permission from Watershed Chartered Architect.

WATERSHED
CHARTERED ARCHITECT

Causeway House . 13 The Causeway .
Teddington . TW11 0JR

020 3908 5636
www.watershedarch.co.uk

Scale:

1/500@A4

Date:

20-12-2021

Drawn:

RW

Drawing Number:

1790-0-02