


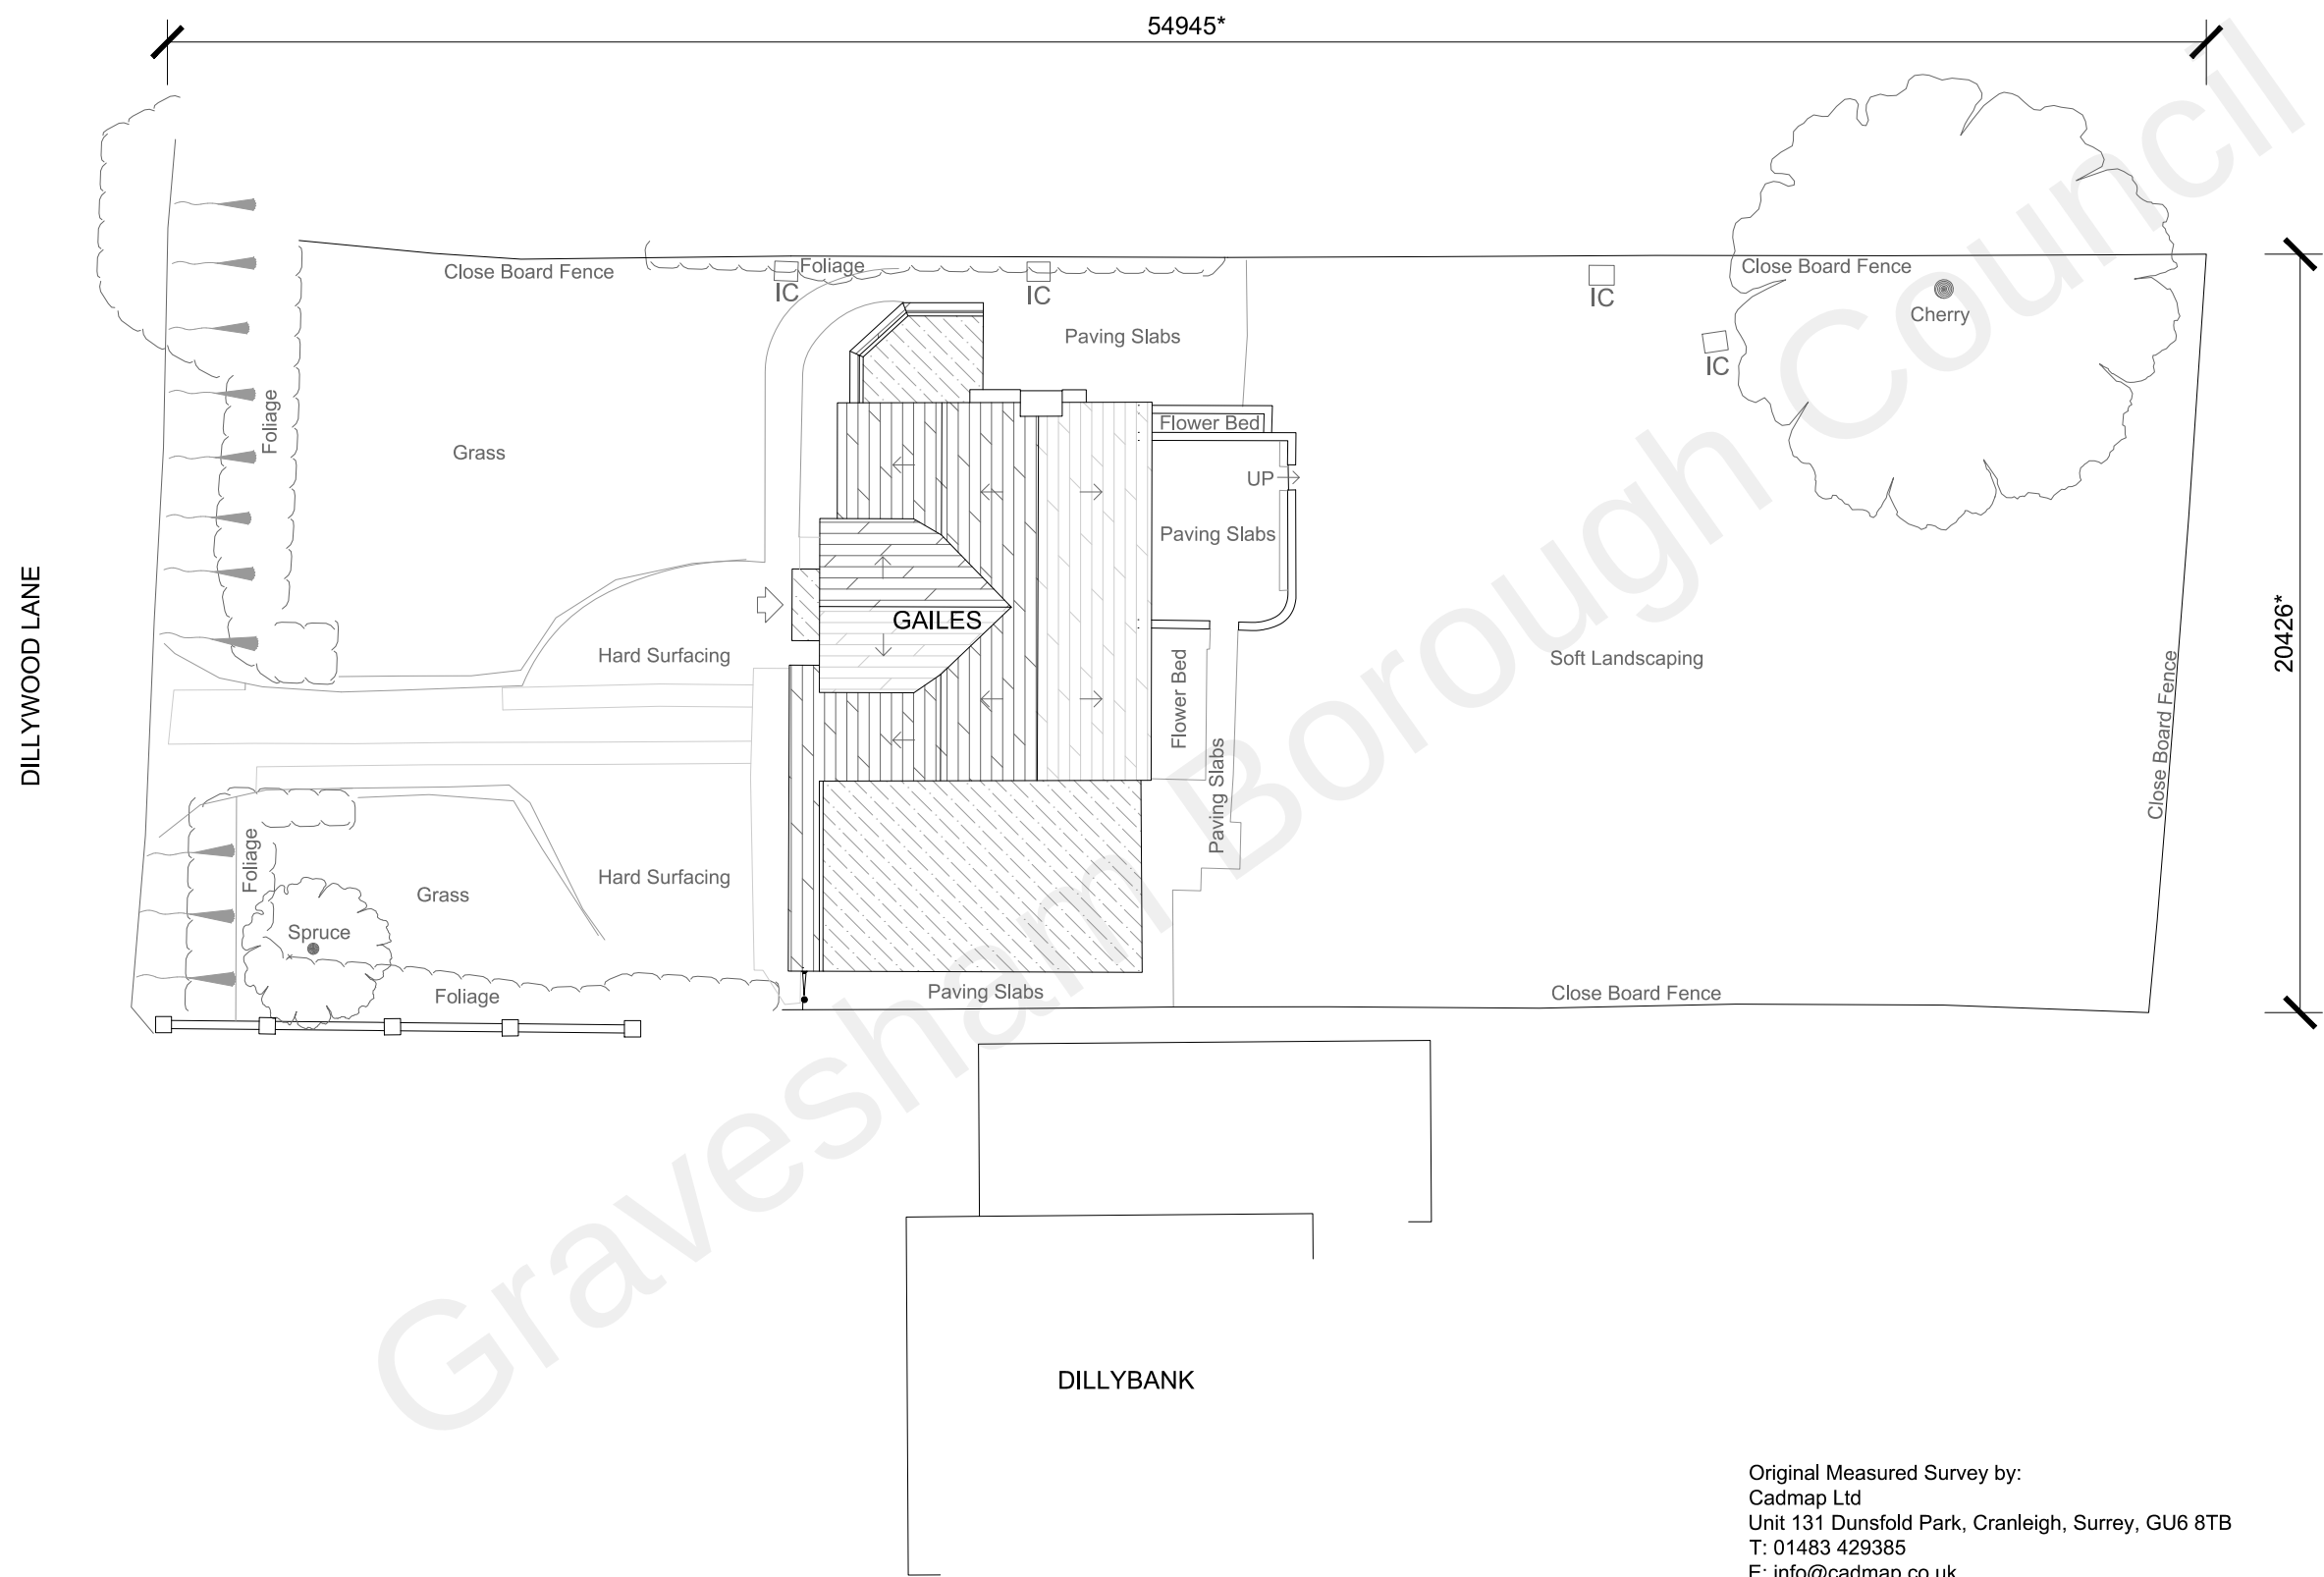

0mm50mm

A3 ORIGINAL SHEET SIZE

Notes:

1. This drawing has been prepared for planning purpose only. Do not use this drawing for construction purpose.

2. All dimensions are given in millimetres, levels in metres.

3. Distances or sizes shall not be scaled for construction purpose. Use only figured dimensions.

Key:

Flat Roof

Pitched Roof

Note:

* Indicative

IC Inspection Cover

N

Rev	By	Description	Date

Project Title:

Gales, Dillywood Lane, Higham, Rochester, ME3 7NT

Drawing Title:

Existing External Area

All rights reserved. This drawing and its content are the properties of Watershed Chartered Architect. They are not to be reproduced in part or all in any form or manner without express written permission from Watershed Chartered Architect.

WATERSHED

CHARTERED ARCHITECT

Causeway House . 13 The Causeway . Teddington . TW11 0JR

020 3908 5636

www.watershedarch.co.uk

Scale:	1/200@A3
Date:	20-09-2021
Drawn:	RW

Drawing Number:

1790-P-09

Original Measured Survey by:
Cadmap Ltd
Unit 131 Dunsfold Park, Cranleigh, Surrey, GU6 8TB
T: 01483 429385
E: info@cadmap.co.uk

Scale: 1/200 5m 1m