


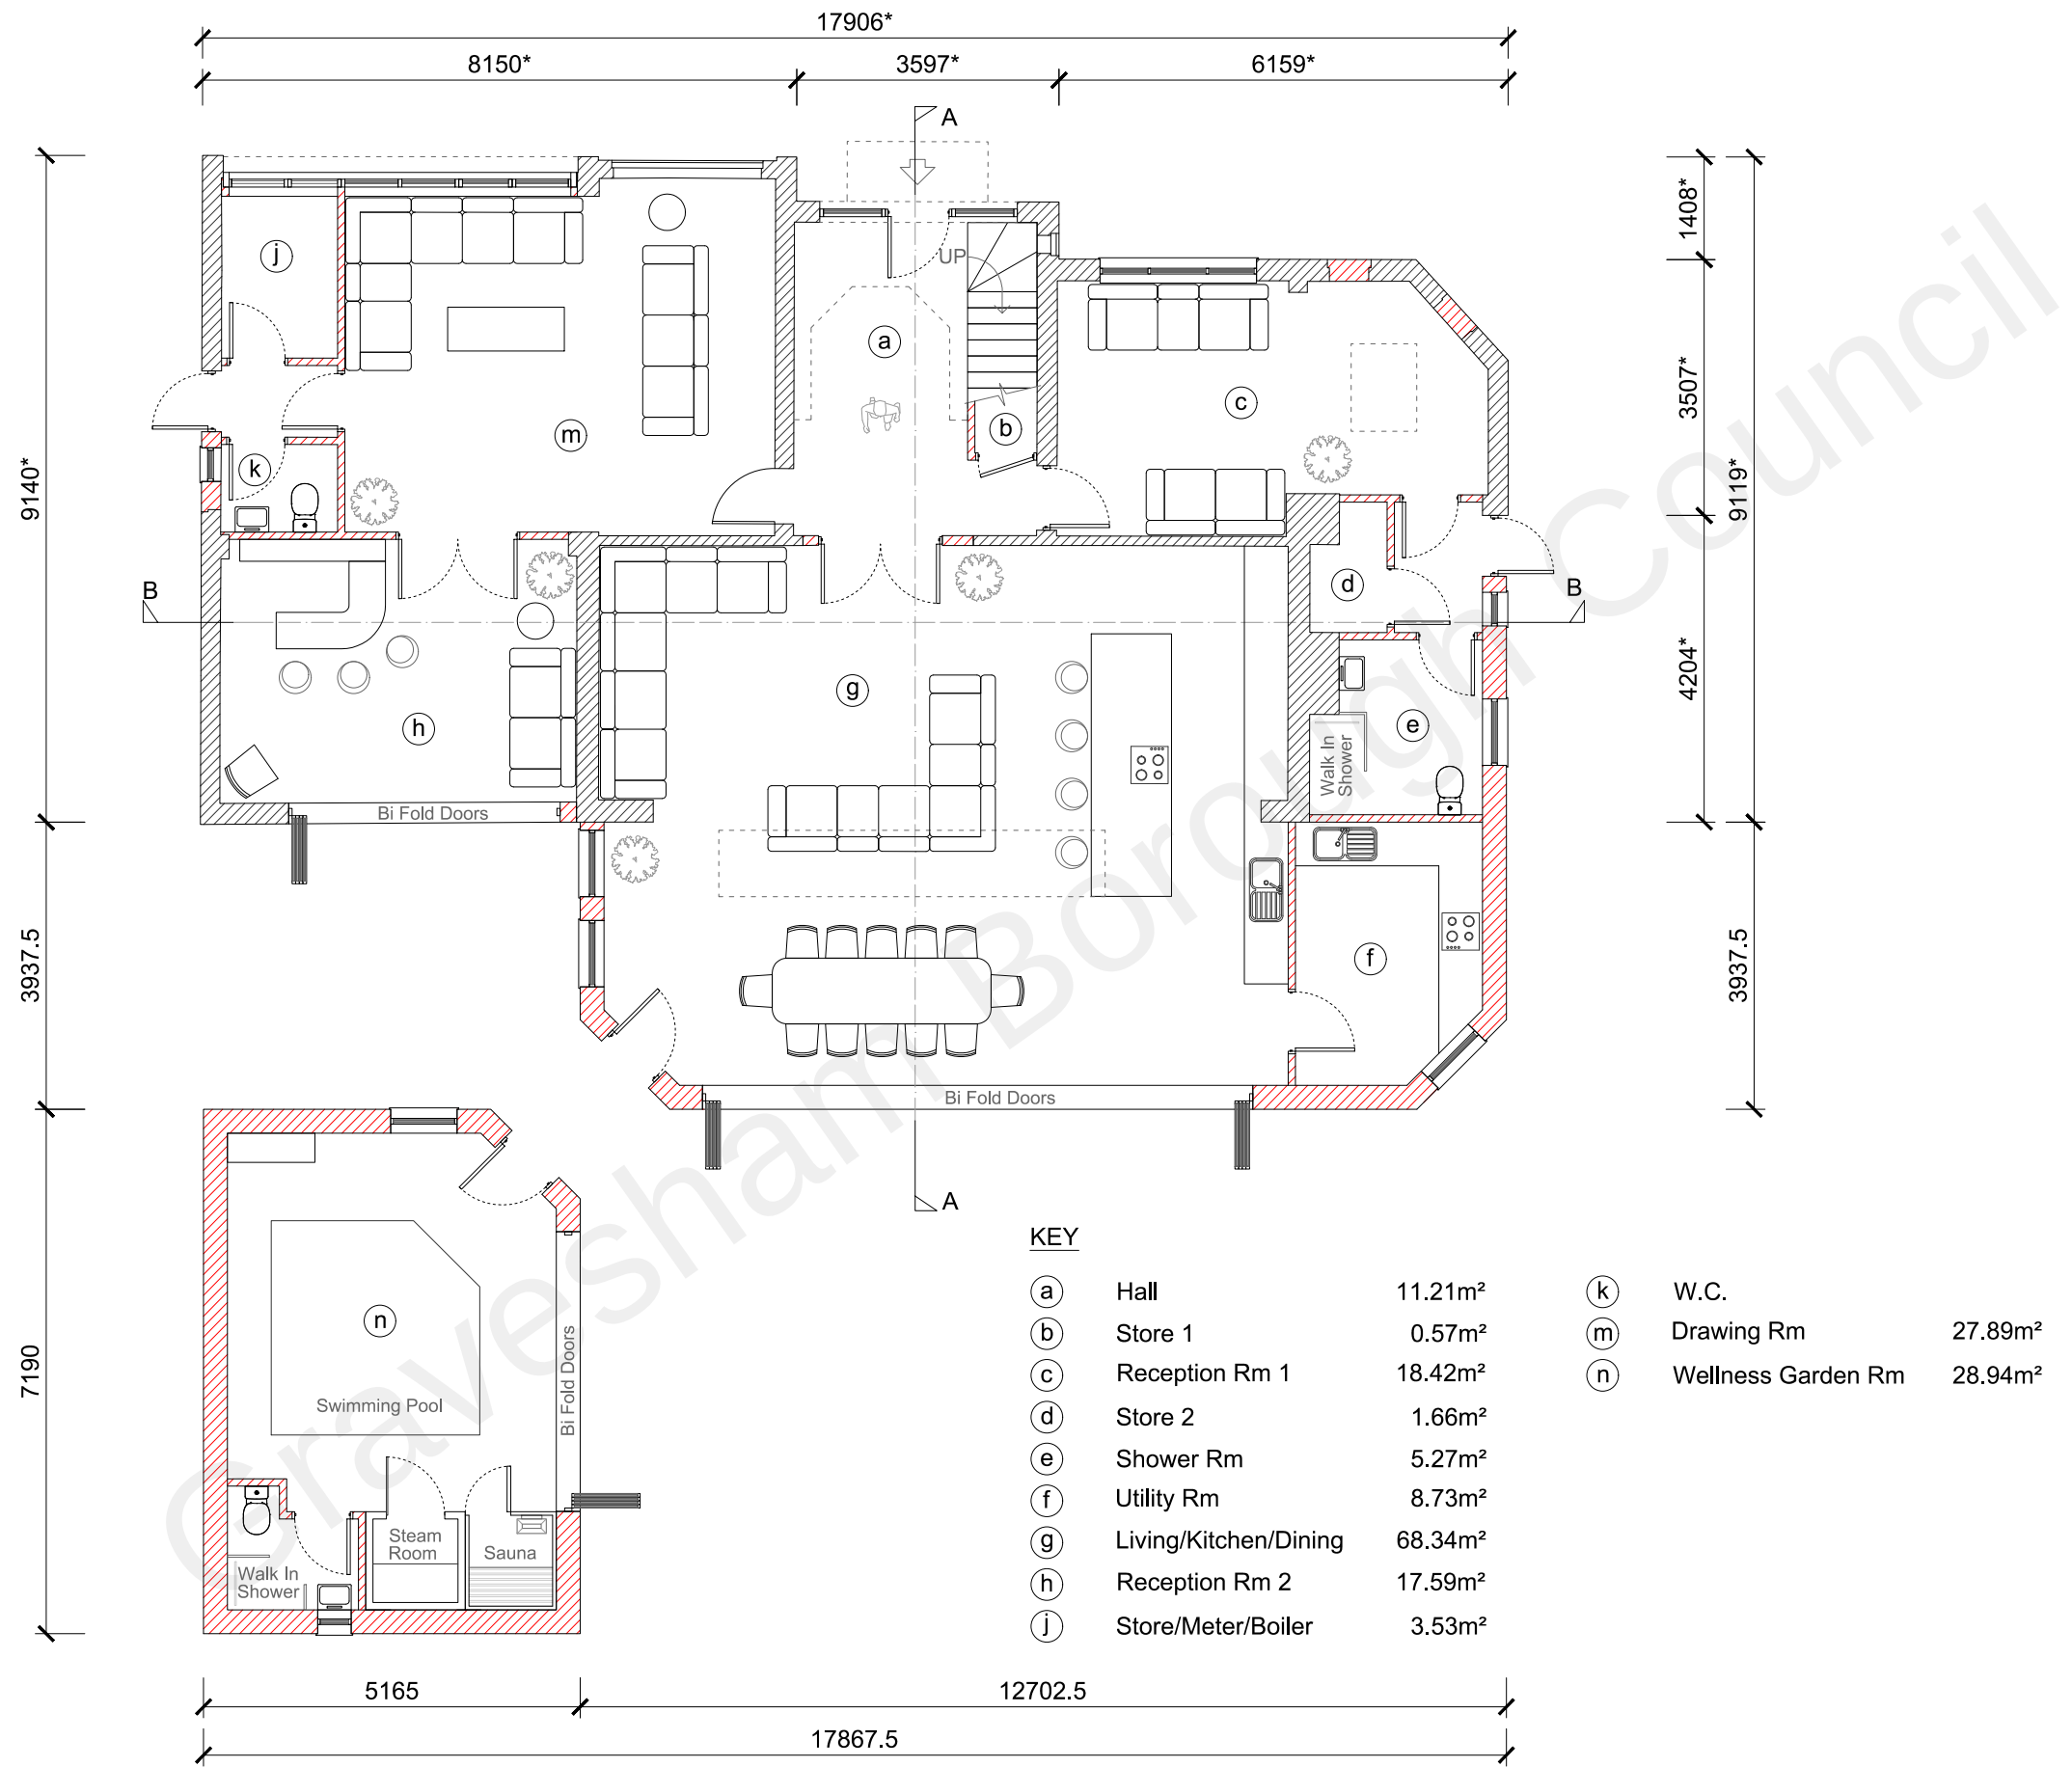

KEY

(a)	Hall	11.21m ²	(k)	W.C.	
(b)	Store 1	0.57m ²	(m)	Drawing Rm	27.89m ²
(c)	Reception Rm 1	18.42m ²	(n)	Wellness Garden Rm	28.94m ²
(d)	Store 2	1.66m ²			
(e)	Shower Rm	5.27m ²			
(f)	Utility Rm	8.73m ²			
(g)	Living/Kitchen/Dining	68.34m ²			
(h)	Reception Rm 2	17.59m ²			
(j)	Store/Meter/Boiler	3.53m ²			

Scale: 1/100

0mm 50mm

A3 ORIGINAL SHEET SIZE

Notes:

1. This drawing has been prepared for planning purpose only. Do not use this drawing for construction purpose.
2. All dimensions are given in millimetres, levels in metres.
3. Distances or sizes shall not be scaled for construction purpose. Use only figured dimensions.

Key:

- Existing Construction
- Proposed Construction

Note:

* Indicative



Rev	By	Description	Date
E	RW	Various changes to Client's request	21/12/21
D	RW	Preliminary furniture layout indicated	20/12/21
C	RW	Door added between Reception Rm & Living	15/10/21
B	RW	Various changes to Client's request	08/10/21
A	RW	Drawing Rm enlarged, shower amended	27/09/21

Project Title:

Gailes, Dillywood Lane,
Higham, Rochester,
ME3 7NT

Drawing Title:

Proposed Ground Floor
Plan

All rights reserved. This drawing and its content are the properties of Watershed Chartered Architect. They are not to be reproduced in part or all in any form or manner without express written permission from Watershed Chartered Architect.

WATERSHED
CHARTERED ARCHITECT

Causeway House . 13 The Causeway .
Teddington . TW11 0JR

020 3908 5636
www.watershedarch.co.uk

Scale: 1/100@A3

Date: 20-09-2021

Drawn: RW

Drawing Number:

1790-P-10E