


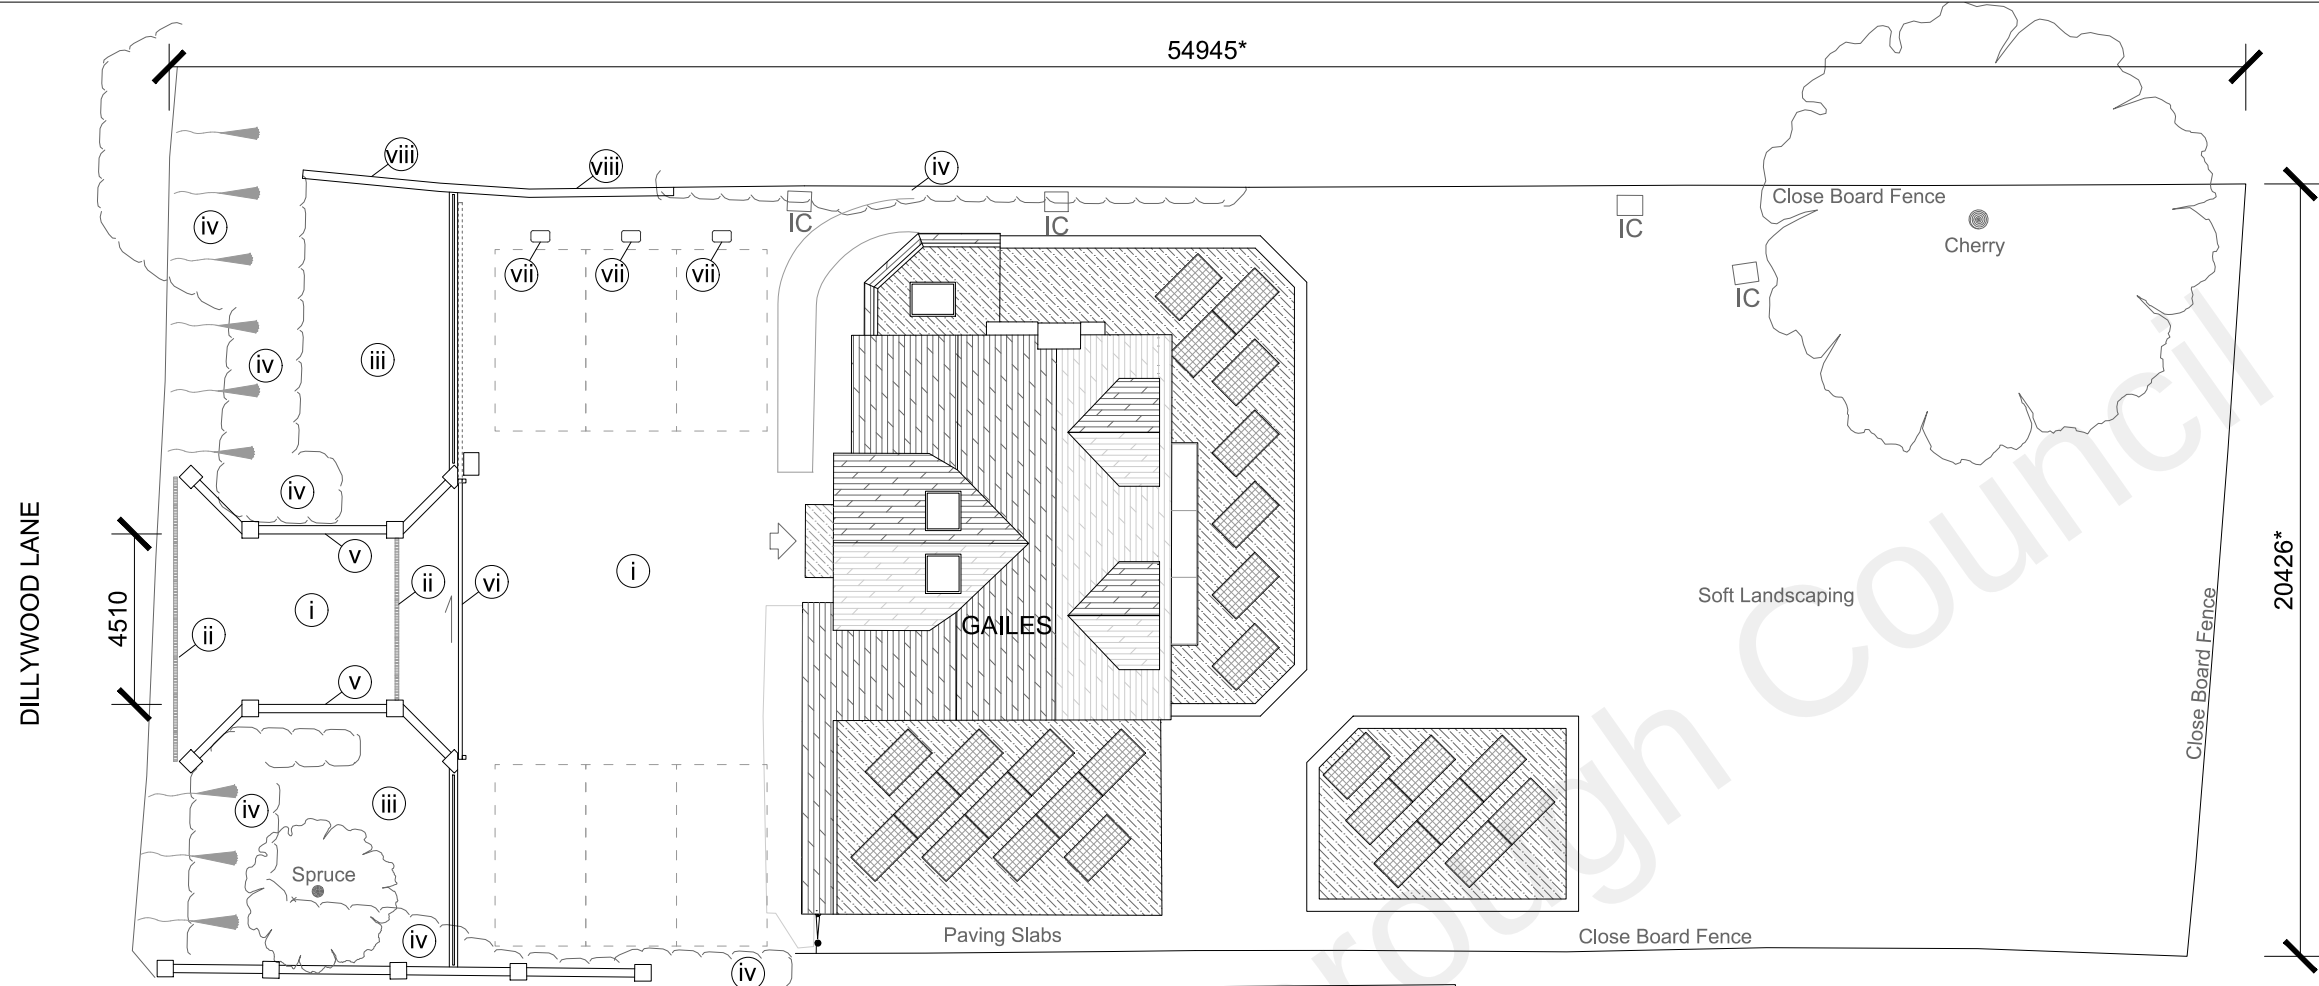

0mm50mm

A3 ORIGINAL SHEET SIZE

Notes:

1. This drawing has been prepared for planning purpose only. Do not use this drawing for construction purpose.

2. All dimensions are given in millimetres, levels in metres.

3. Distances or sizes shall not be scaled for construction purpose. Use only figured dimensions.

Key:

Flat Roof

Pitched Roof

Note:

*Indicative

ICInspection Cover

C	RW	Proposed garage removed, electric car chargers added	20/12/21
B	RW	Front gate revised, one parking space added	08/10/21
A	RW	Front gate revised, one parking space added	27/09/21
Rev	By	Description	Date

Project Title:

Gales, Dillywood Lane, Higham, Rochester, ME3 7NT

Drawing Title:

Proposed External Area

All rights reserved. This drawing and its content are the properties of Watershed Chartered Architect. They are not to be reproduced in part or all in any form or manner without express written permission from Watershed Chartered Architect.

WATERSHED

CHARTERED ARCHITECT

Causeway House . 13 The Causeway . Teddington . TW11 0JR

020 3908 5636

www.watershedarch.co.uk

Scale:	1/200, 1/100 @A3
Date:	20-09-2021
Drawn:	RW

Drawing Number:

1790-P-20C

KEY

- (i) Block Paving
- (ii) Channel Drain
- (iii) Lawn / Soft Landscaping
- (iv) Foliage (Existing)
- (v) Brick Retaining Wall
- (vi) Automatic Sliding Gate in Dark Grey Powder Coated Finish
- (vii) Electric Car Charging Point
- (viii) Brick Boundary Wall (Height to Match Existing)

