




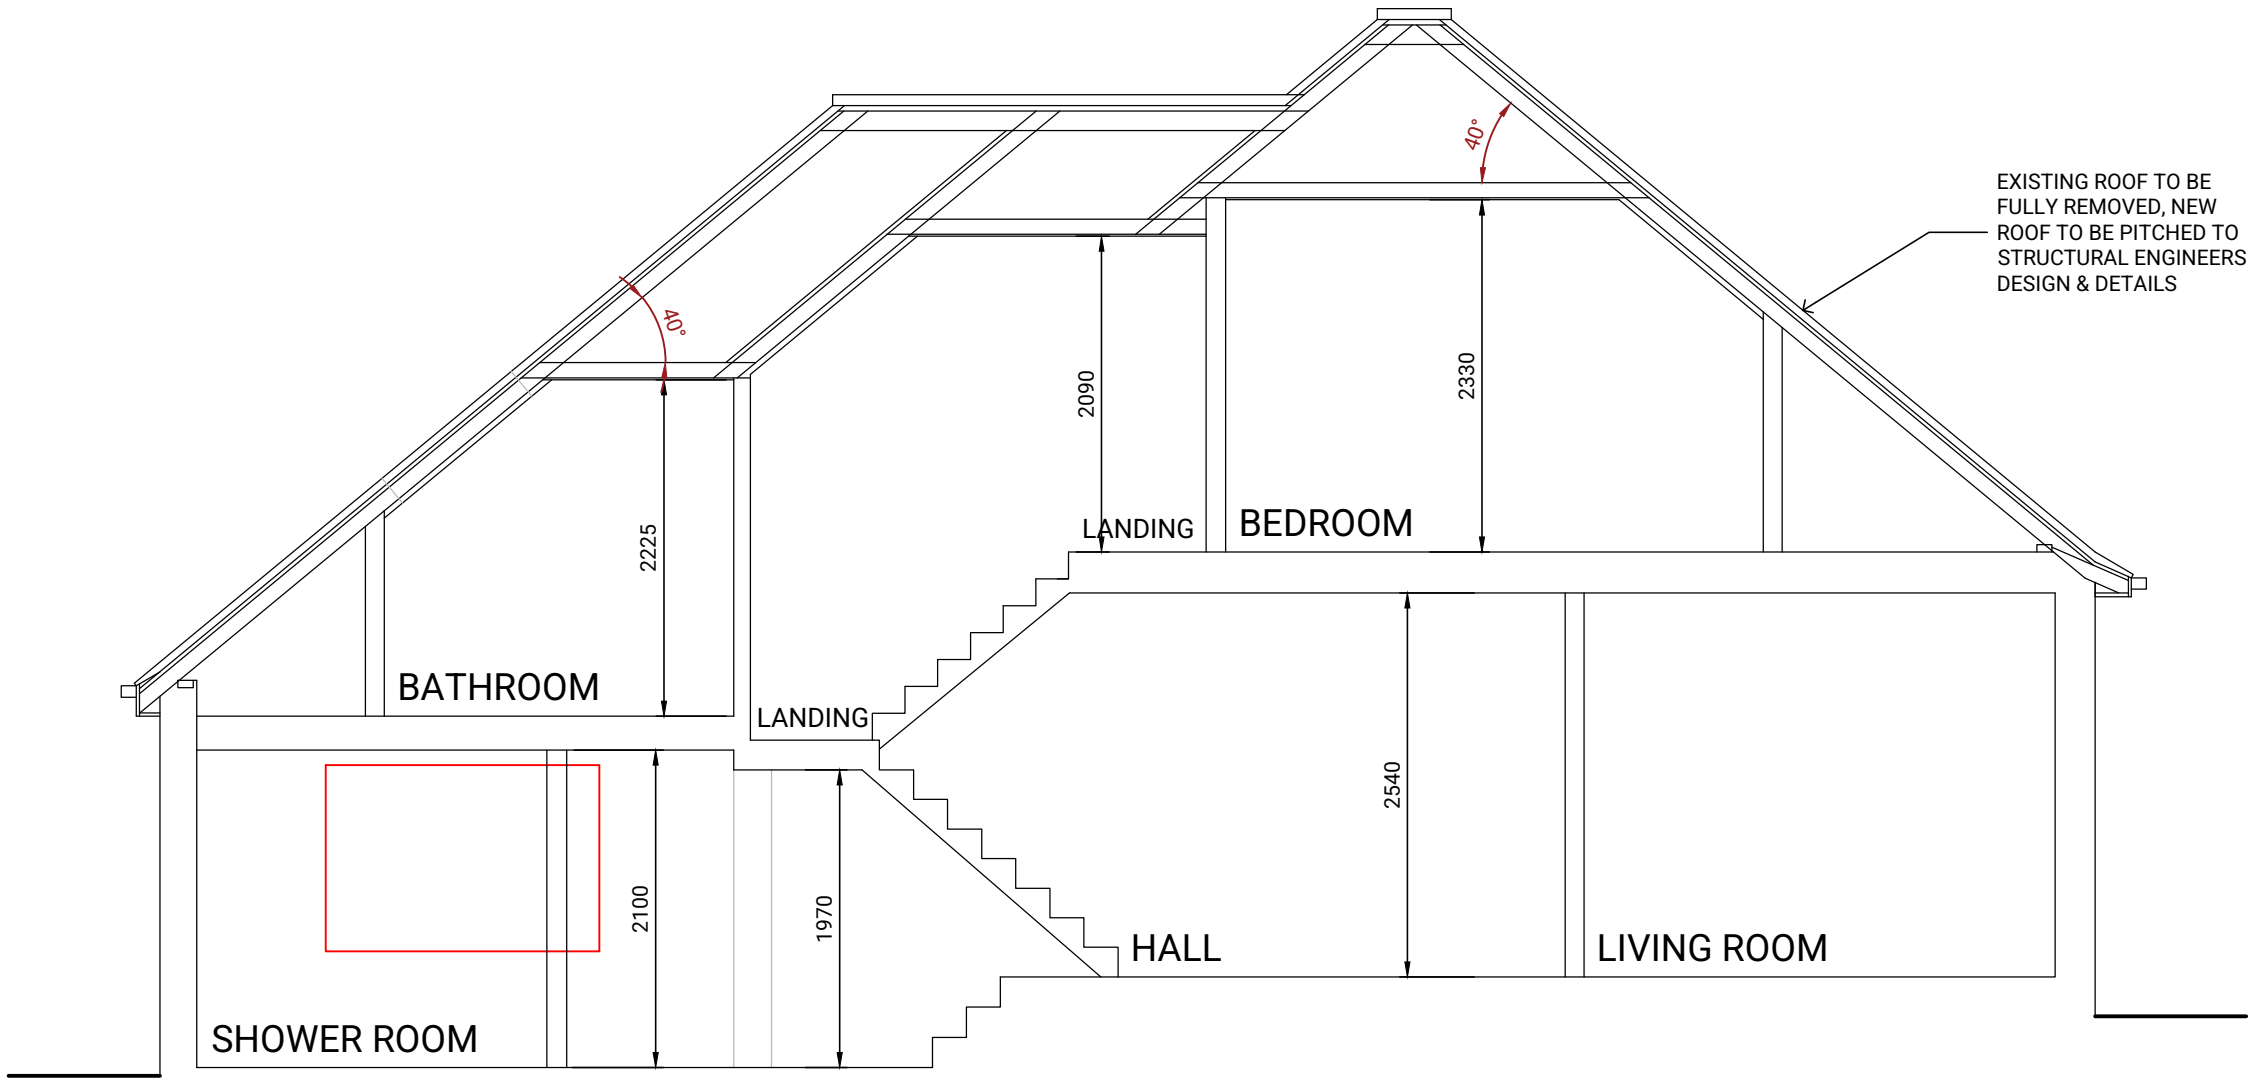


SECTION A-A

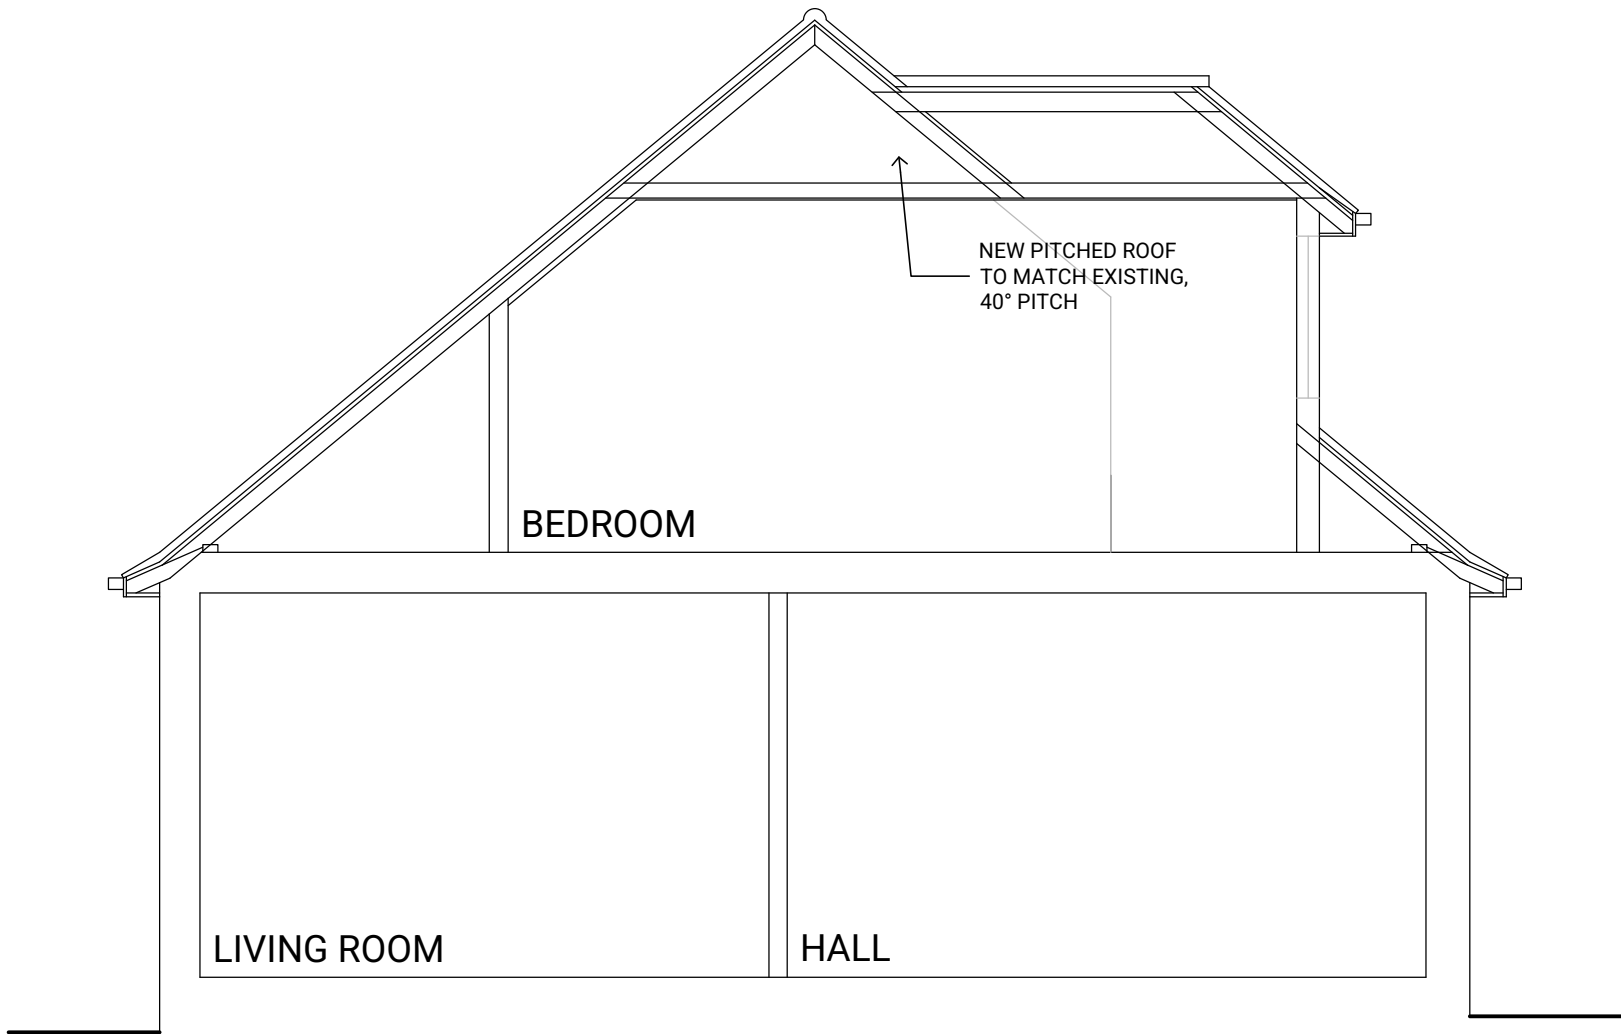

SECTION B-B

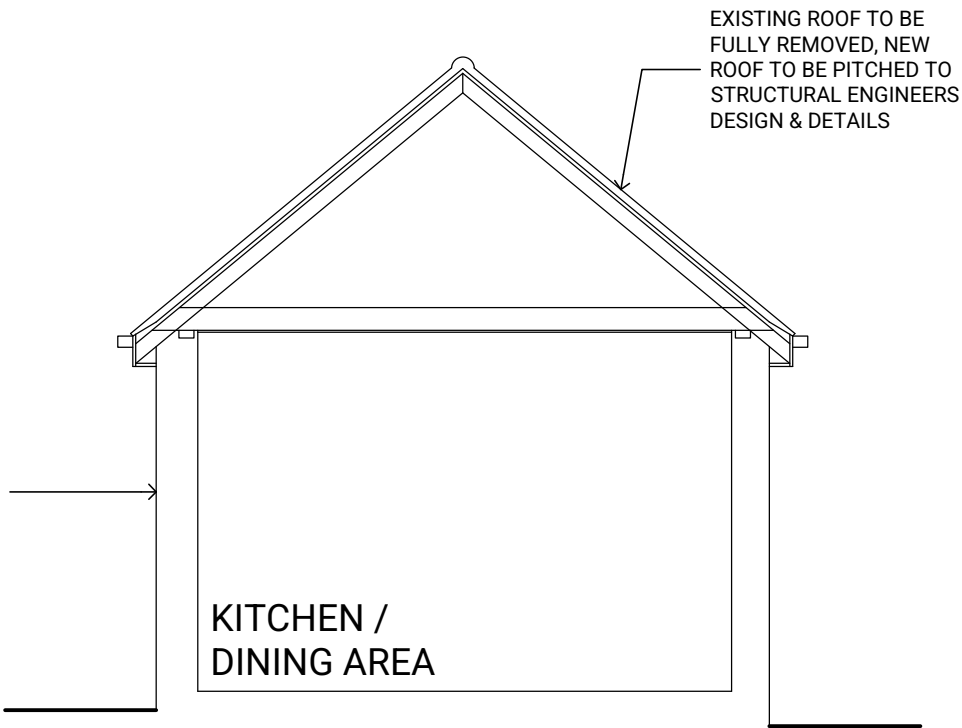

SECTION C-C

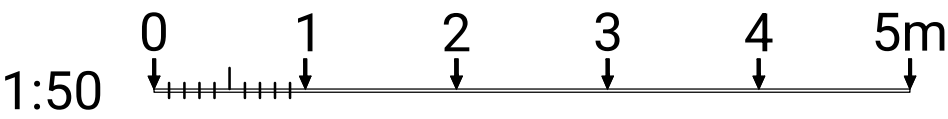

GENERAL NOTES

ALL DIMENSIONS TO BE CHECKED ON SITE PRIOR TO COMMENCEMENT OF WORKS - PLEASE REPORT ERRORS OR OMISSIONS TO THE ARCHITECT.

THIS DRAWING HAS BEEN PRODUCED FOR THE PURPOSES OF PLANNING AND BUILDING REGULATIONS APPROVALS ONLY AND IS NOT INTENDED TO BE A FULL WORKING DRAWING.

THIS DRAWING IS TO BE READ IN CONJUNCTION WITH ANY WRITTEN SPECIFICATIONS, SCHEDULES OF WORK AND STRUCTURAL ENGINEER'S DETAILS AS APPROPRIATE.

THIS DRAWING IS THE COPYRIGHT OF PUMP HOUSE DESIGNS AND ANY FURTHER REPRODUCTION OF THE PLAN IS NOT PERMITTED WITHOUT OBTAINING PRIOR CONSENT.

© CROWN COPYRIGHT 2026 - LICENCE NO. 100032237

REV	DESCRIPTION	BY	DATE

PUMPHOUSE DESIGNS

Architectural & Interior Design Consultants

01424 871120 info@pumphousedesigns.co.uk

CLIENT

Claims At Home Ltd

PROJECT

**41 PARK AVENUE
GRAVESEND
KENT
DA12 1NS**

DRAWING

PROPOSALS - SECTIONS

FIRST ISSUE 12.08.2026 DRAWN BY MA SCALE @ A2 1:50

DRAWING NO.

8740 / 2