


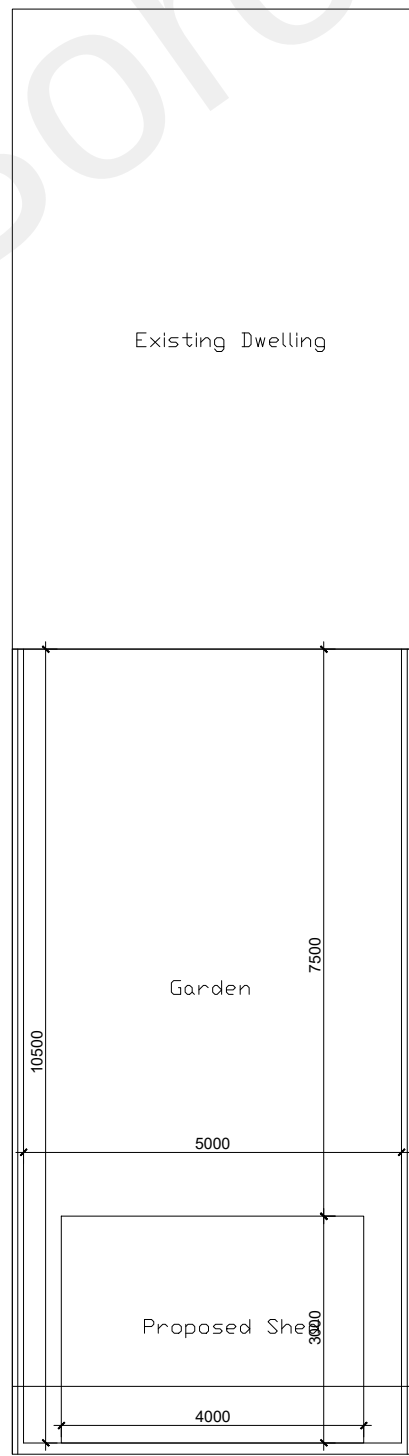
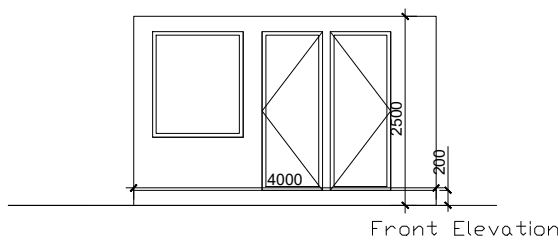
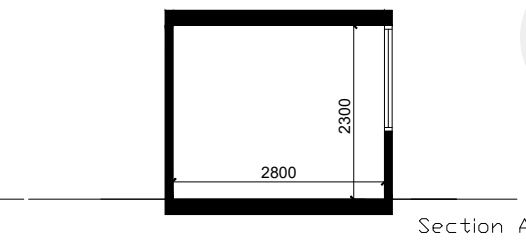
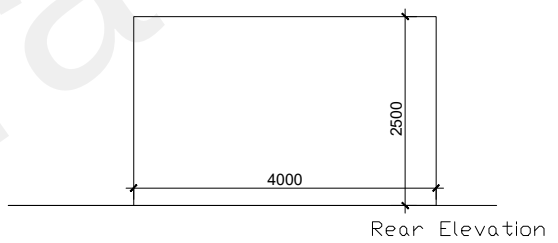
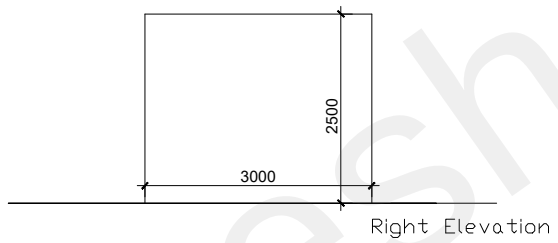


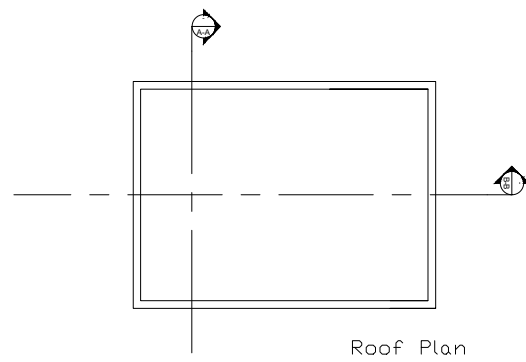

AERIAL VIEW

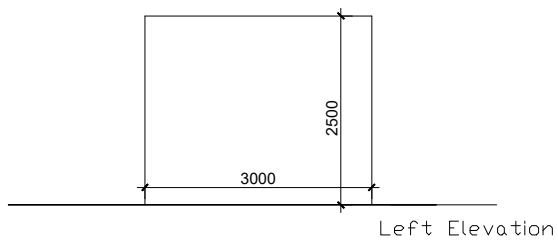

PHOTOMONTAGE

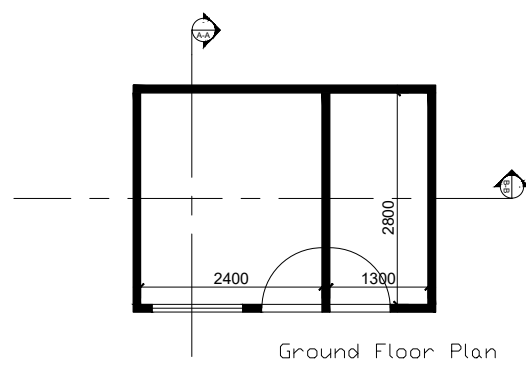

ARTIST'S IMPRESSION



ARTIST'S IMPRESSION

Disclaimer:
This drawing to be read in conjunction with all relevant documents.
It is intended for planning submission purposes only.

All dimensions to be checked and verified on site prior to commencing any work.

It is the responsibility of the owner and the building contractor to get the build over agreement before commencing any work on site.

All work must comply with current building regulations and codes of practice.

Any development without a certificate of lawfulness or planning permission is solely at owner's risk.



REVISION	DATE
01	

PLANNING APPLICATION

Client: Ade Oyelola

Address: 1 Hudson Close, Gravesend, DA12 5FB

1/100 ON A2

