
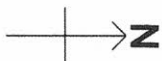


14 MARINA DRIVE NORTHLEET.

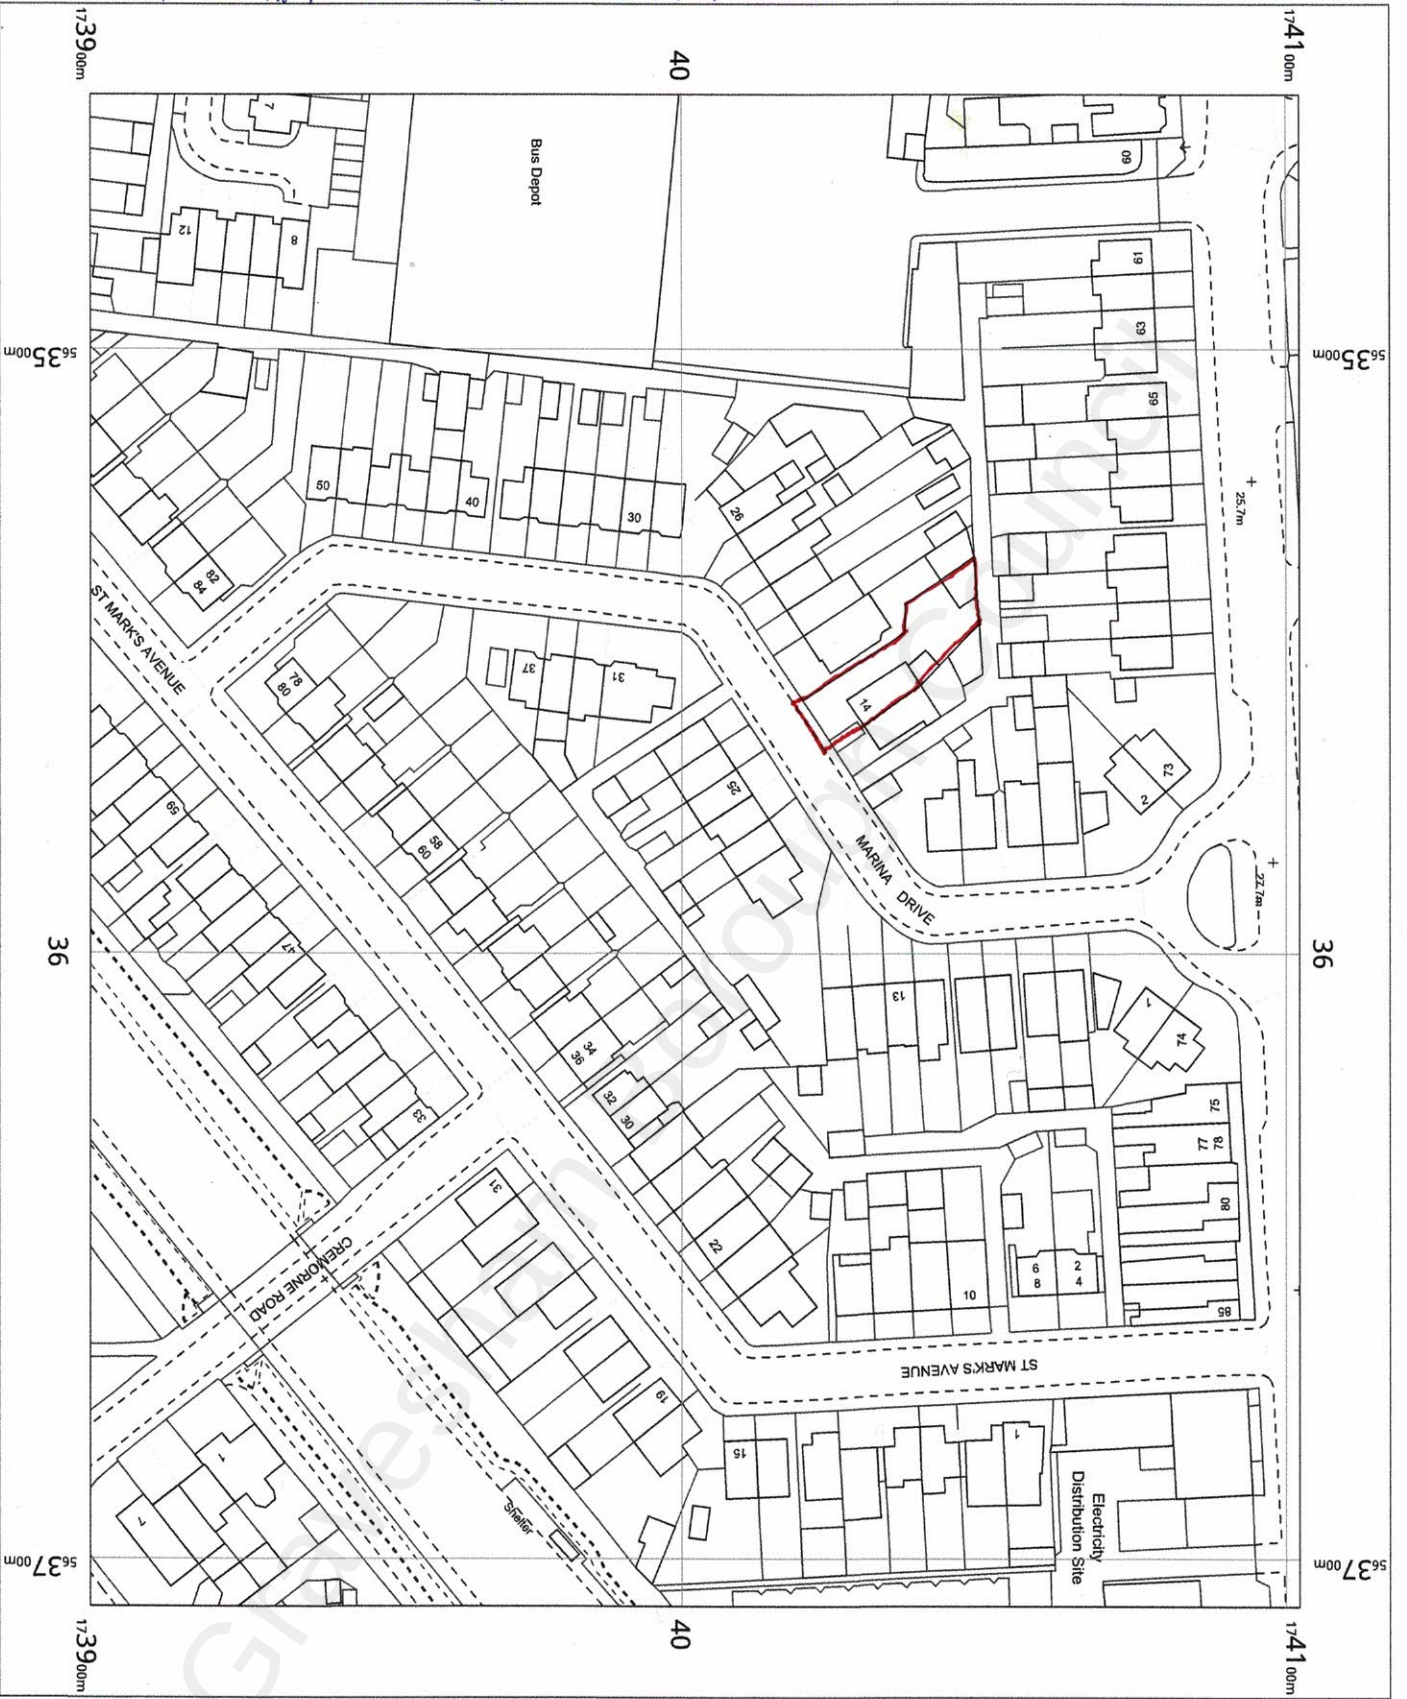

OS MasterMap 1250/2500/10000
scale

Sunday, January 15, 2023, ID:
CM-01080815
www.centremapslive.co.uk

1:1250 scale print at A4, Centre:
563583 E, 174002 N

©Crown Copyright Ordnance
Survey, Licence no. AC0000849896

