


KEY

-  -INDICATES DEMOLITIONS / TO BE REMOVED GRANTED FROM PREVIOUS APPLICATION Ref: 20220948
-  -INDICATES PROPOSED DEVELOPMENT GRANTED FROM PREVIOUS APPLICATION Ref: 20220948

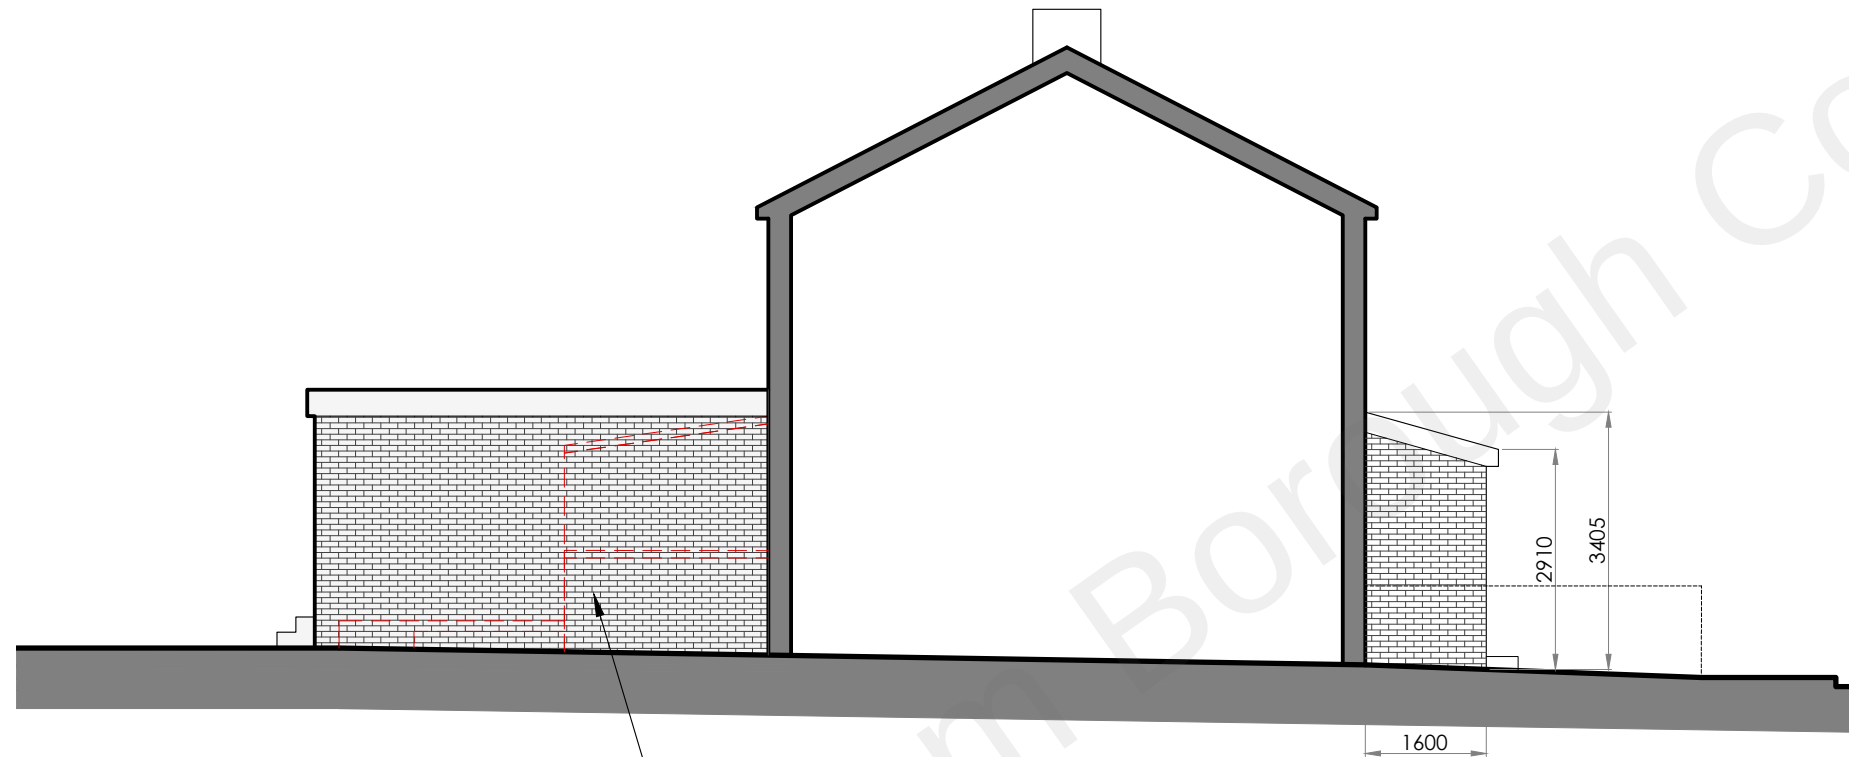

Rear extension granted under planning application Ref: 20220948



JCD Architectural Consultant
20 Admirals Walk,
Chatham, Kent.
ME5 8NL.
TEL: 07946608141
WED: www.jcd-ac.co.uk
EMAIL: jcd-ac@outlook.com

REV.	DATE	REV. BY
------	------	---------

- COPYRIGHT JCD Architectural Consultant
1. ALL DIMENSIONS TO BE VERIFIED ON SITE BY THE CONTRACTOR PRIOR TO COMMENCEMENT OF ANY SHOP DRAWINGS OR SITE WORK.
 2. ANY DISCREPANCY FOUND BETWEEN THIS DRAWING AND ANY OTHER DOCUMENT MUST BE REPORTED IMMEDIATELY TO THE DESIGNERS.
 3. REMOVE THIS DRAWING FROM CURRENCY WHEN A REVISED DRAWING IS ISSUED.
 4. THIS DOCUMENT REMAINS OUR EXCLUSIVE PROPERTY IT SHALL NOT BE REPRODUCED NOR COMMUNICATED TO THIRD PARTIES WITHOUT MY WRITTEN CONSENT.
 5. THE COPYRIGHT OF THIS DRAWING AND DESIGN IS VESTED IN THE DESIGNERS.

Client:
Eftiola & Elidon Bashllari

Project:
55 Mitchell Avenue
Northfleet
Kent
DA11 8AU

Title:
Current Side Elevation

AUTHOR	JC	DATE	15 01 2023	APPROVED	JC
--------	----	------	------------	----------	----

SCALES	1:100 @ A3	READ WITH	-
--------	------------	-----------	---

DRAWING No.	22156	(03)	012	-
Project No.	Series No.	DWG No.	Rev	

DRAWING STATUS	PLANNING
----------------	----------

1 CURRENT SIDE (SOUTH - EAST) ELEVATION
ELEVATION VIEW Scale 1:100

0 2 4 6m
SCALE 1:100