





KEY PLAN
SCALE: 1:2000

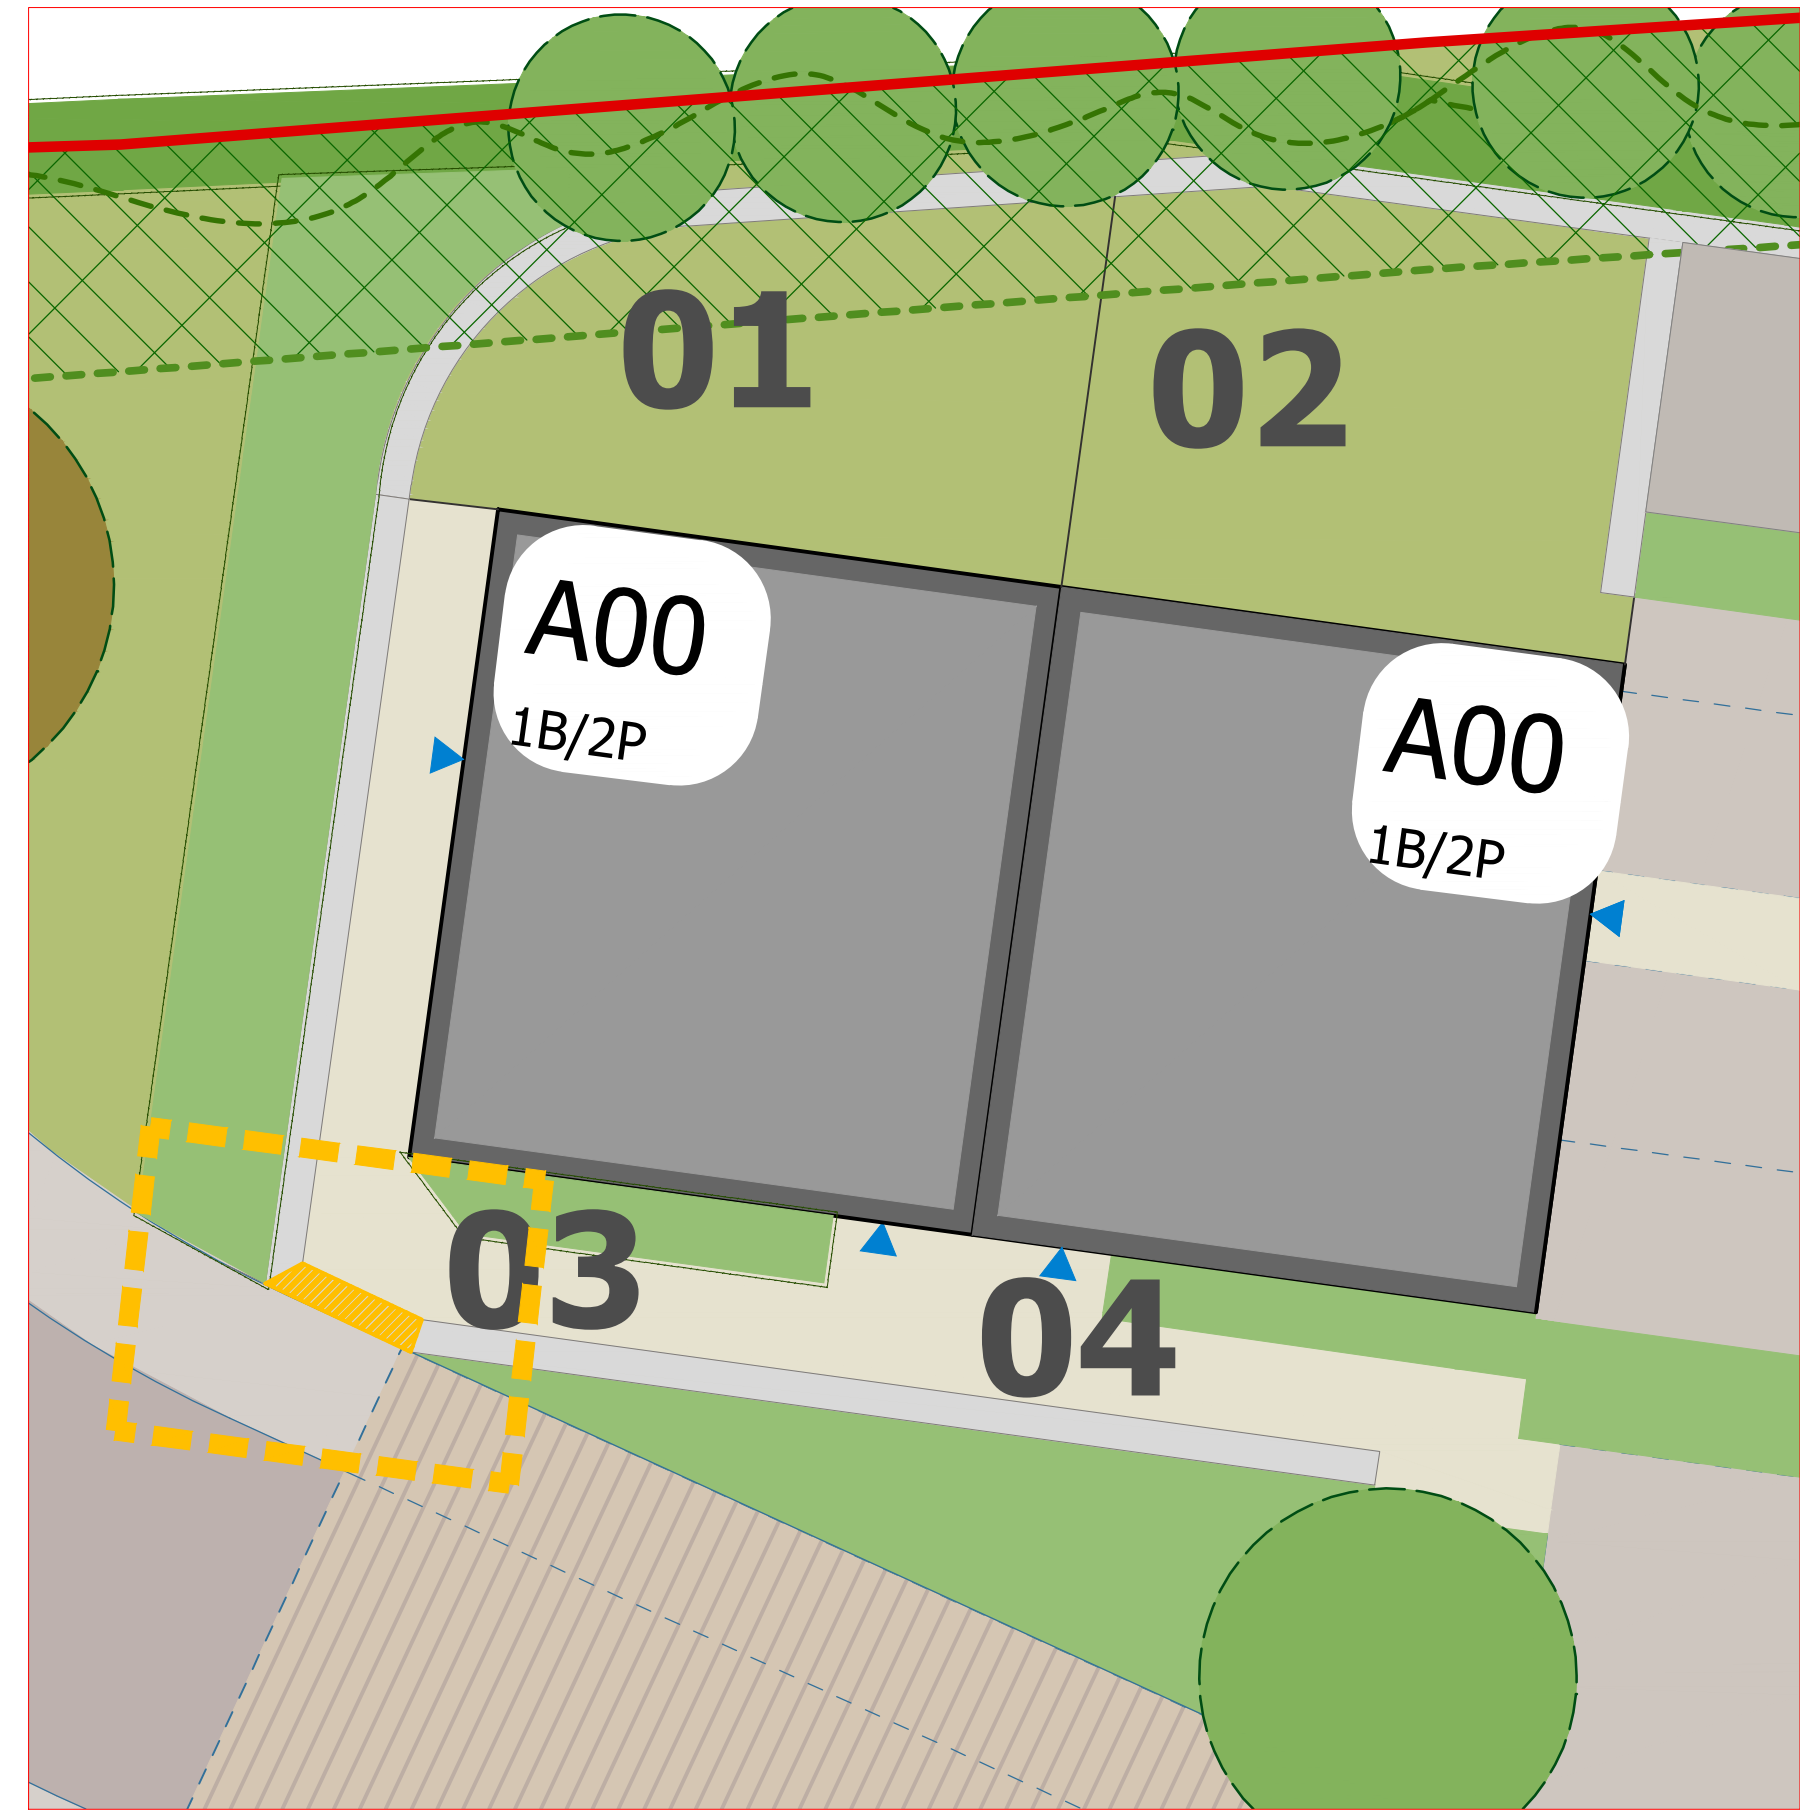

LOCATION OF WALL FOUNDATION
SCALE: 1:200

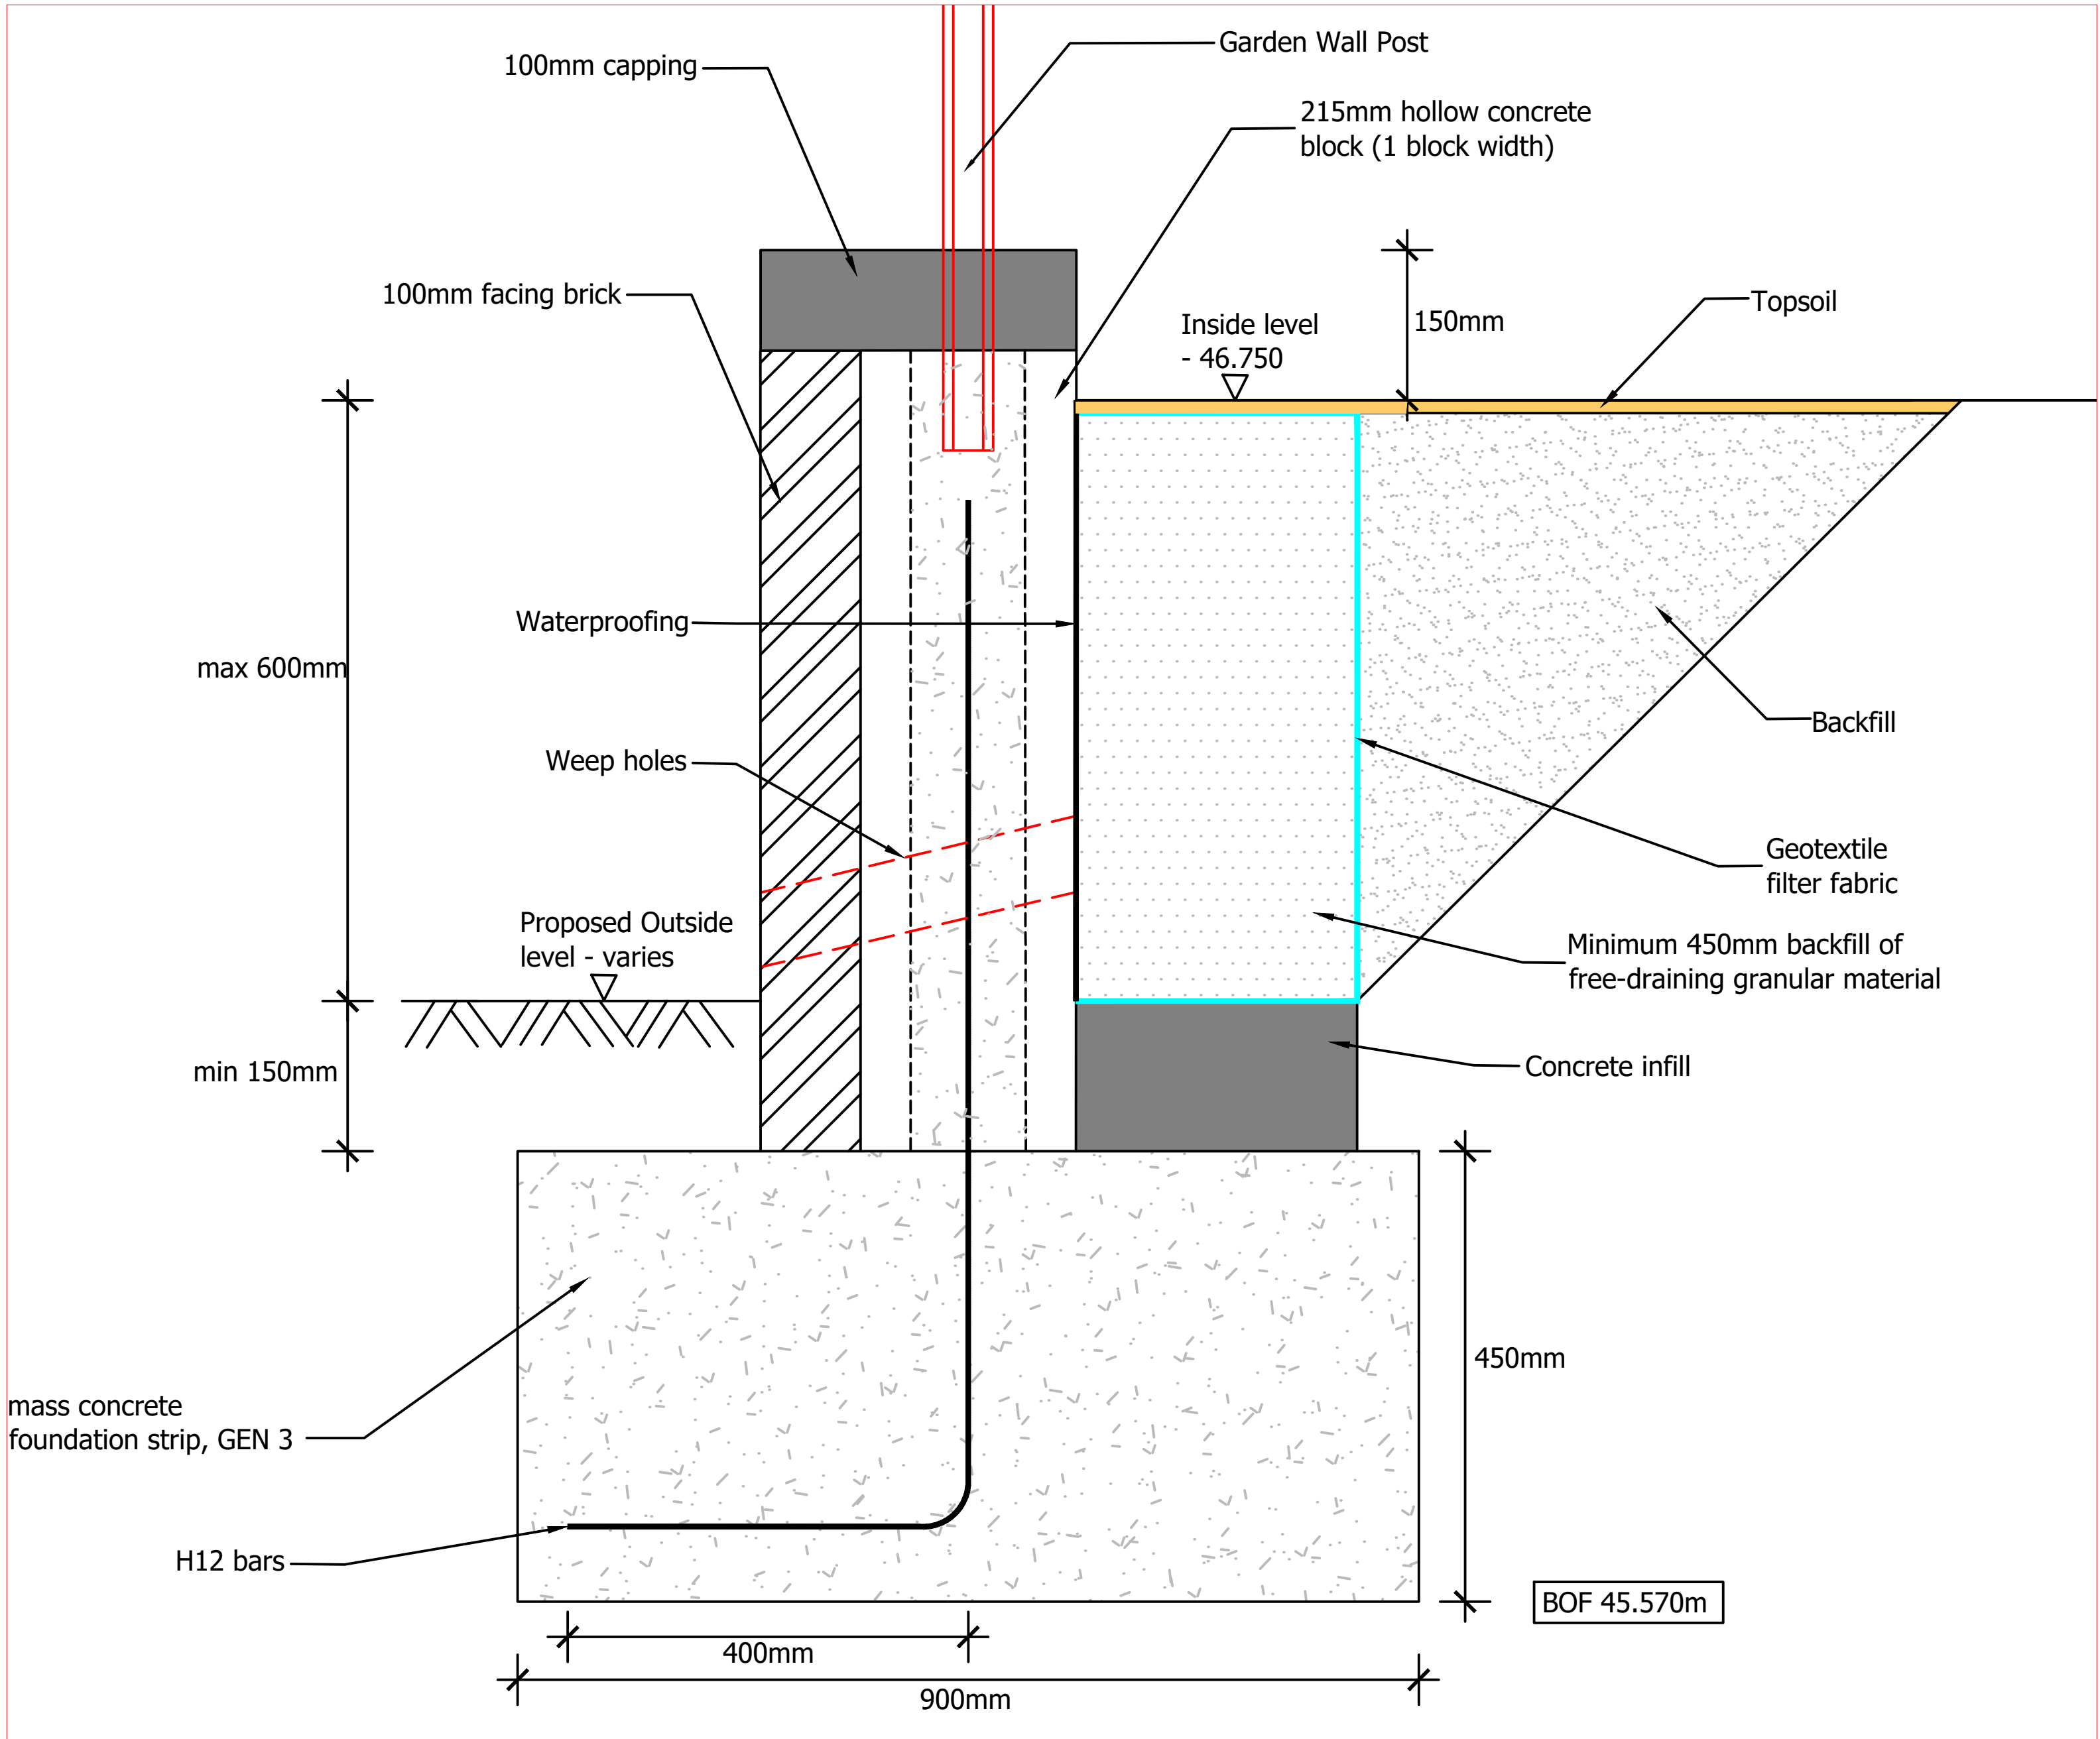

GENERAL SECTION
SCALE: 1:10

DO NOT SCALE: CONTRACTOR TO CHECK ALL DIMENSIONS AND REPORT ANY OMISSIONS OR ERRORS

Notes:

1. BURIED SERVICES CONTRACTOR TO ENSURE THAT ALL EXCAVATIONS ARE FULLY COORDINATED WITH AVAILABLE UNDERGROUND SERVICES SURVEYS/INFORMATION AVAILABLE.

SPECIFICATION:

- HOLLOW CONCRETE BLOCK TO HAVE MINIMUM DENSITY OF 1700 kg/m³ AND MINIMUM STRENGTH OF 10.5N/mm² TO PROVIDE SUFFICIENT FROST RESISTANCE.
- CONCRETE INFILL MIX TO BE DESIGNED GRADE 25 MIX. ALLOW FOR PLASTICISER TO ACHIEVE A WORKABILITY OF 75mm NOMINAL SLUMP AND A PROPRIETARY EXPANDING AGENT, BOTH IN ACCORDANCE WITH THE MANUFACTURERS INSTRUCTIONS.
- ALLOW FOR NOMINAL MOVEMENT JOINT MAX 6m C/C. ALLOW FOR APPROPRIATE SEALING TO IMPROVE THE WEATHER TIGHTNESS AND THE OVERALL APPEARANCE.
- MINIMUM 75mm DIA WEEP HOLES AT 1000mm SPACING.
- STARTER BARS H12 AT 450mm C/C TO BE CUT ON SITE TO SUIT THE PROPOSED GROUND LEVELS.
- GARDEN WALL POST TO BE CAST IN AT MAX 1800mm C/C TO SUIT MANUFACTURER'S SPECIFICATION.
- BOF DENOTES BOTTOM OF FOUNDATION.
- EXT DENOTES EXISTING GROUND LEVEL.
- POL DENOTES PROPOSED OUTSIDE LEVEL.
- PIL DENOTES PROPOSED INSIDE LEVEL.

FOR APPROVAL

P1	FIRST ISSUE	JT	KE	KE	10.01.20
REV	DESCRIPTION	BY	CHK	APP	DATE

Client:

90 VICTORIA STREET
BRISTOL
BS1 6DP

TEL: +44 (0)117 925 4393
FAX: +44 (0)117 925 4239



Project:

HCA Hopcott Road, Minehead

Drawing Title:

PROPOSED WALL FOUNDATION

Scale @ A3 AS SHOWN	Drawn JT	Date 03.01.20	Checked KE	Date 03.01.20	Approved KE	Date 03.01.20
Project No. A090070-37	Office B28	Type S	Drawing No. 1100	Revision A1		