


71 ST DUNSTANS DRIVE, GRAVESEND, KENT DA12 4BH

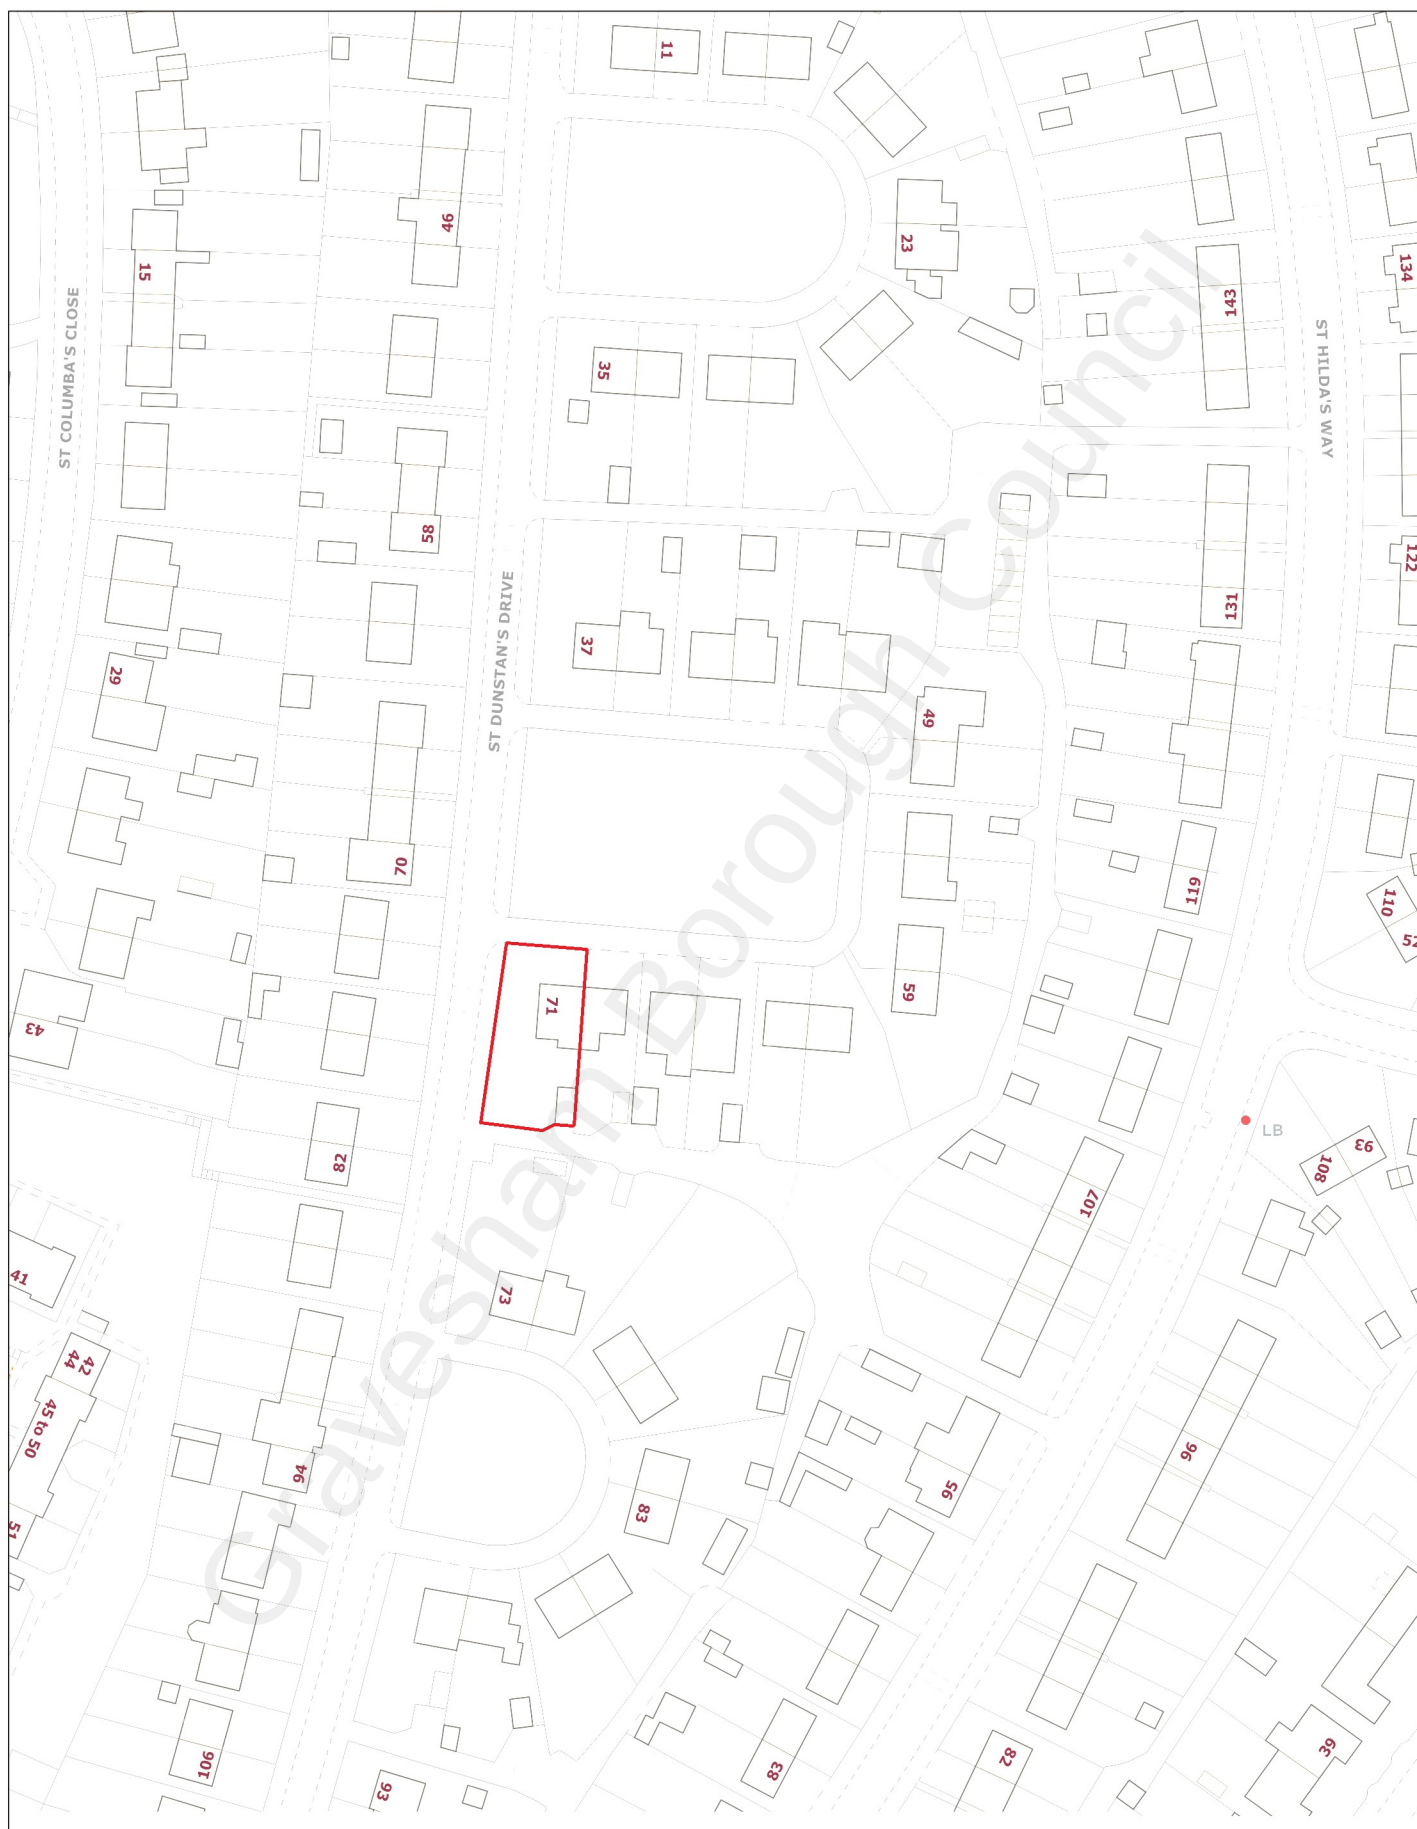

Scale 1:1250

