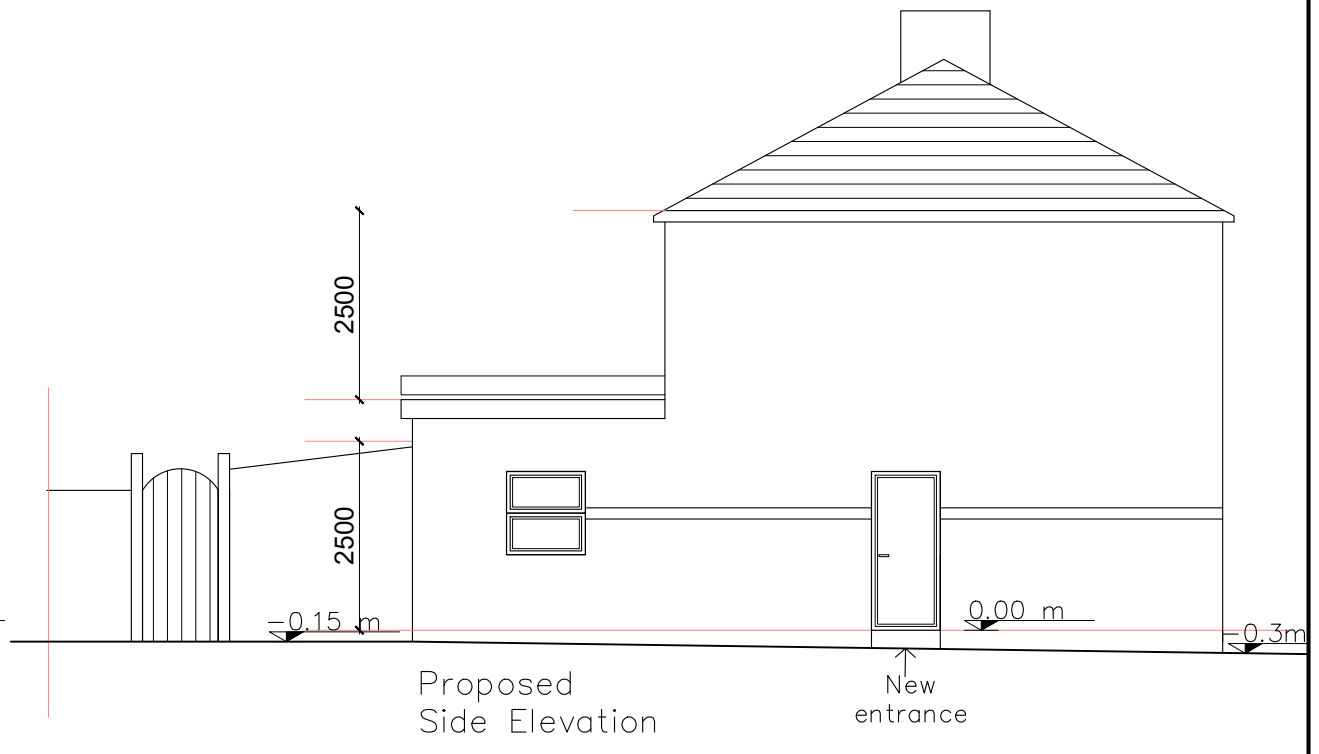
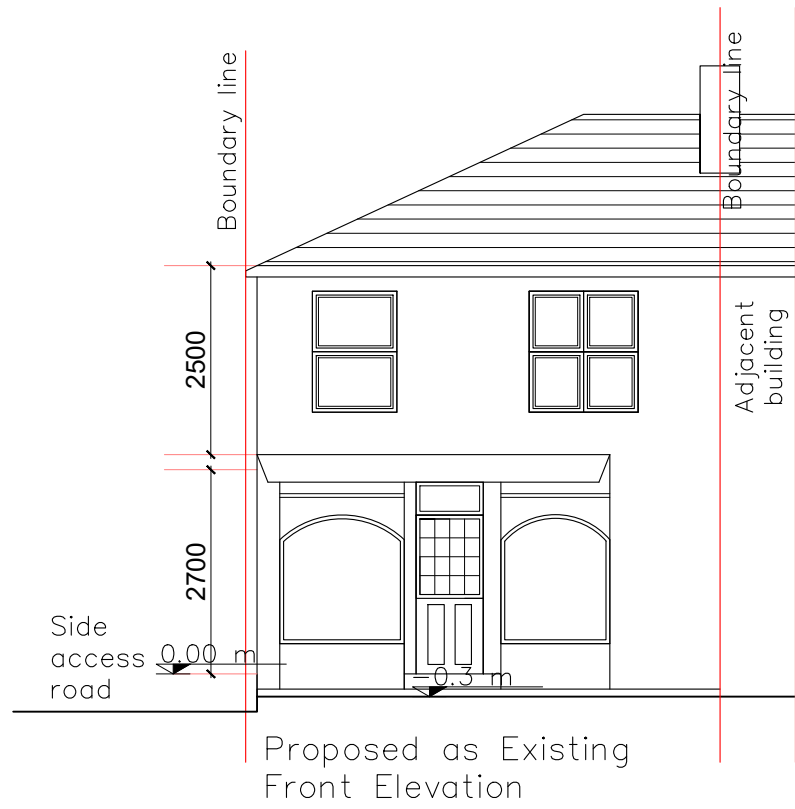


TITLE: 101a Sun Lane, Gravesend DA12 5HW	2411-08	CLIENT:	DATE: December 2024	DRAWING TITLE: Proposed Elevations	DRAWING NO: Pr 200	HoC Studio Ltd. 5-7 Tanner Street, SE1 3LE, London Tel: 0208 133 7255 E-mail: info@hocarchitects.co.uk HoC STUDIO ARCHITECTS
			SCALE: 1:100@A3		REVISION: (Preliminary)	