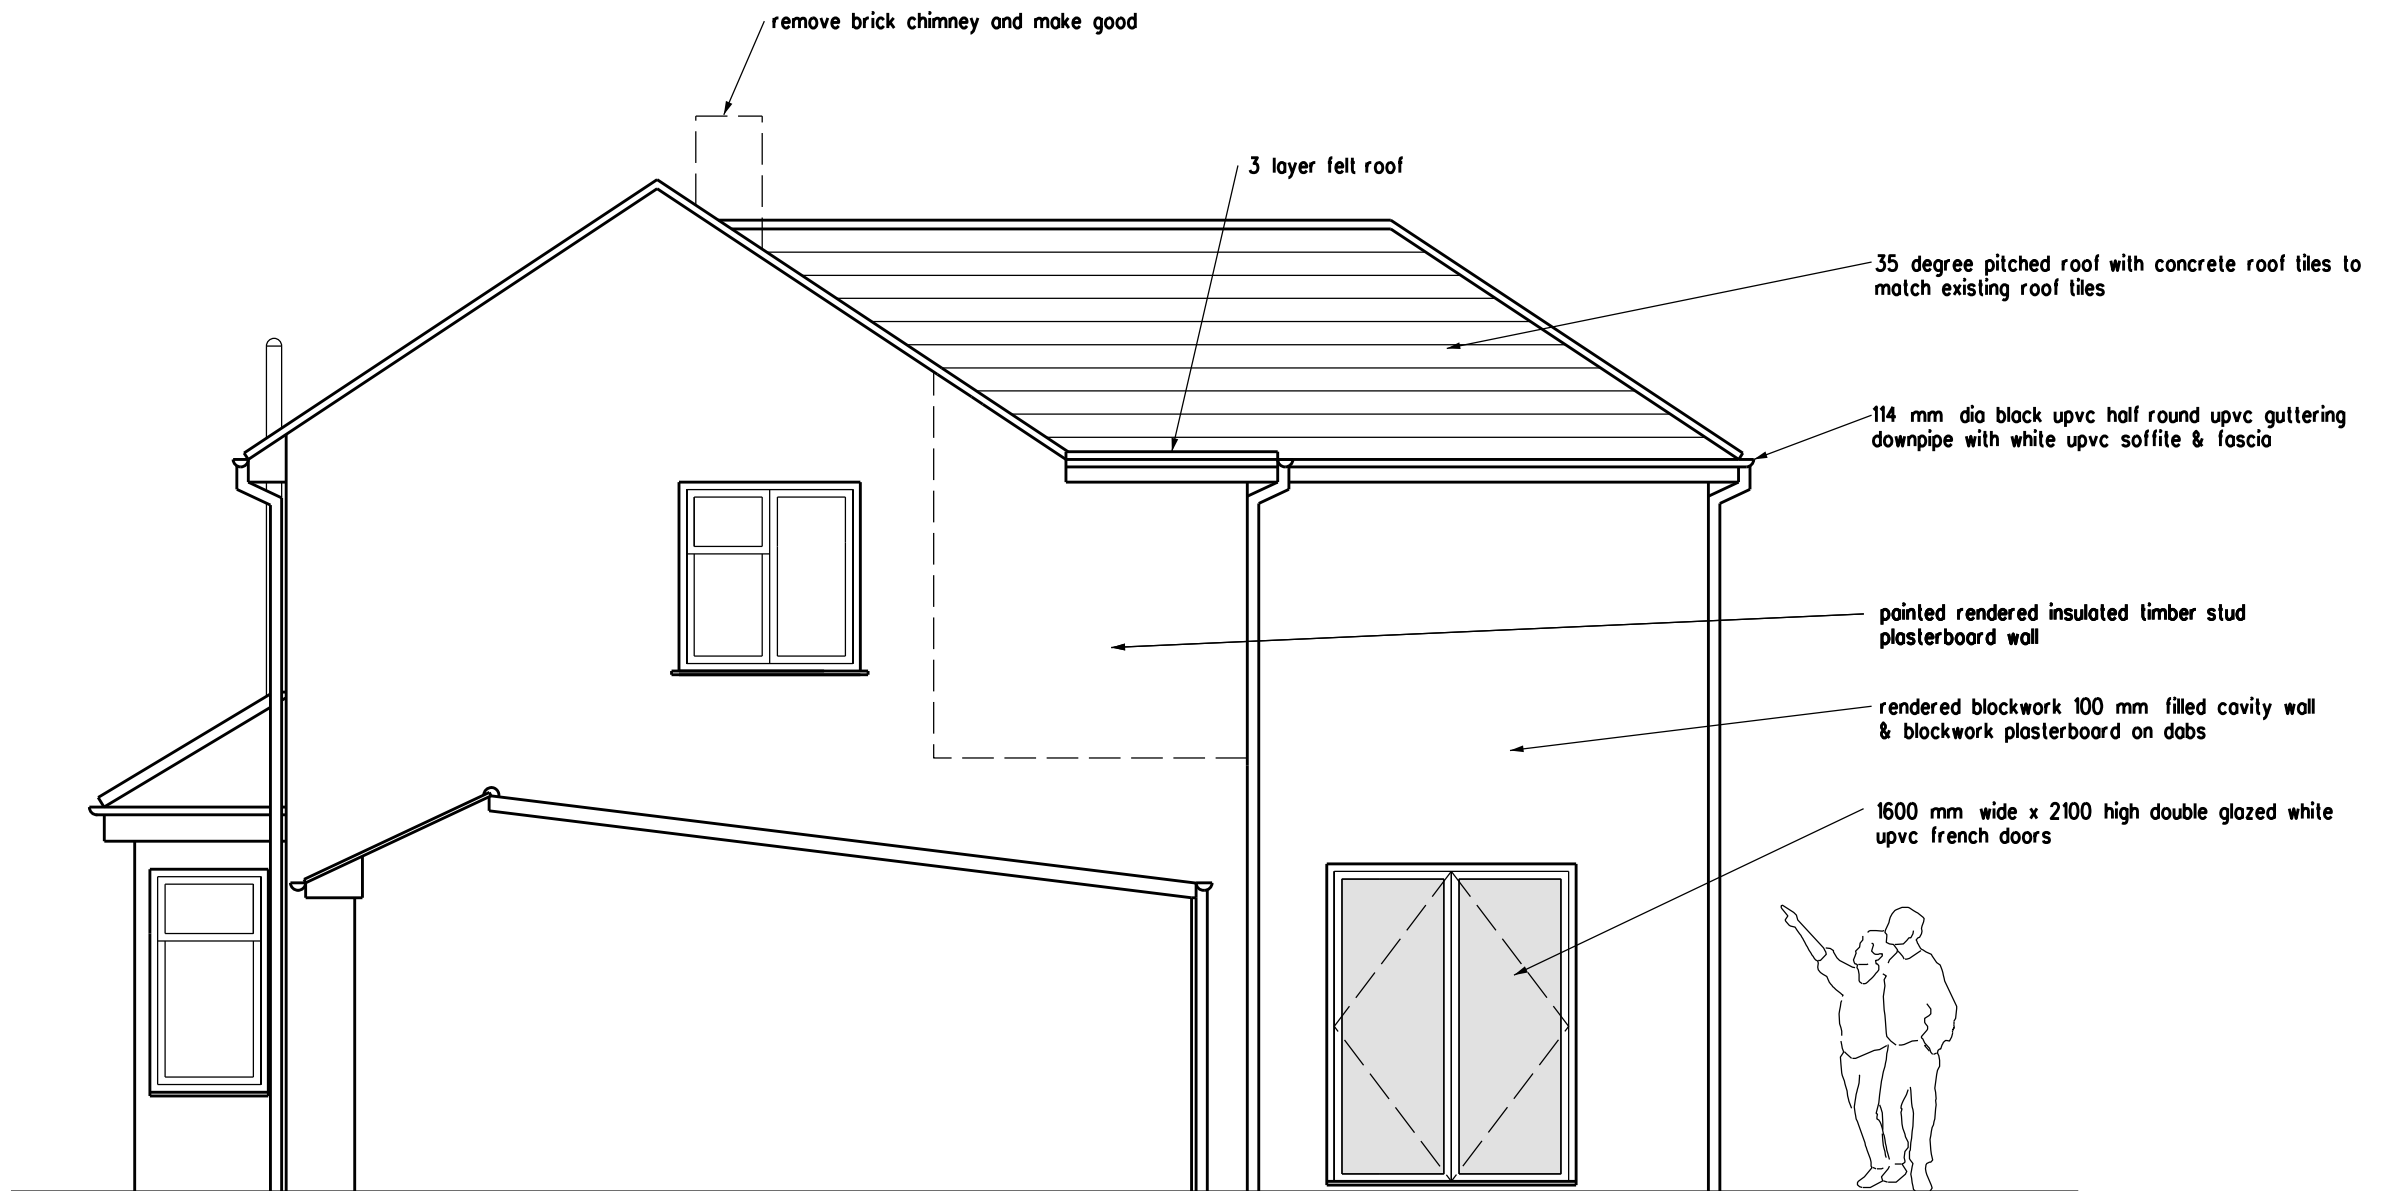


ARCHITECT
TA ARCHITECTS
11 JOYDENS WOOD ROAD BEXLEY
KENT DA5 2HS Tel 07905 130591
ta140256@googlemail.com

JOB
PROPOSED REAR EXTENSION
AT 19 STATION ROAD
MEOPHAM KENT DA13 0LX

REVISION		DATE
DRAWING	PROPOSED SIDE ELEVATION TO No 19 A STATION ROAD	
SCALE	1:50 AT A3	OCT 2024
DRAWING NO.	SR/06	