

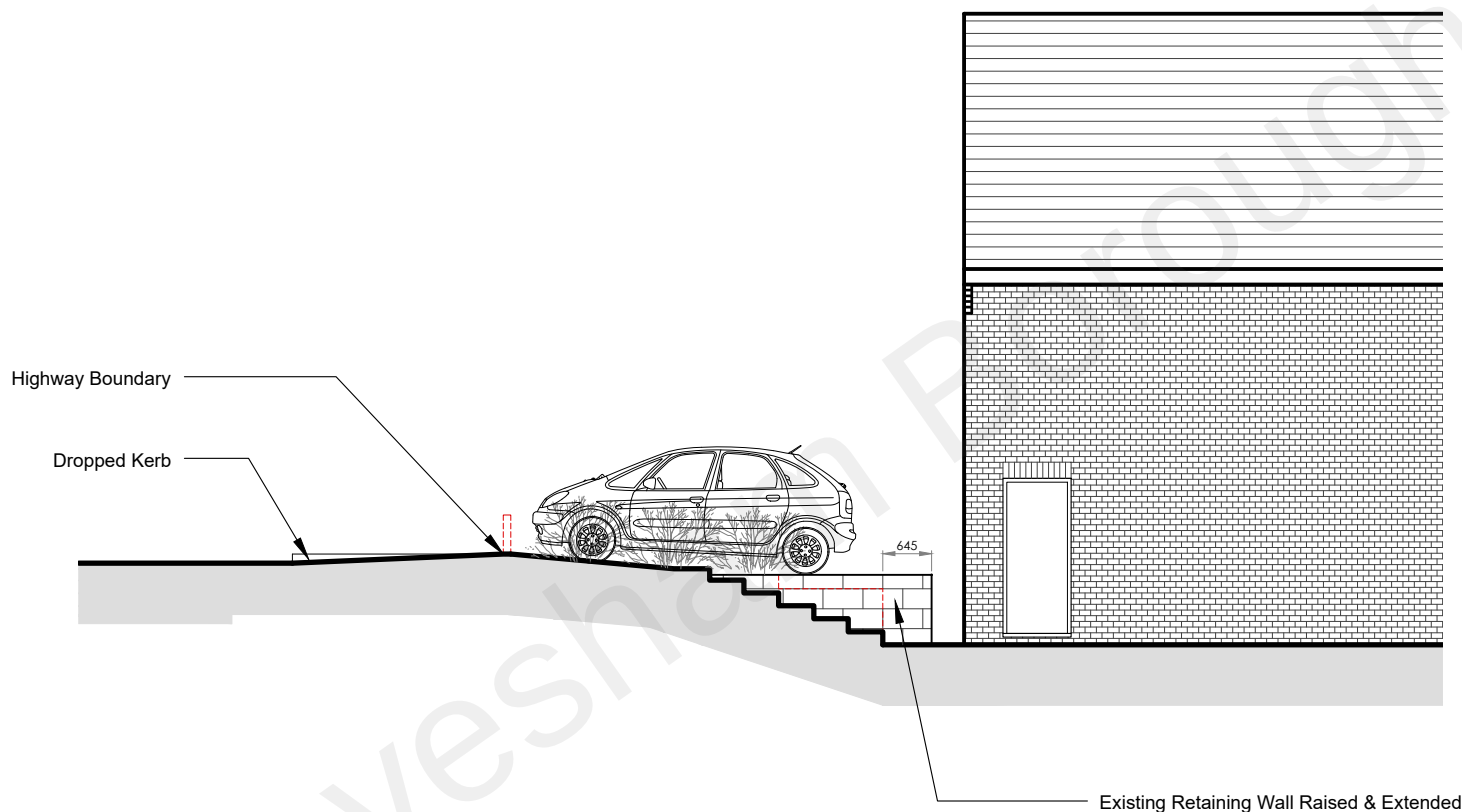


KEY

----- TO BE REMOVED

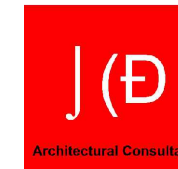

1 PROPOSED SIDE (NORTH - EAST) ELEVATION
ELEVATION VIEW Scale 1:100

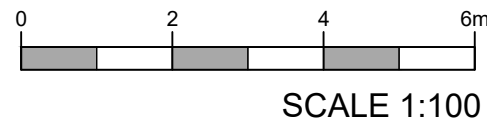

JCD Architectural Consultant
20 Admirals Walk,
Chatham, Kent.
ME5 8NL
TEL: 07946608141
WED: www.jcd-ac.co.uk
EMAIL: jcd-ac@outlook.com

C	28/09/21	Tile revised	JC
B	27/09/21	Revised following Planning Ref 20210886's comments	JC
A	17/09/21	Revised to incorporate Planning Officer's comments	JC

REV.	DATE	REV. BY
------	------	---------

- COPYRIGHT JCD Architectural Consultant
- DO NOT SCALE OFF DRAWING.
 - ALL DIMENSIONS TO BE VERIFIED ON SITE BY THE CONTRACTOR PRIOR TO COMMENCEMENT OF ANY SHOP DRAWINGS OR SITE WORK.
 - ANY DISCREPENCY FOUND BETWEEN THIS DRAWING AND ANY OTHER DOCUMENT MUST BE REPORTED IMMEDIATELY TO THE DESIGNERS.
 - REMOVE THIS DRAWING FROM CURRENCY WHEN A REVISED DRAWING IS ISSUED.
 - THIS DOCUMENT REMAINS OUR EXCLUSIVE PROPERTY IT SHALL NOT BE REPRODUCED NOR COMMUNICATED TO THIRD PARTIES WITHOUT MY WRITTEN CONSENT.
 - THE COPYRIGHT OF THIS DRAWING AND DESIGN IS VESTED IN THE DESIGNERS.

Client: Oluyemisi Daini		
Project: 14 St Dunstan's Drive Gravesend Kent DA12 4BG		
Title: Proposed Side Elevation		
AUTHOR JC	DATE 03 07 2021	APPROVED JC
SCALES 1:100 @ A3	READ WITH -	
DRAWING No. 21199	(02)	011
Project No.	Series No.	DWG No.
DRAWING STATUS PLANNING		