
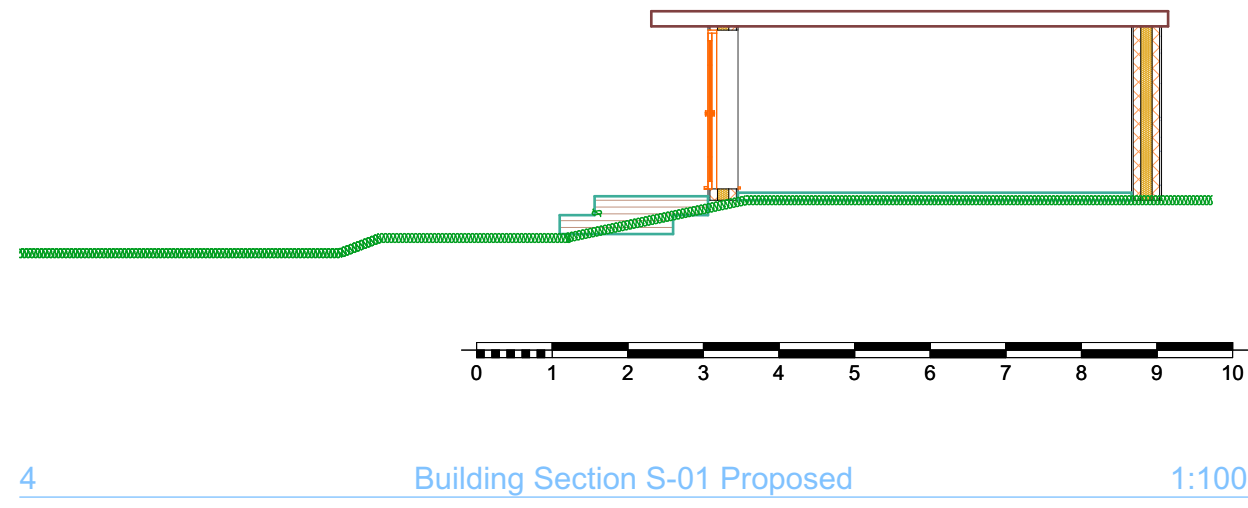
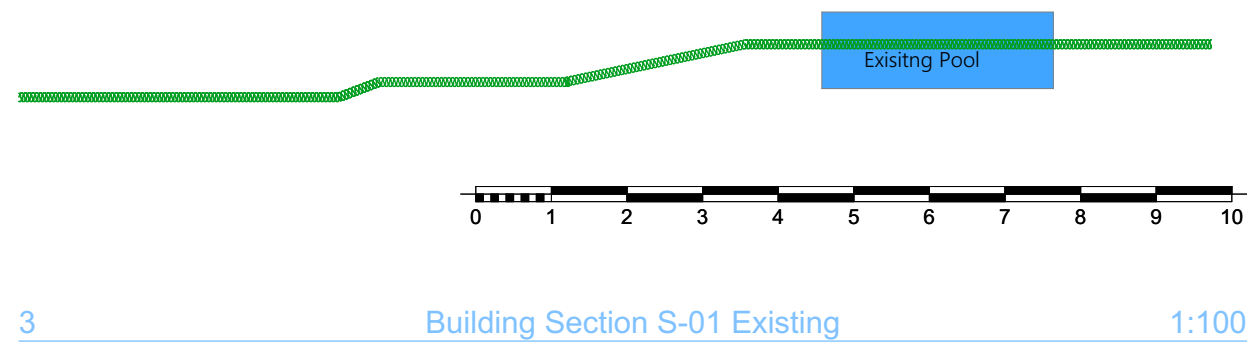
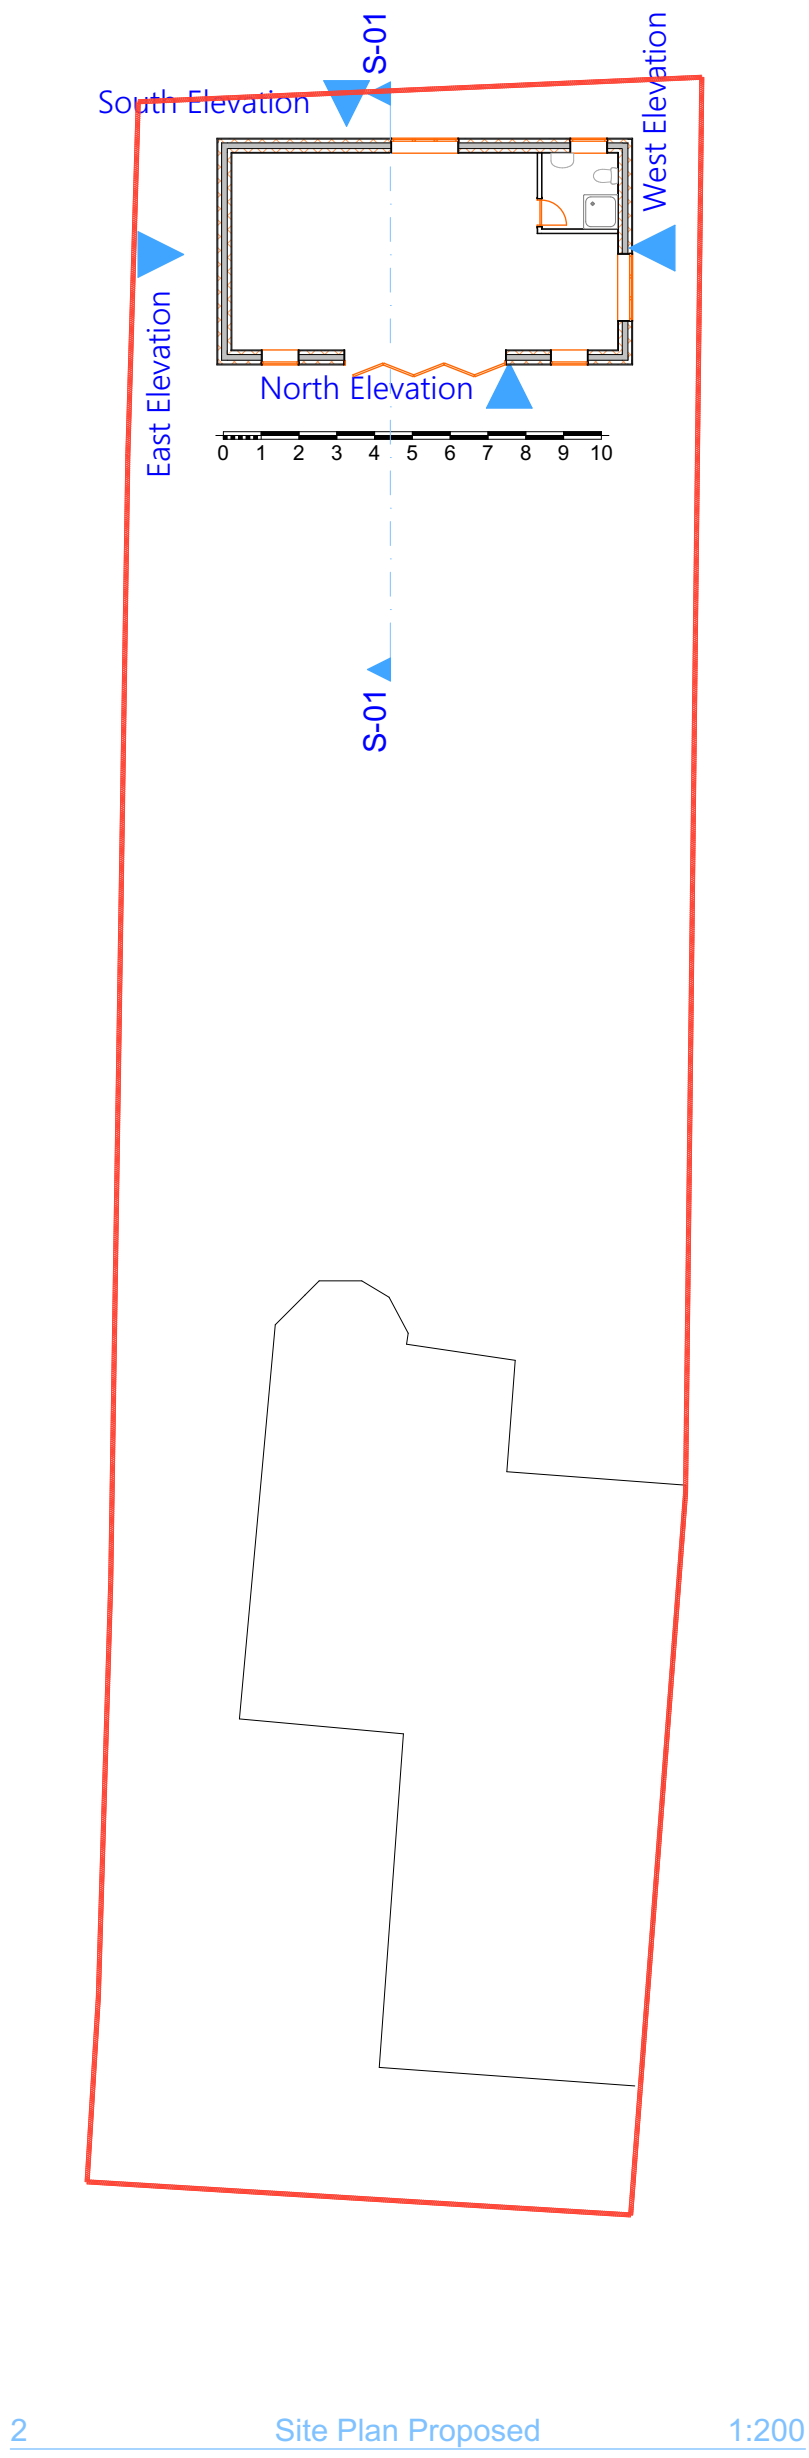


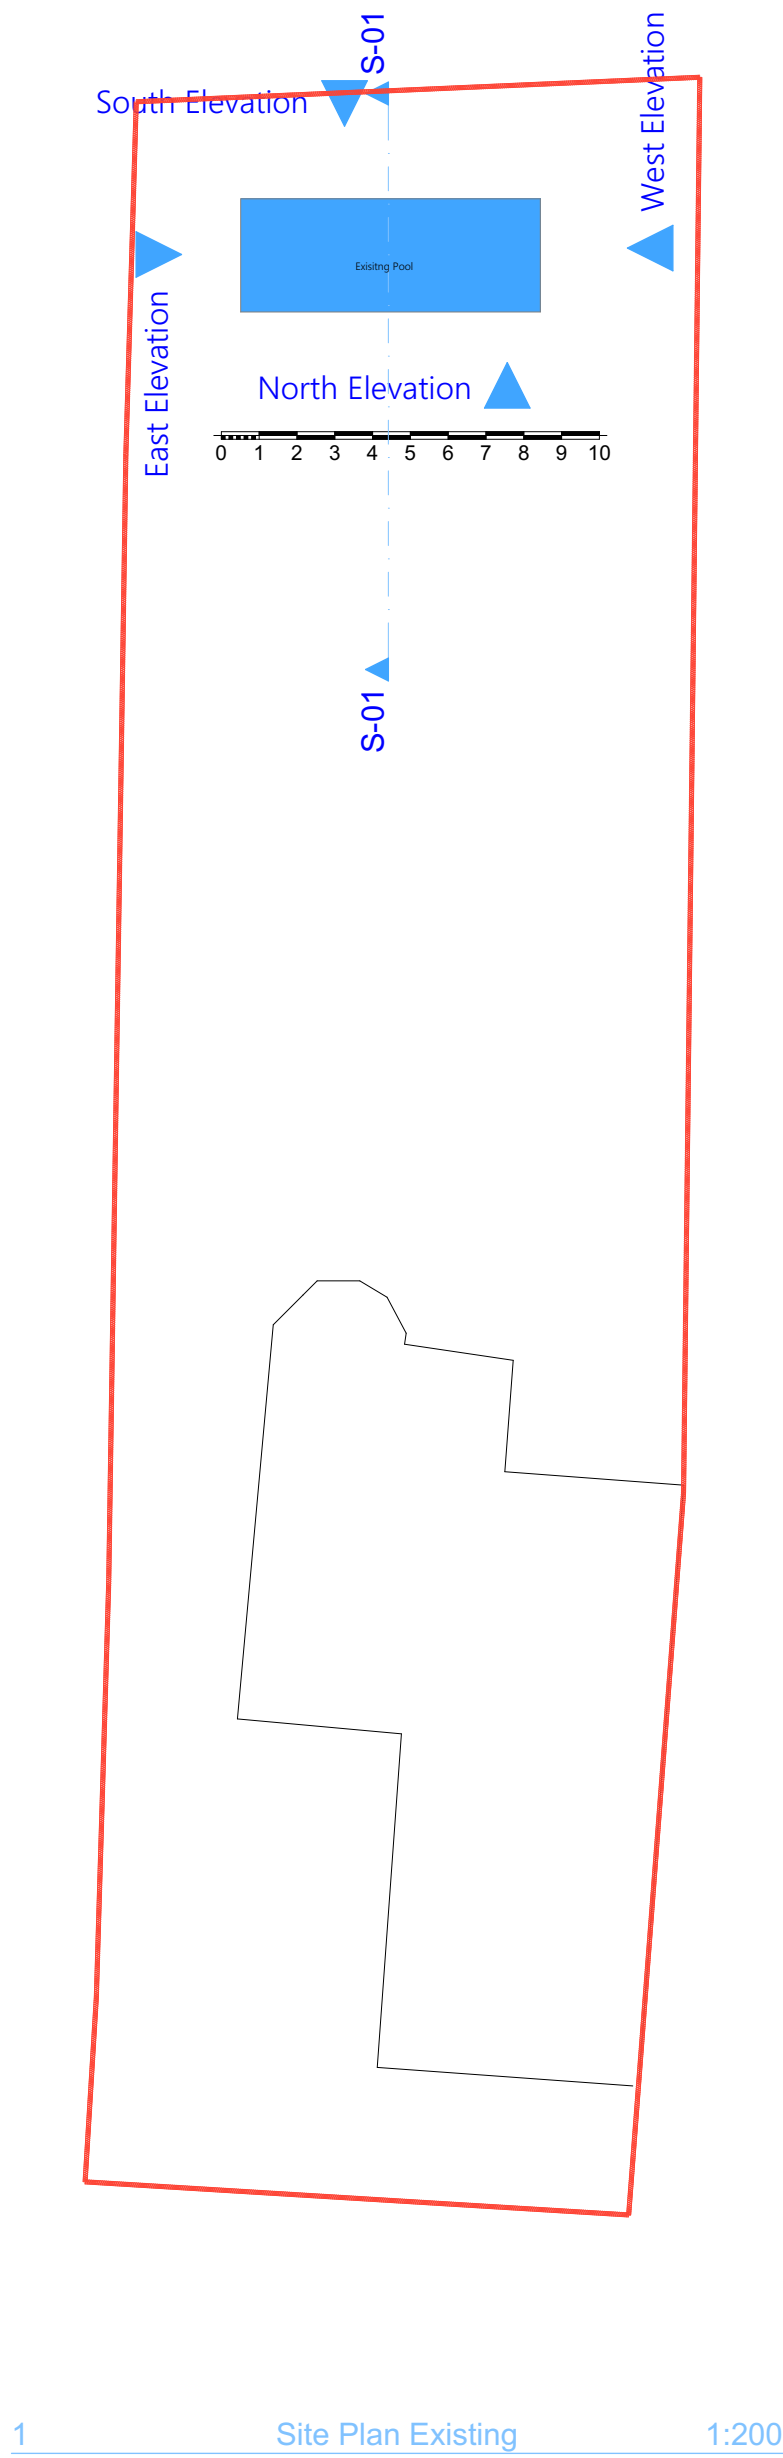

	Scales @ A1 1:200, 1:100	Date 2026-02-10
Client Approval		
A - Approved		
B - Approved with Comments		
C - Do Not Use		
Layout Title		
Sections		
Architechnology.design		www.architechnology.design
179 Edwin Road Rainham, Kent ME8 0AH		Tel: 07957 350204 info@architechnology.design
Project		
25 Edgehill Gardens, Gravesend, DA13 9JU		
status		
Garden Room		
Site Address		
25 Edgehill Gardens, Gravesend, DA13 9JU		
Drawing Number		
project	originator	zone
level	type	role
number	rev	
Layout ID 03		