




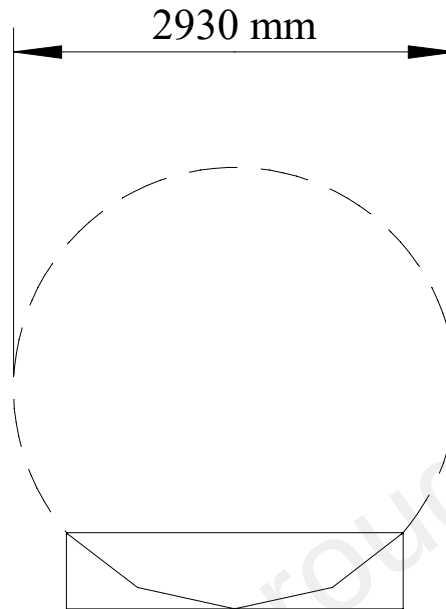

PLAN

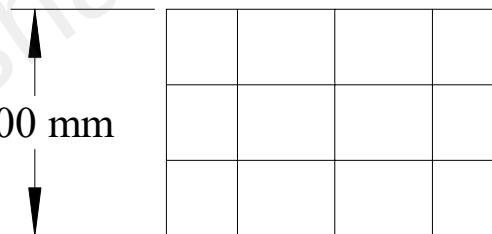

ELEVATION

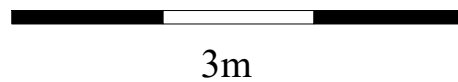

**196 & 197 PARROCK STREET
BASEMENT WINDOW PROPOSED**

Scale 1:50@A4

Drawing Number	Revision	Date
PS 033	0	01/06/2022