

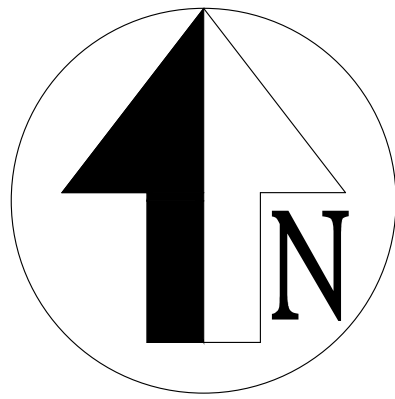


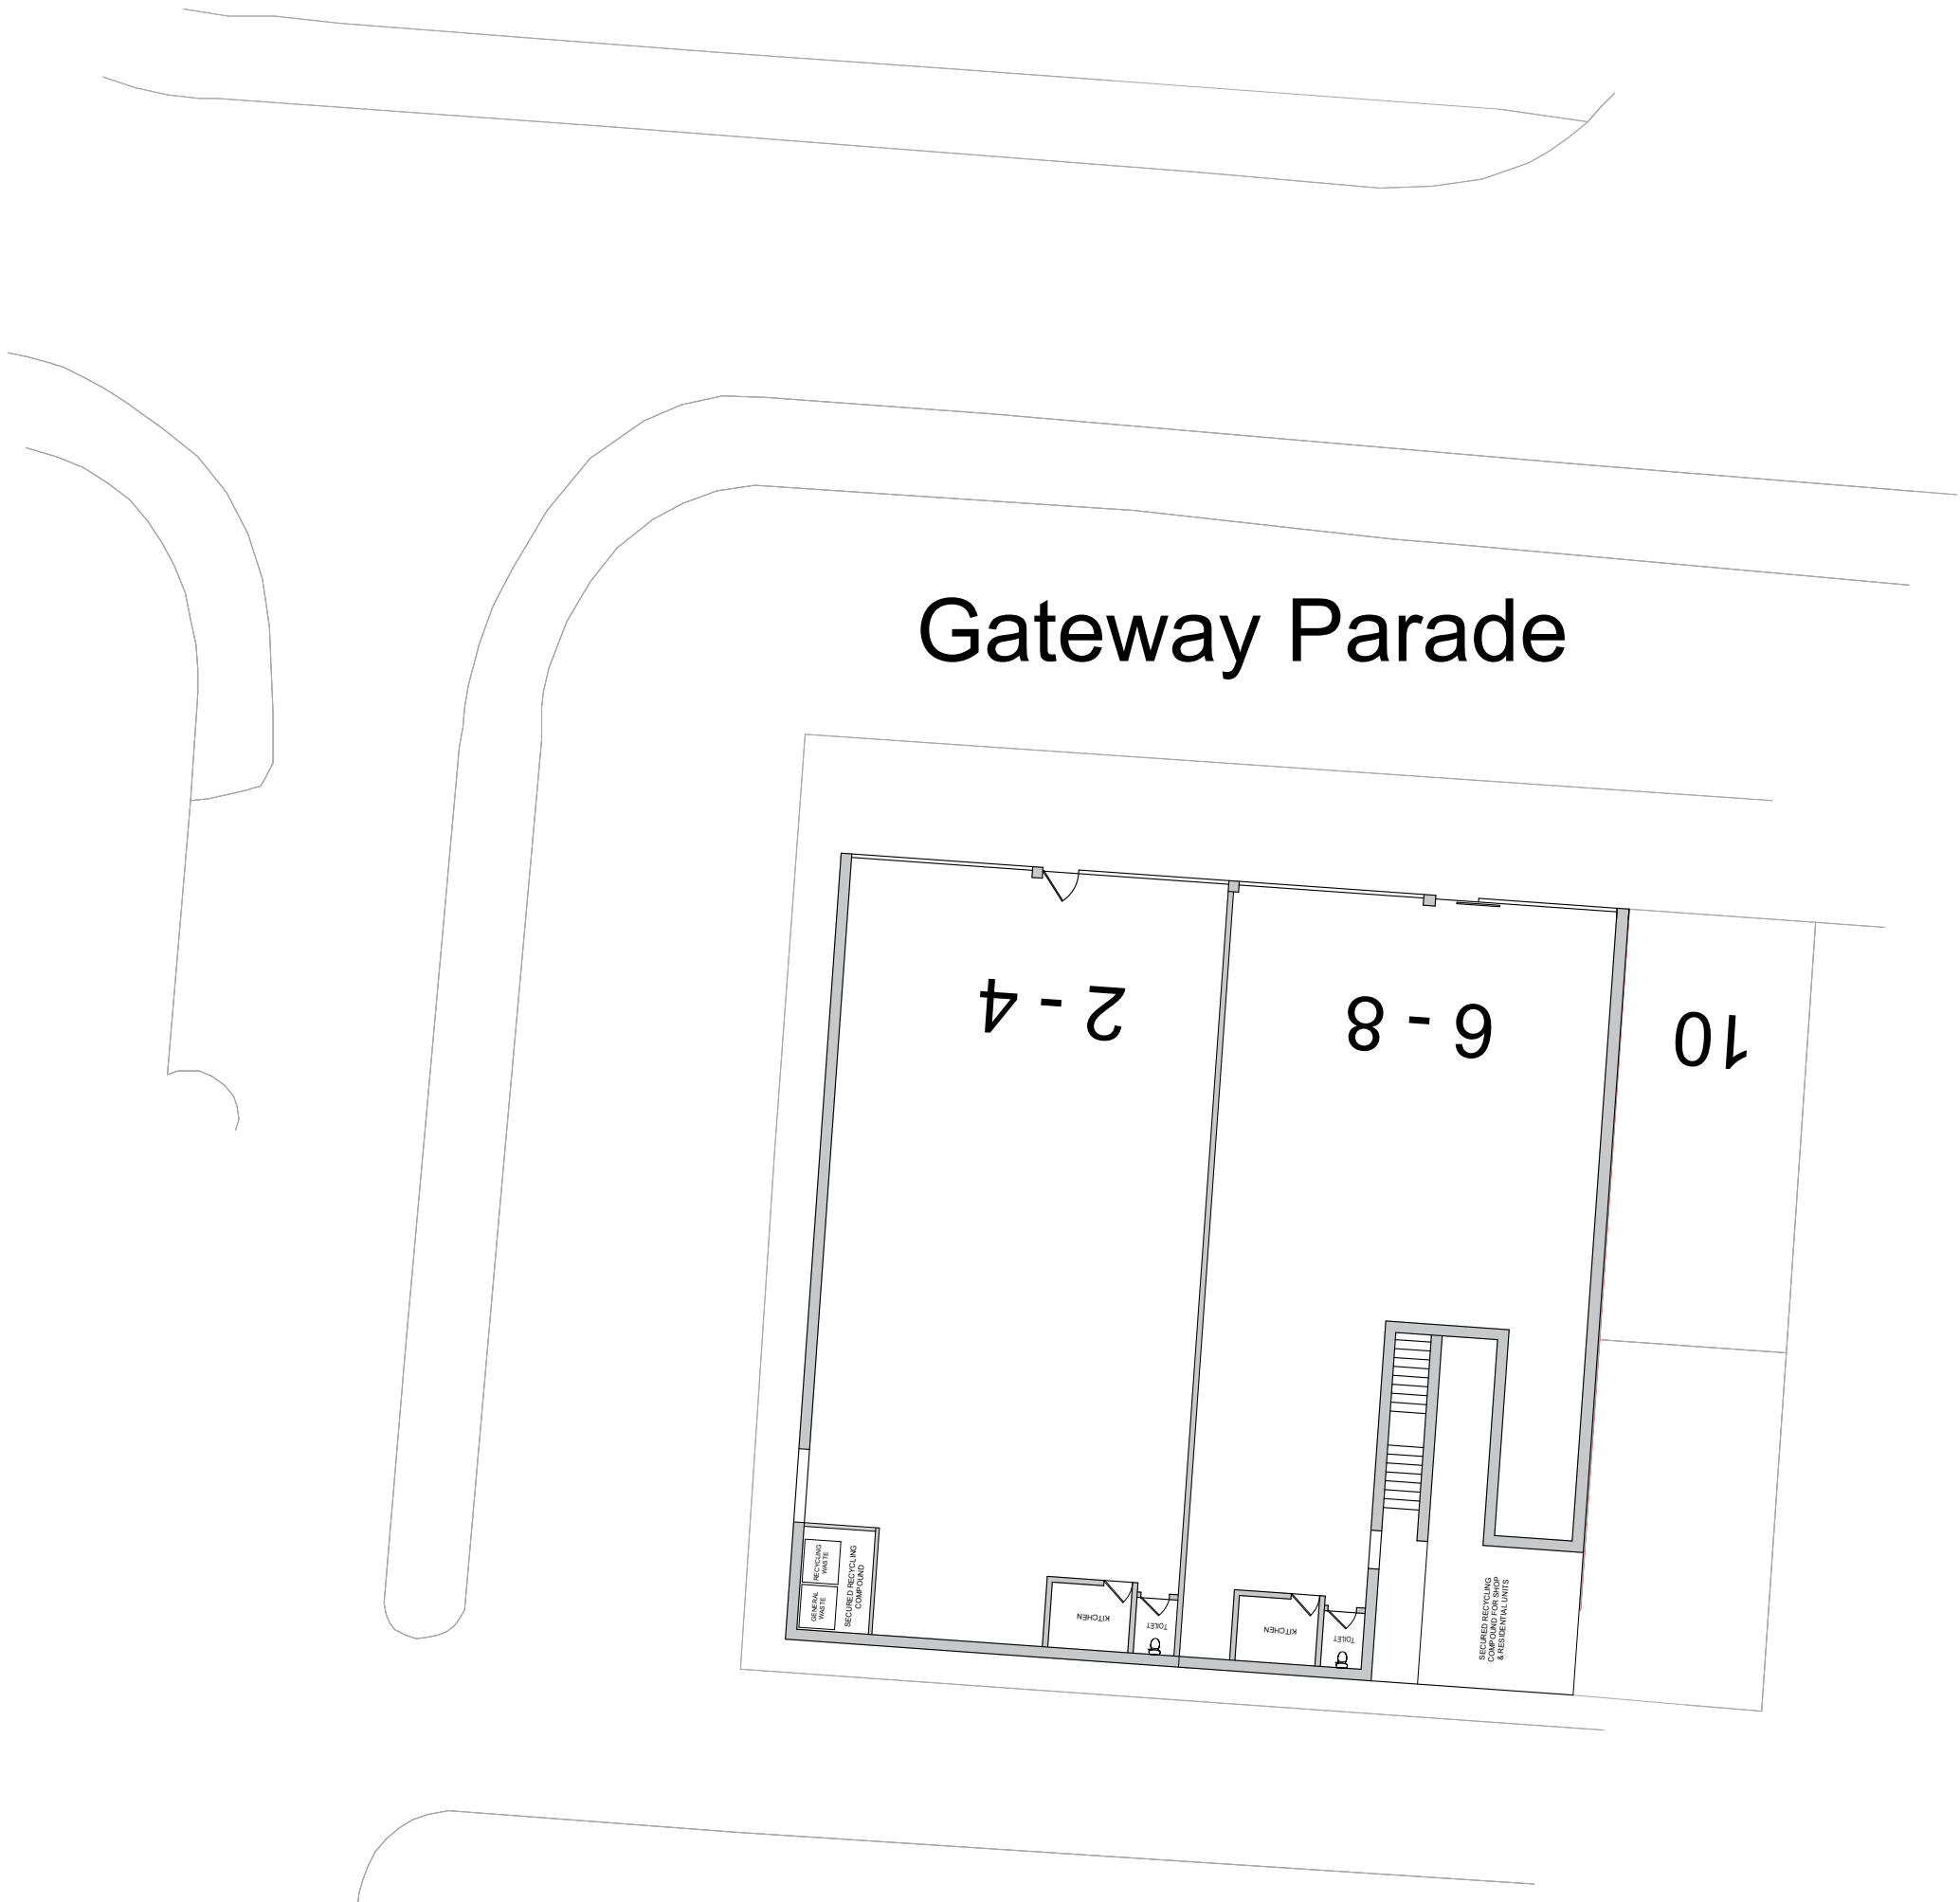


LOCATION PLAN

Scale 1:1250 @ A1

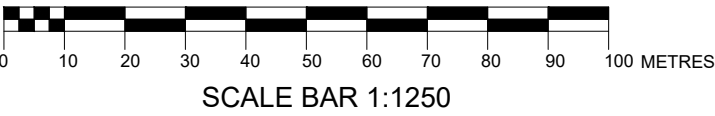

PROPOSED BLOCK PLAN

Scale 1:200 @ A1

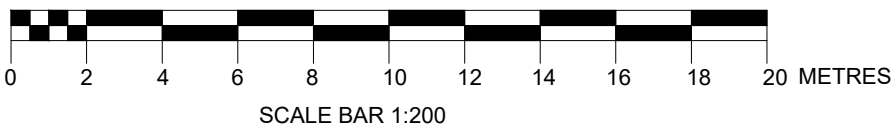

NOTES:
All dimensions are to be checked on site and measurements checked prior to works being carried out.
Contractor and Client are to ensure Compliance with C.D.M. Health and Safety Regulations and with C.D.M. Health and Safety Regulations and Party Wall Agreements where Applicable and to ensure all permissions have been obtained prior to any works commencing.
Any works carried out prior to necessary approvals being obtained will be at the owner's own risk and expense.

Rev	Date	By	Chkd	Description

Client/ Address
2-8, Gateway Parade, Whinfell way, Gravesend, DA12 4RU

Job Title
Proposed to divide the existing shop into two separate units ,each with a new shopfront



KOVIL CONSULTANCY
172, Blackfen Road,
Sidcup, Kent
DA15 8PT
Mob: 07507236300
sutha@kovilgroups.co.uk

Scale :	Date : 01/03/2026
---------	-----------------------------

Drawing Title :
BLOCK & LOCATION PLAN

Drawing No : 2-8 - DA12 4RU - 000003	Rev. A 01
--	---------------------