


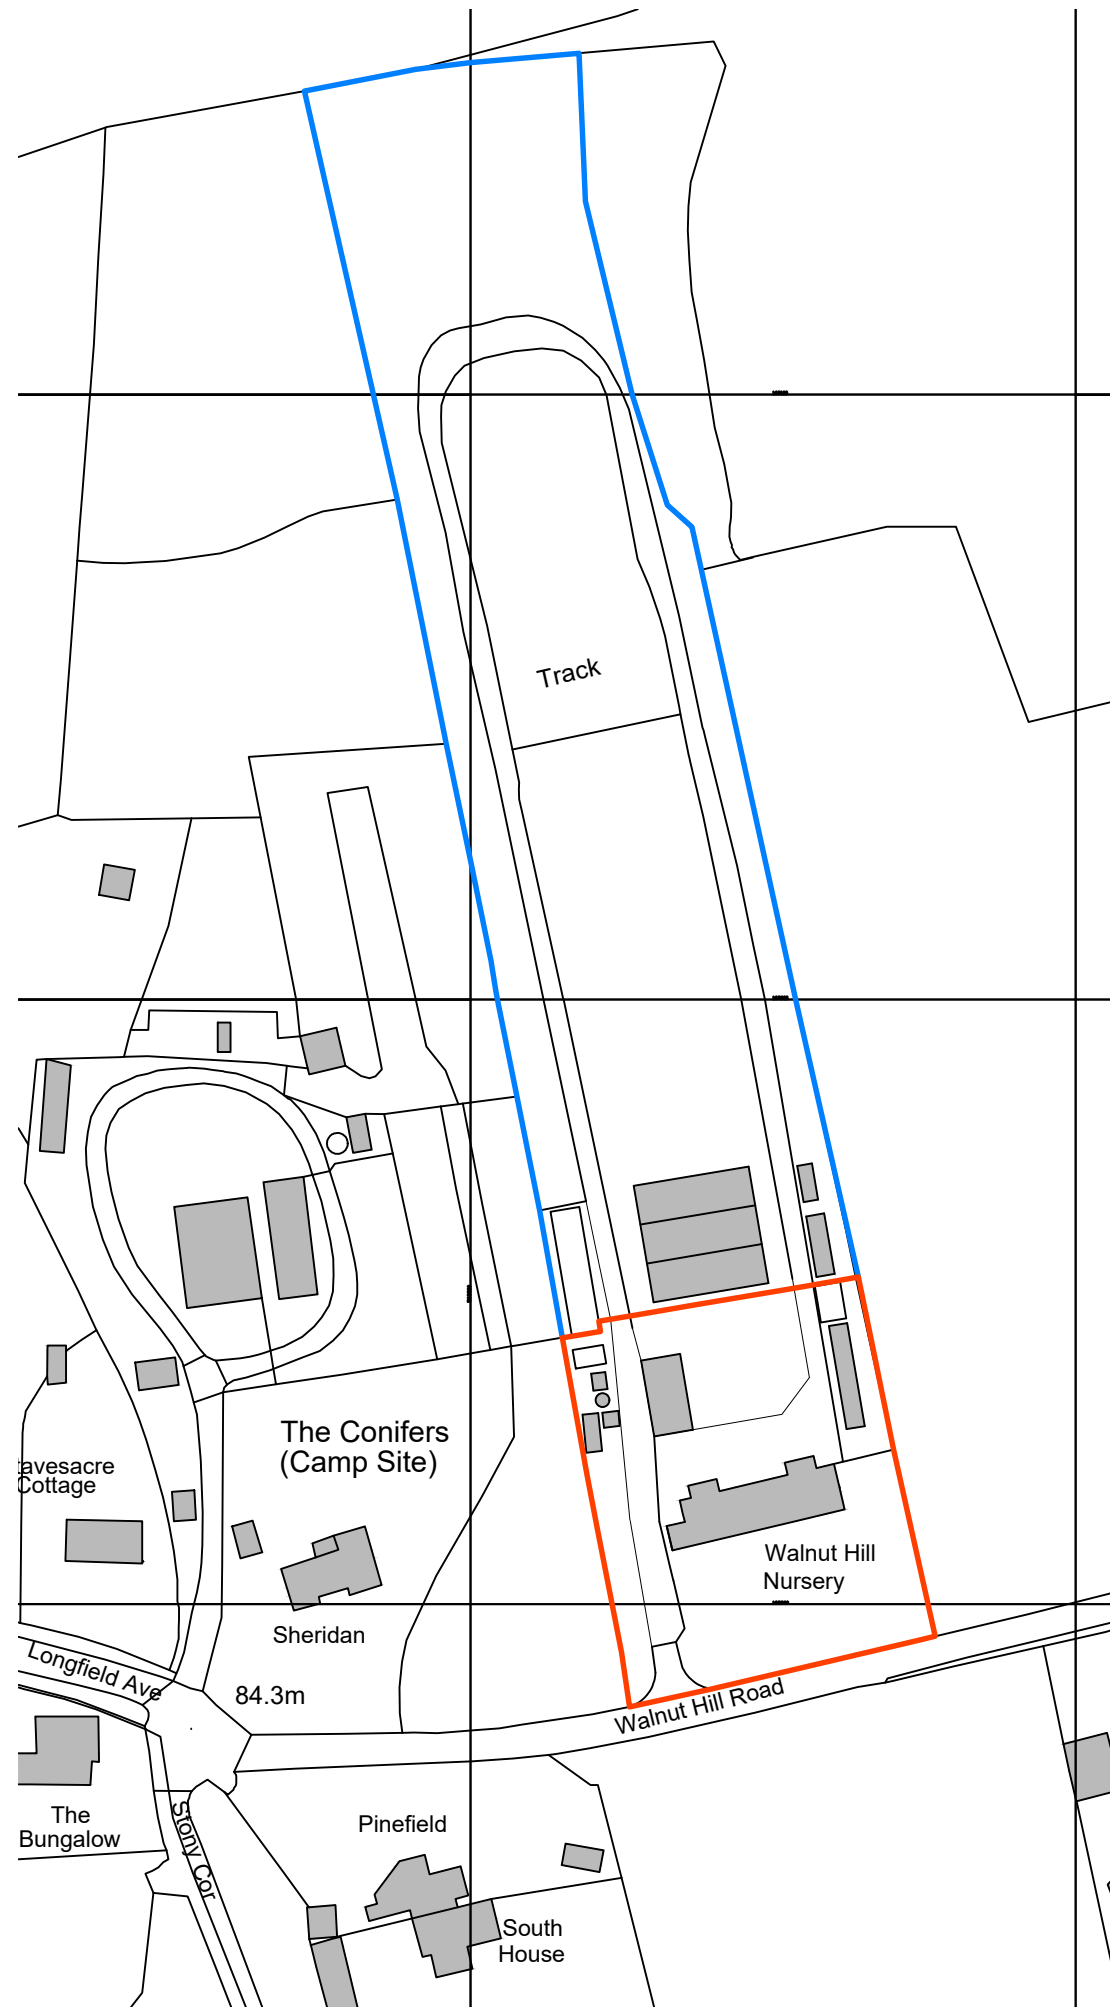

Site Location Plan
1:1250

Note
This drawing is protected by copyright and must not be copied or reproduced without the written consent of Graham Simpkin Planning. All dimensions and sizes to be checked on site.
North points are indicative. ©



Graham Simpkin Planning

2 The Parade, Ash Road, Hartley
Longfield, Kent DA3 8BG

Tel: 01474 703705
www.gsplanning.uk
Email: office@gsplanning.uk

Project Title Walnut Hill Nursery, Walnut Hill Road, Longfield Hill, DA13 9HL		Job No 4244
Drawing Title Site Location Plan	Drawing No 101	Revision —
Date 31.10.2024	Drawn by MW	Checked by PN
Scale 1:1250 @ A3	Note Site Area — 3146m ²	

