






Graham Simpkin Planning

2 The Parade, Ash Road, Hartley
Longfield, Kent DA3 8BG
Tel: 01474 703705
www.gspplanning.uk
Email: office@gspplanning.uk

Project Title Walnut Hill Nursery, Walnut Hill Road, Longfield Hill, DA13 9HL		Job No 4244
Drawing Title Pre Existing Block Plan	Drawing No 202	Revision —
Date 31.10.2024	Drawn by MW	Checked by PN
Scale 1:500 @ A1	Note —	

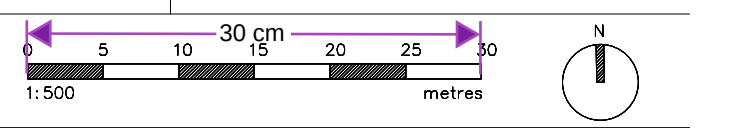

0 5 10 15 20 25 30
metres
1:500
N