


Note
This drawing is protected by copyright and must not be copied or reproduced without the written consent of Graham Simpkin Planning. All dimensions and sizes to be checked on site.
North points are indicative. ©

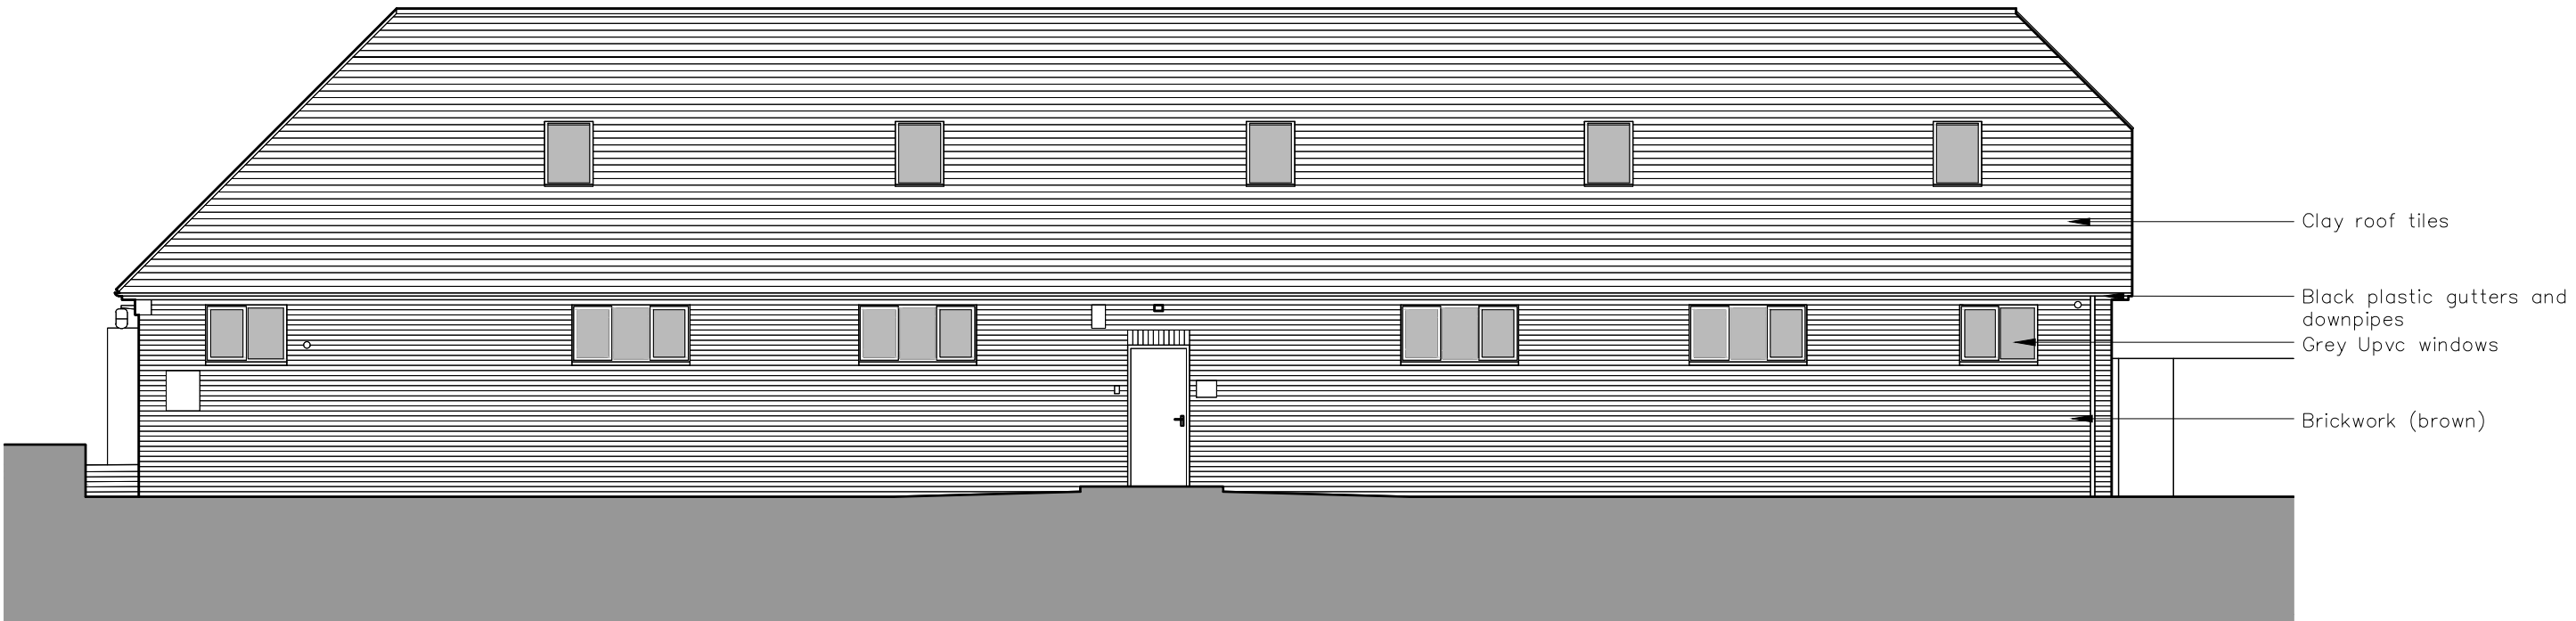

Pre Existing Front (South)
Elevation
1:100



Pre Existing Side (East)
Elevation
1:100



Graham Simpkin Planning

2 The Parade, Ash Road, Hartley
Longfield, Kent DA3 8BG

Tel: 01474 703705
www.gsplanning.uk
Email: office@gsplanning.uk

Project Title Walnut Hill Nursery, Walnut Hill Road, Longfield Hill, DA13 9HL		Job No 4244
Drawing Title Pre Existing Elevations (1 of 2)	Drawing No 206	Revision —
Date 16.10.2024	Drawn by MW	Checked by PN
Scale 1:100 @ A3	Note	
