


Drawings

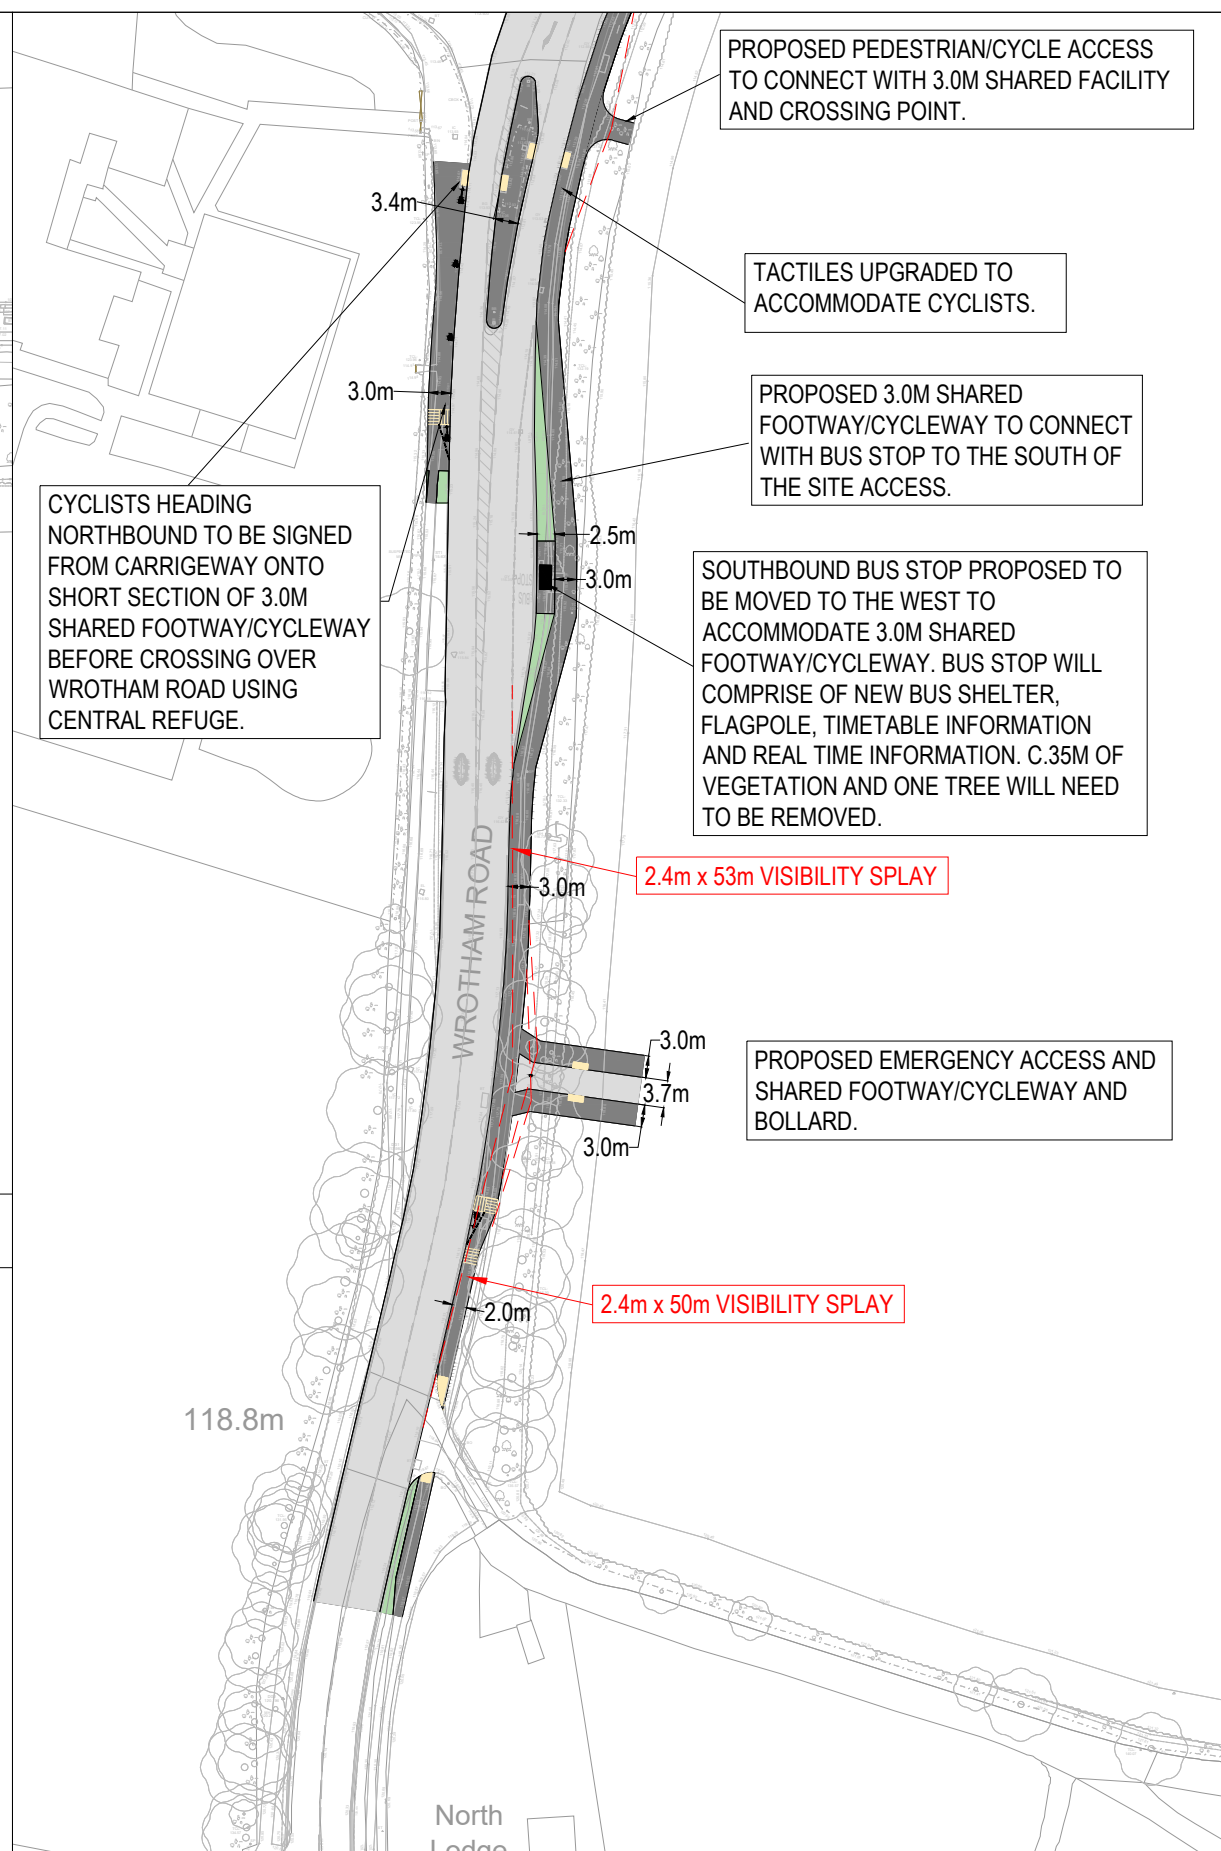

PROPOSED EMERGENCY ACCESS AND
SHARED FOOTWAY/CYCLEWAY AND
BOLLARD.

2.4m x 50m VISIBILITY SPLAY


- | | | | | |
|---|--|----------|----|----|
| G | UPDATED FOLLOWING KCC INTERIM TA COMMENTS | 03.06.26 | MJ | GM |
| F | TACTILE CROSSING ON ACCESS ROAD MOVED CLOSER TO SHARED FACILITY FOLLOWING RSA. | 17.09.25 | MJ | GM |
| E | UPDATED FOLLOWING COMMENTS RAISED WITHIN STAGE 1 RSA. | 11.09.25 | MJ | GM |
| D | INCLUSION OF PEDI/CYCLE ACCESS ADJACENT PEDESTRIAN CROSSING TO CAMER PARADE. | 02.09.25 | MJ | GM |
| C | UPDATED PEDESTRIAN AND CYCLE CROSSING OVER ACCESS | 22.08.25 | MJ | GM |
| B | UPDATED WITH 3.0M SHARED FOOTWAY/CYCLEWAY | 30.07.25 | MJ | GM |
| A | UPDATED WITH TOPOGRAPHICAL SURVEY | 15.05.25 | MJ | GM |

REV	DESCRIPTION	DATE	BY	AUTH
-----	-------------	------	----	------



PROPOSED SITE ACCESS WITH VISIBILITY SPLAYS 01

DRAWN MJ	AUTHORISED GM	SCALE 1:1000	SHEET SIZE A3	DATE 15.05.25
PROJECT NO. 25512		DRAWING NO. 001		REV G

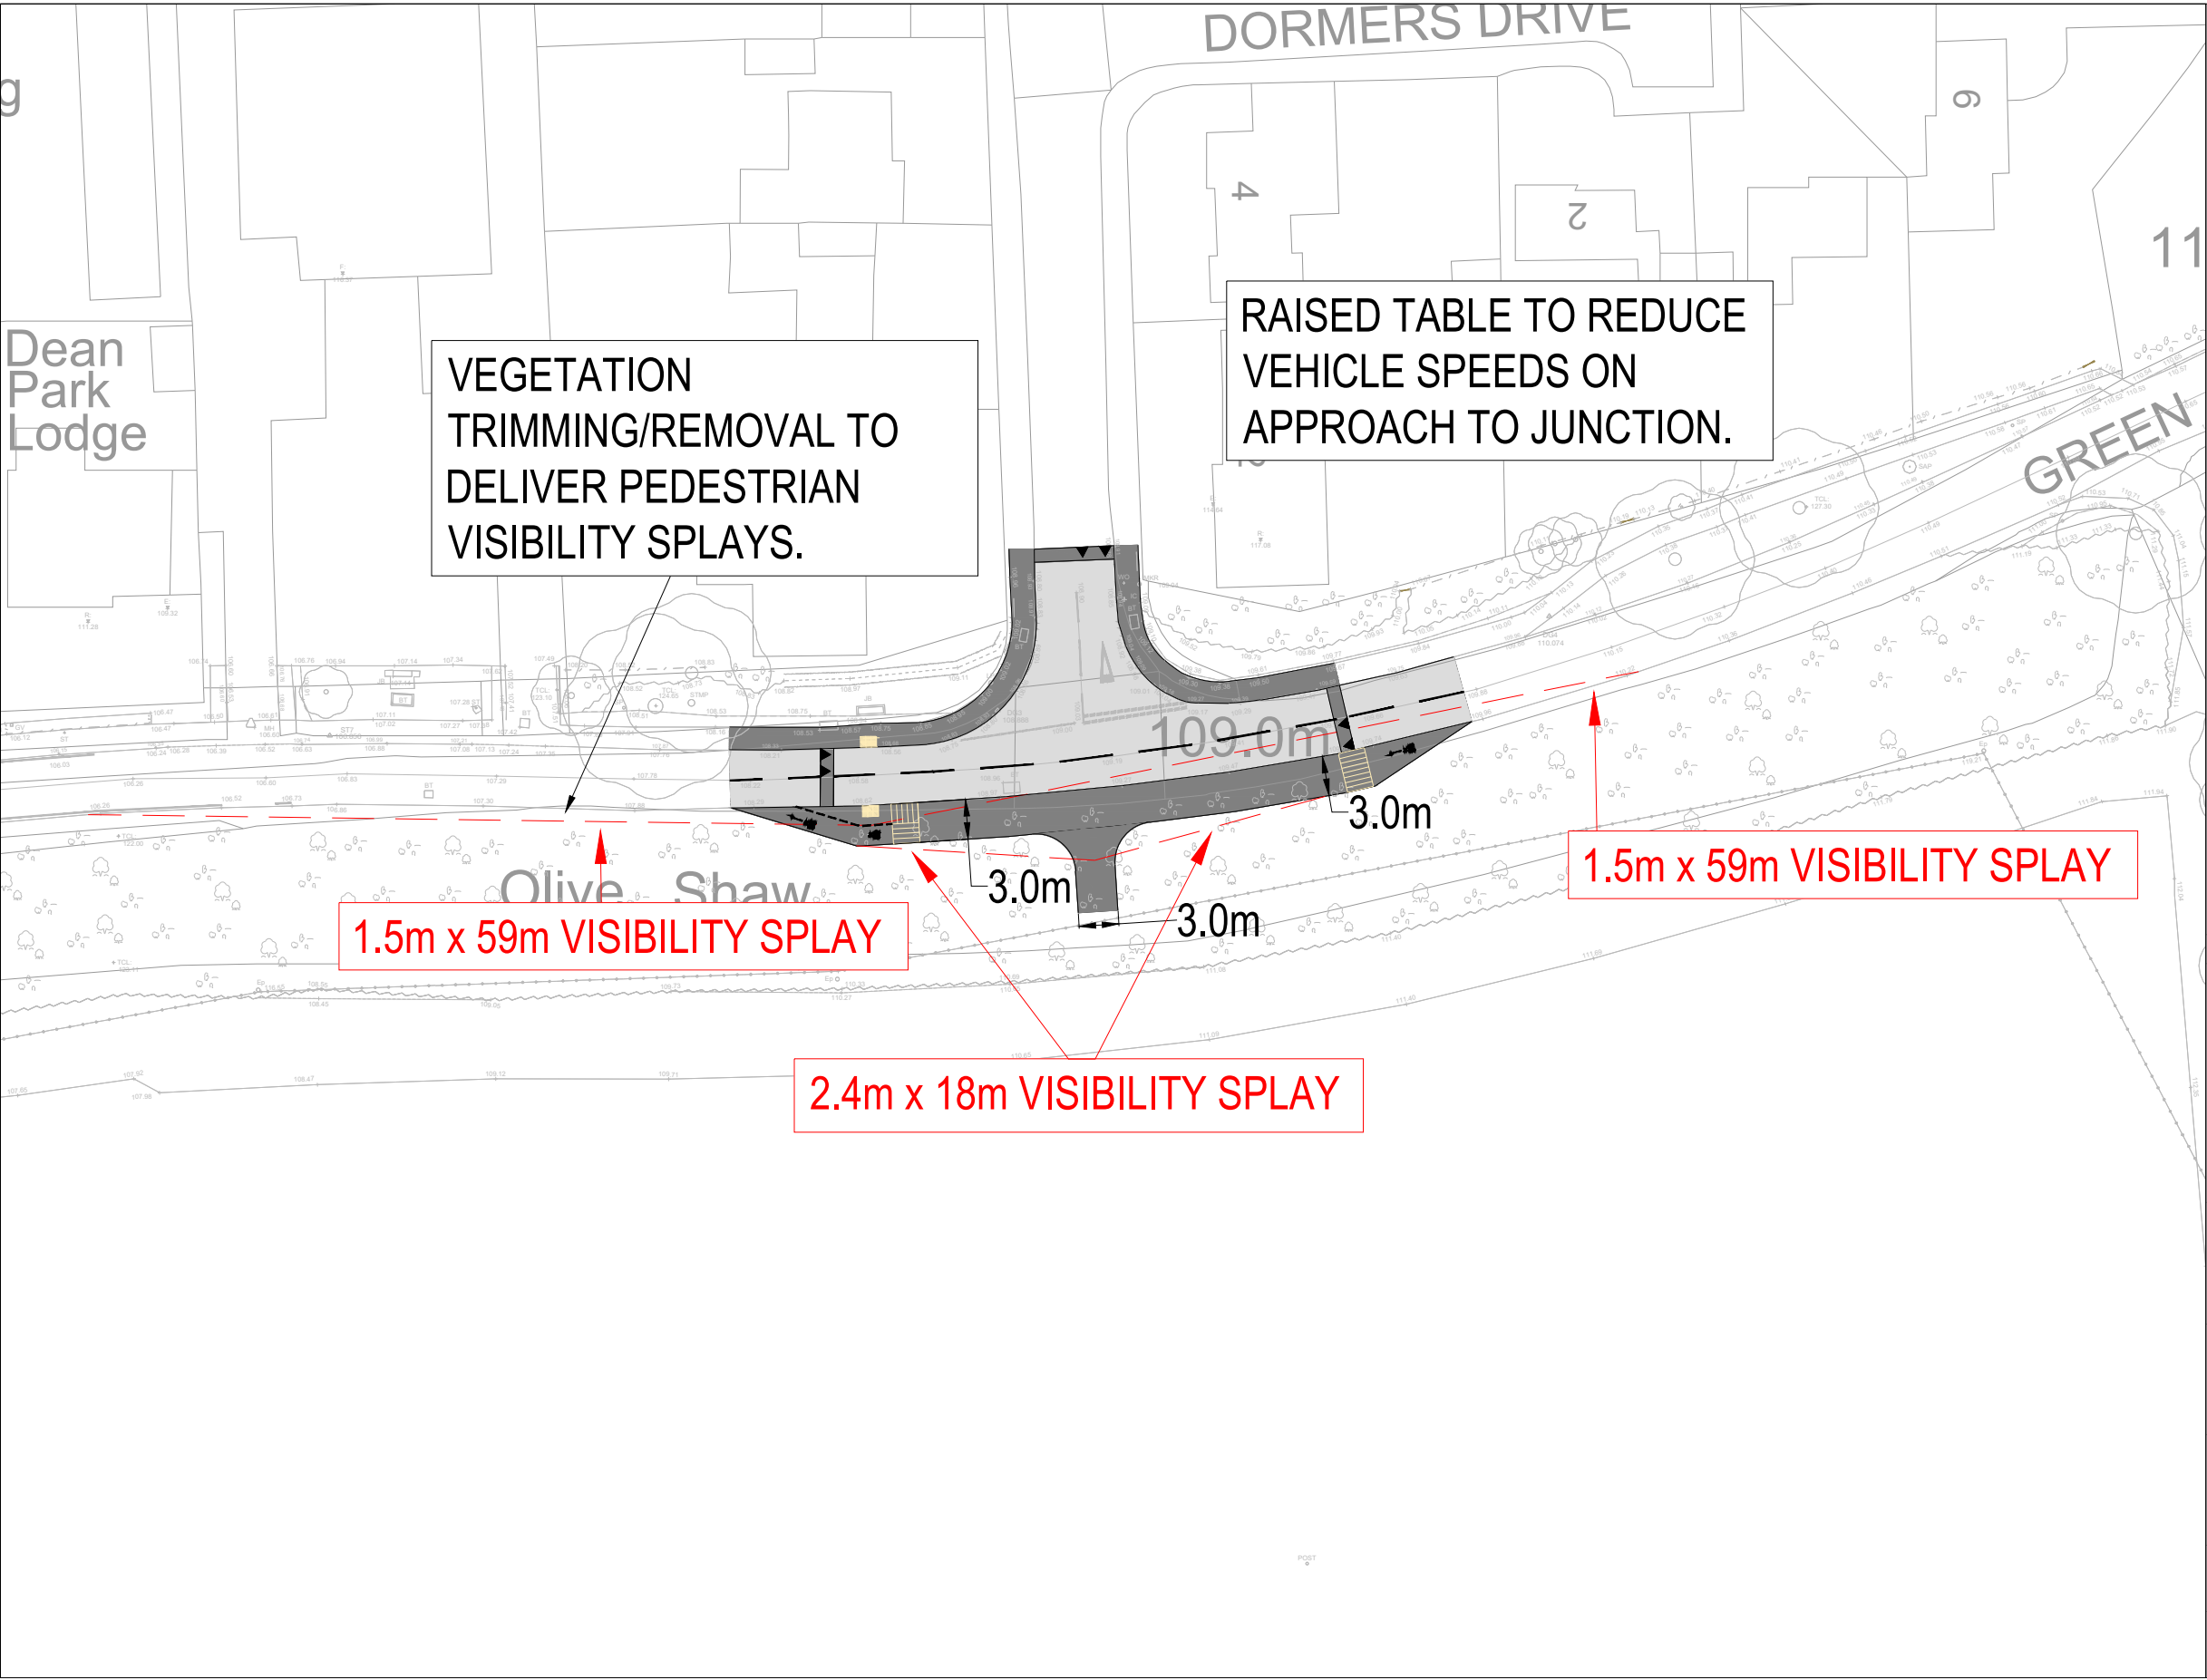

- 1. THIS DRAWING IS NOT TO BE SCALED FOR CONSTRUCTION PURPOSES.
- 2. THE CONTRACTOR SHALL CHECK ALL DIMENSIONS AND LEVELS ON SITE.

REV	DESCRIPTION	DATE	BY	AUTH
-----	-------------	------	----	------




Ridge & Partners LLP
Floor 1B
4 Temple Row
Birmingham
B2 5HG
T : 0121 454 5530

CLIENT
RICHBOROUGH


PROJECT
WROTHAM ROAD, MEOPHAM

TITLE
PROPOSED SITE ACCESS WITH
VISIBILITY SPLAYS 02

DRAWN MJ	AUTHORISED GM	SCALE 1:1000	SHEET SIZE A3	DATE 03.06.26
PROJECT NO. T25512		DRAWING NO. 001.01		REV -

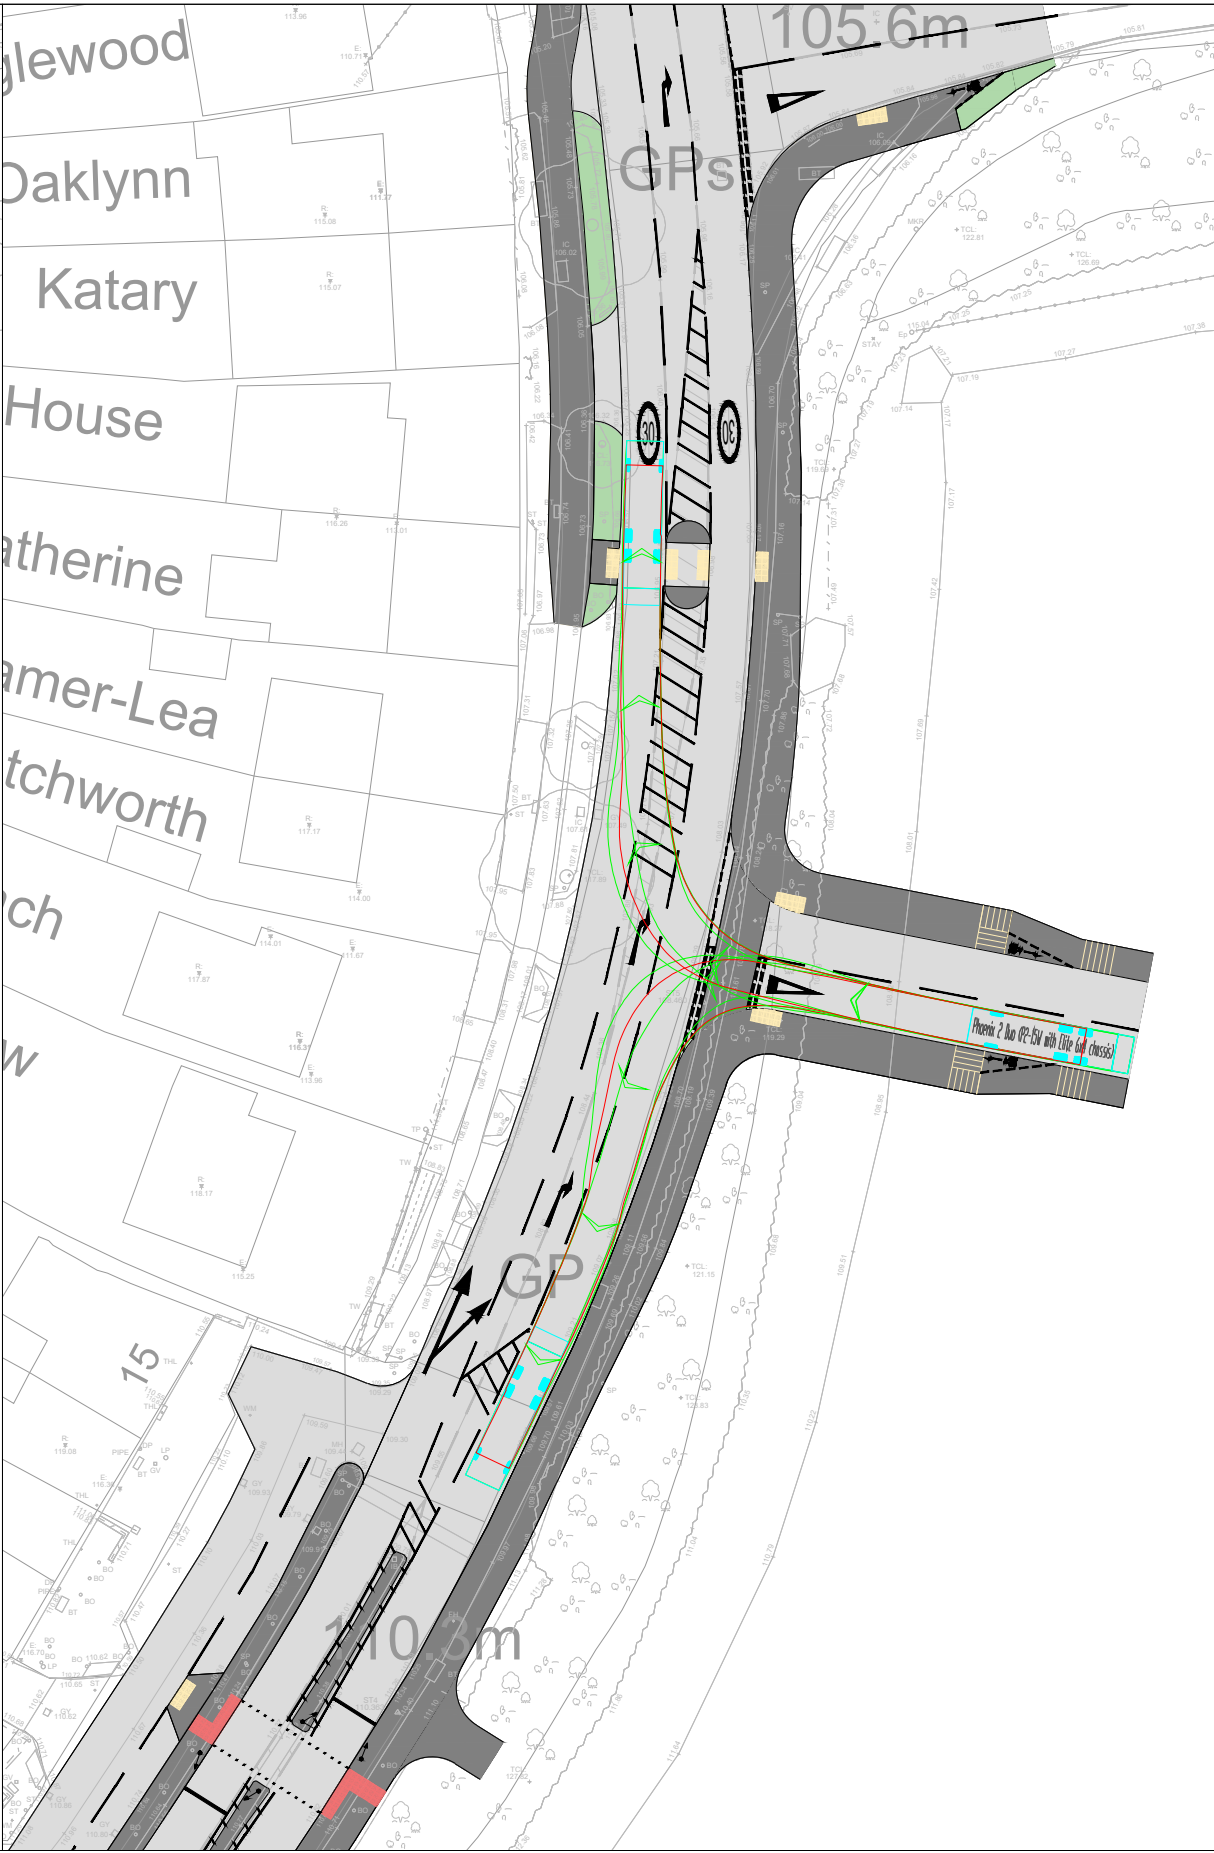

1. THIS DRAWING IS NOT TO BE SCALED FOR CONSTRUCTION PURPOSES.
2. THE CONTRACTOR SHALL CHECK ALL DIMENSIONS AND LEVELS ON SITE.

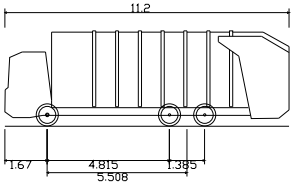

Phoenix 2 Duo (P2-15W with Elite 6x4 chassis)
Overall Length 11.200m
Overall Width 4.815m
Overall Body Height 2.530m
Min Body Ground Clearance 0.304m
Track Width 2.500m
Lock to lock time 4.00s
Kerb to Kerb Turning Radius 9.500m

F	UPDATED FOLLOWING KCC INTERIM TA COMMENTS	03.06.26	MJ	GM
E	TACTILE CROSSING ON ACCESS ROAD MOVED CLOSER TO SHARED FACILITY FOLLOWING RSA.	17.09.25	MJ	GM
D	UPDATED FOLLOWING COMMENTS RAISED WITHIN STAGE 1 RSA.	11.09.25	MJ	GM
C	INCLUSION OF PED/CYCLE ACCESS ADJACENT PEDESTRIAN CROSSING TO CAMER PARADE.	02.09.25	MJ	GM
B	UPDATED WITH 3.0M SHARED FOOTWAY/CYCLEWAY	30.07.25	MJ	GM
A	UPDATED WITH TOPOGRAPHICAL SURVEY	15.05.25	MJ	GM

REV	DESCRIPTION	DATE	BY	AUTH
-----	-------------	------	----	------



Ridge & Partners LLP
Floor 1B
4 Temple Row
Birmingham
B2 5HG
T : 0121 454 5530

CLIENT
RICHBOROUGH

PROJECT
WROTHAM ROAD, MEOPHAM


TITLE
PROPOSED SITE ACCESS WITH
SWEEP PATH ANALYSIS

DRAWN	AUTHORISED	SCALE	SHEET SIZE	DATE
MJ	GM	1:500	A3	15.05.25

PROJECT NO.	DRAWING NO.	REV
T25512	002	F



1. THIS DRAWING IS NOT TO BE SCALED FOR CONSTRUCTION PURPOSES.
2. THE CONTRACTOR SHALL CHECK ALL DIMENSIONS AND LEVELS ON SITE.

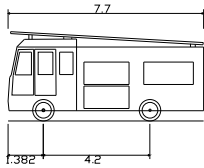

Dennis Sabre Fire Tender (LWB)
Overall Length 7.700m
Overall Width 4.200m
Overall Body Height 3.512m
Min Body Ground Clearance 0.397m
Track Width 2.380m
Lock to lock time 5.00s
Kerb to Kerb Turning Radius 7.400m

A	UPDATED FOLLOWING KCC INTERIM TA COMMENTS	03.06.26	MJ	GM
---	---	----------	----	----

REV	DESCRIPTION	DATE	BY	AUTH
-----	-------------	------	----	------




Ridge & Partners LLP
Floor 1B
4 Temple Row
Birmingham
B2 5HG
T : 0121 454 5530

CLIENT
RICHBOROUGH

PROJECT
WROTHAM ROAD, MEOPHAM

TITLE
EMERGENCY ACCESS
WITH SWEEP PATH ANALYSIS

DRAWN MJ	AUTHORISED GM	SCALE 1:500	SHEET SIZE A3	DATE 01.08.25
PROJECT NO. T25512		DRAWING NO. 003		REV A

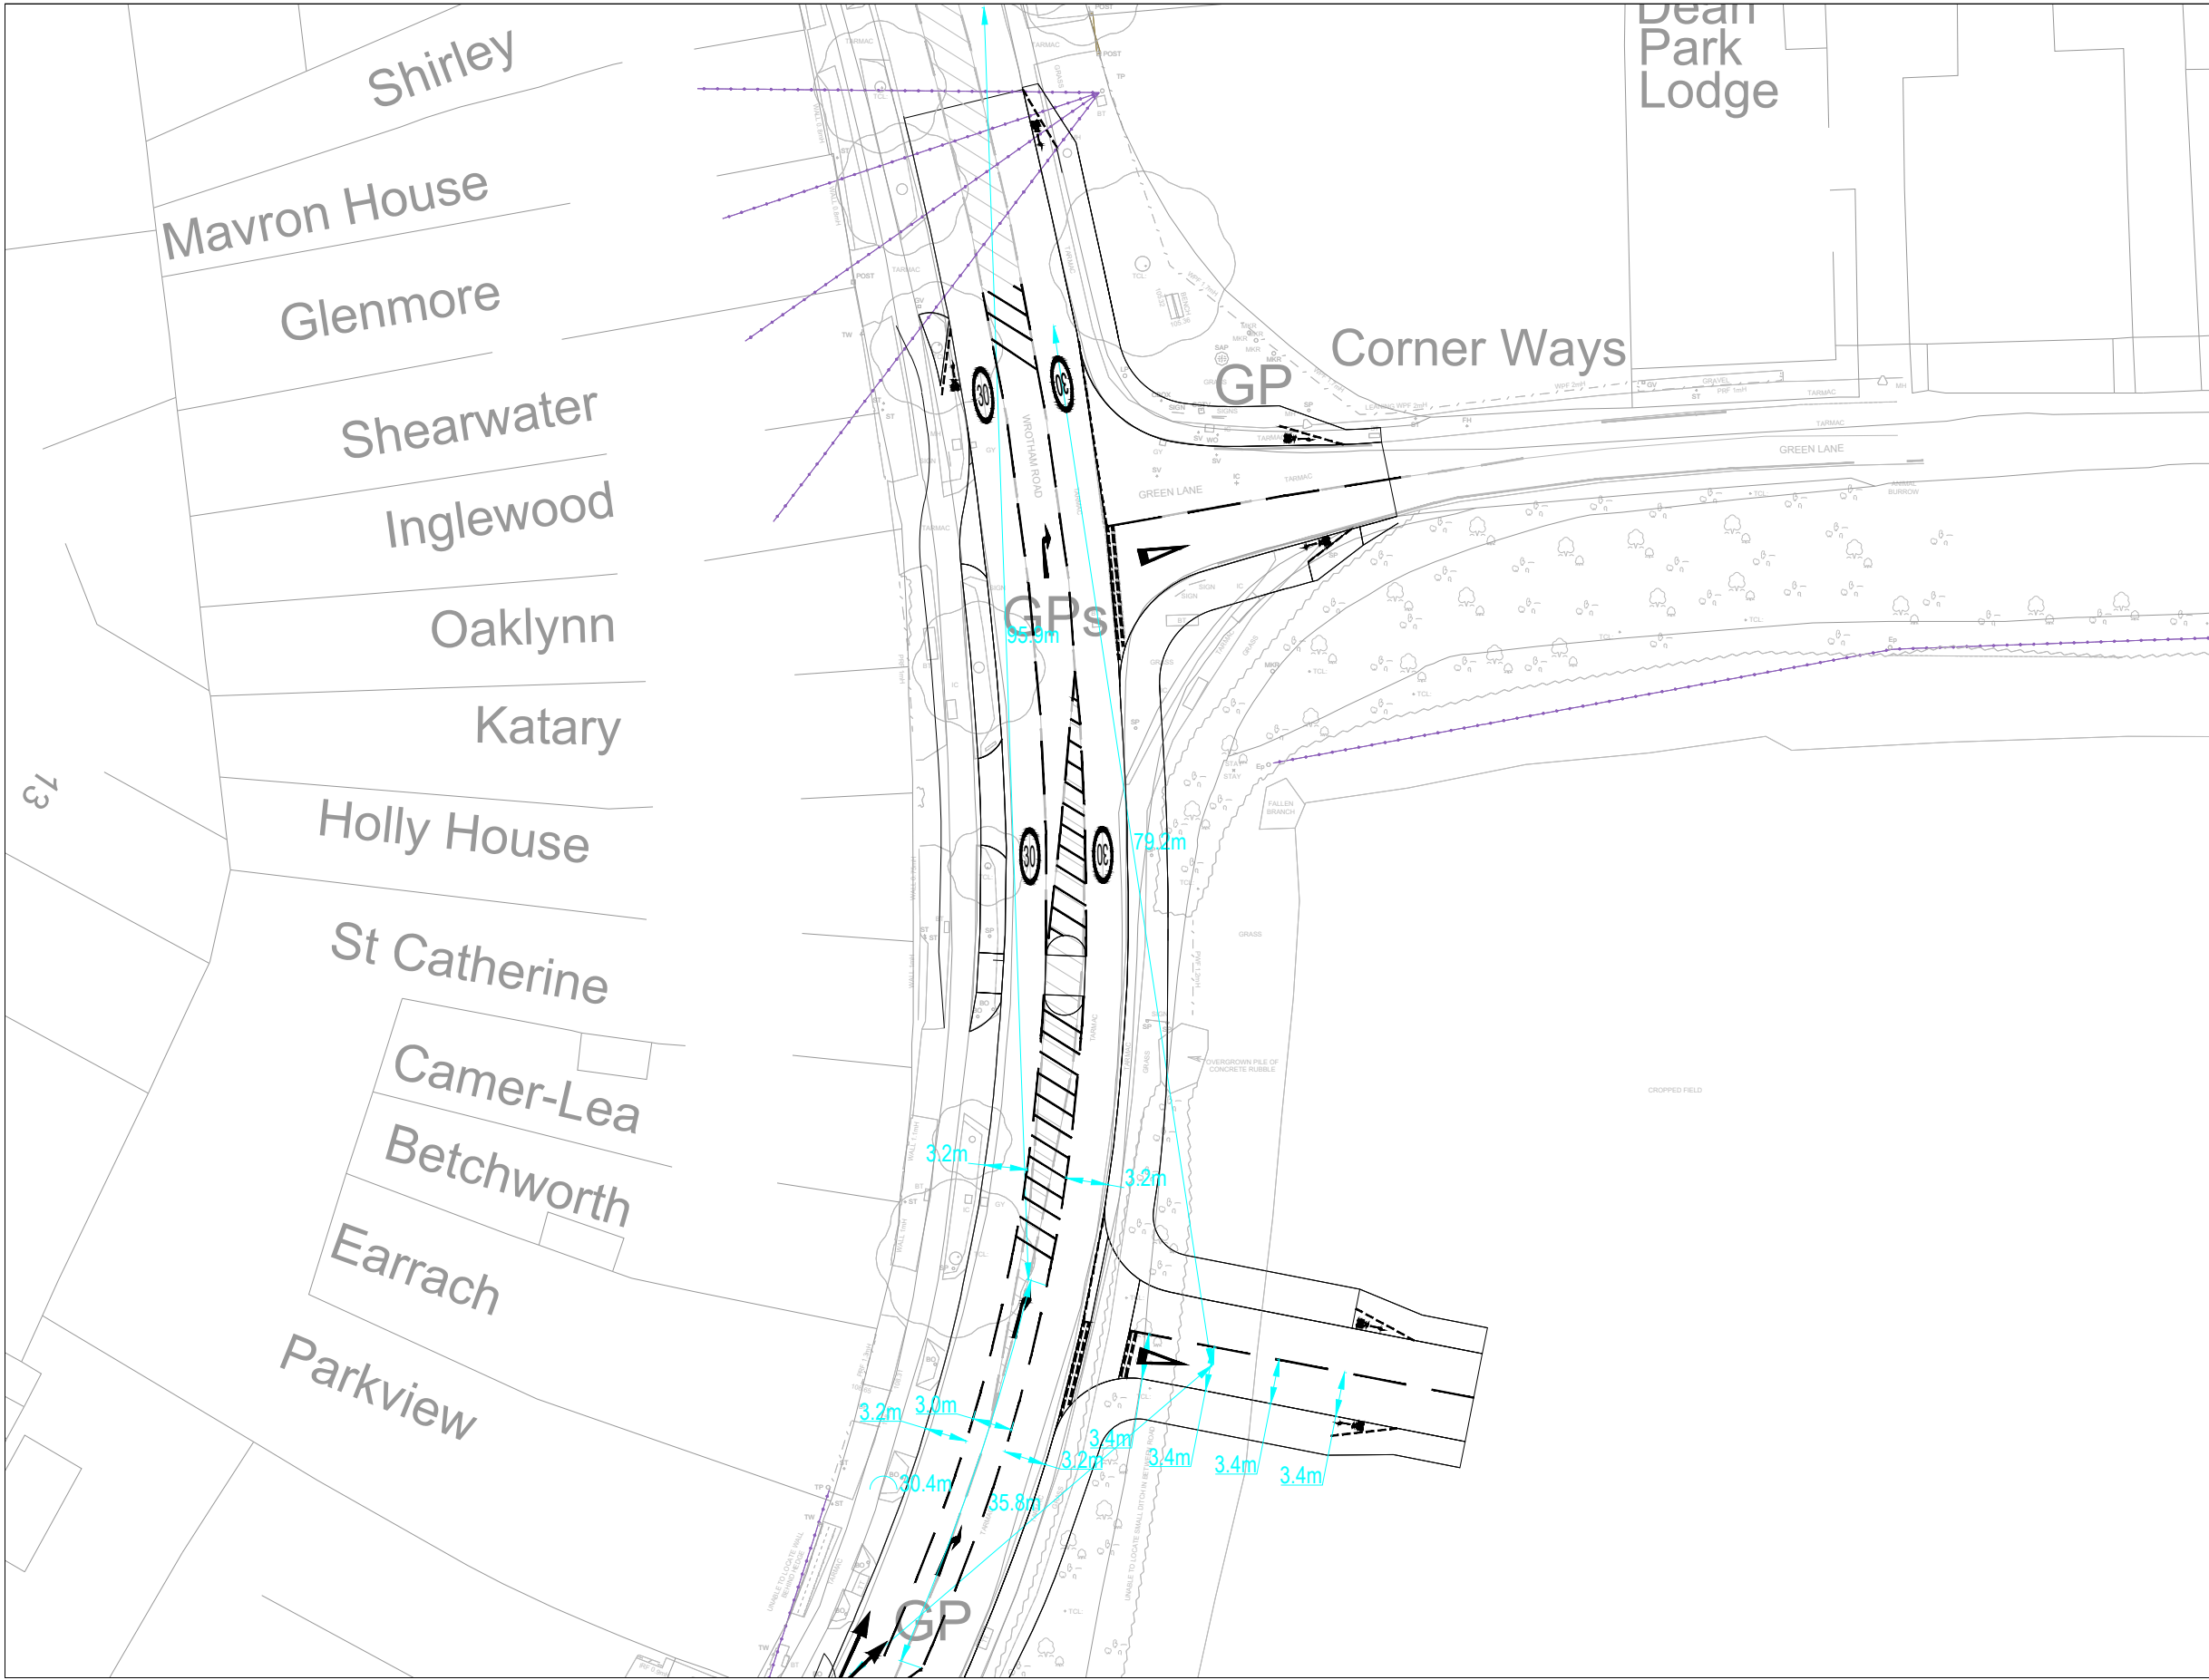

1. THIS DRAWING IS NOT TO BE SCALED FOR CONSTRUCTION PURPOSES.
2. THE CONTRACTOR SHALL CHECK ALL DIMENSIONS AND LEVELS ON SITE.

A	UPDATED FOLLOWING KCC INTERIM TA COMMENTS	03.06.26	MJ	GM
---	---	----------	----	----

REV	DESCRIPTION	DATE	BY	AUTH
-----	-------------	------	----	------



Ridge & Partners LLP
Floor 1B
4 Temple Row
Birmingham
B2 5HG
T : 0121 454 5530



CLIENT
RICHBOROUGH

PROJECT
WROTHAM ROAD, MEOPHAM

TITLE
SITE ACCESS JUNCTION MEASUREMENTS

DRAWN	AUTHORISED	SCALE	SHEET SIZE	DATE
MJ	GM	1:500	A3	03.06.26

PROJECT NO.	DRAWING NO.	REV
T25512	004	A

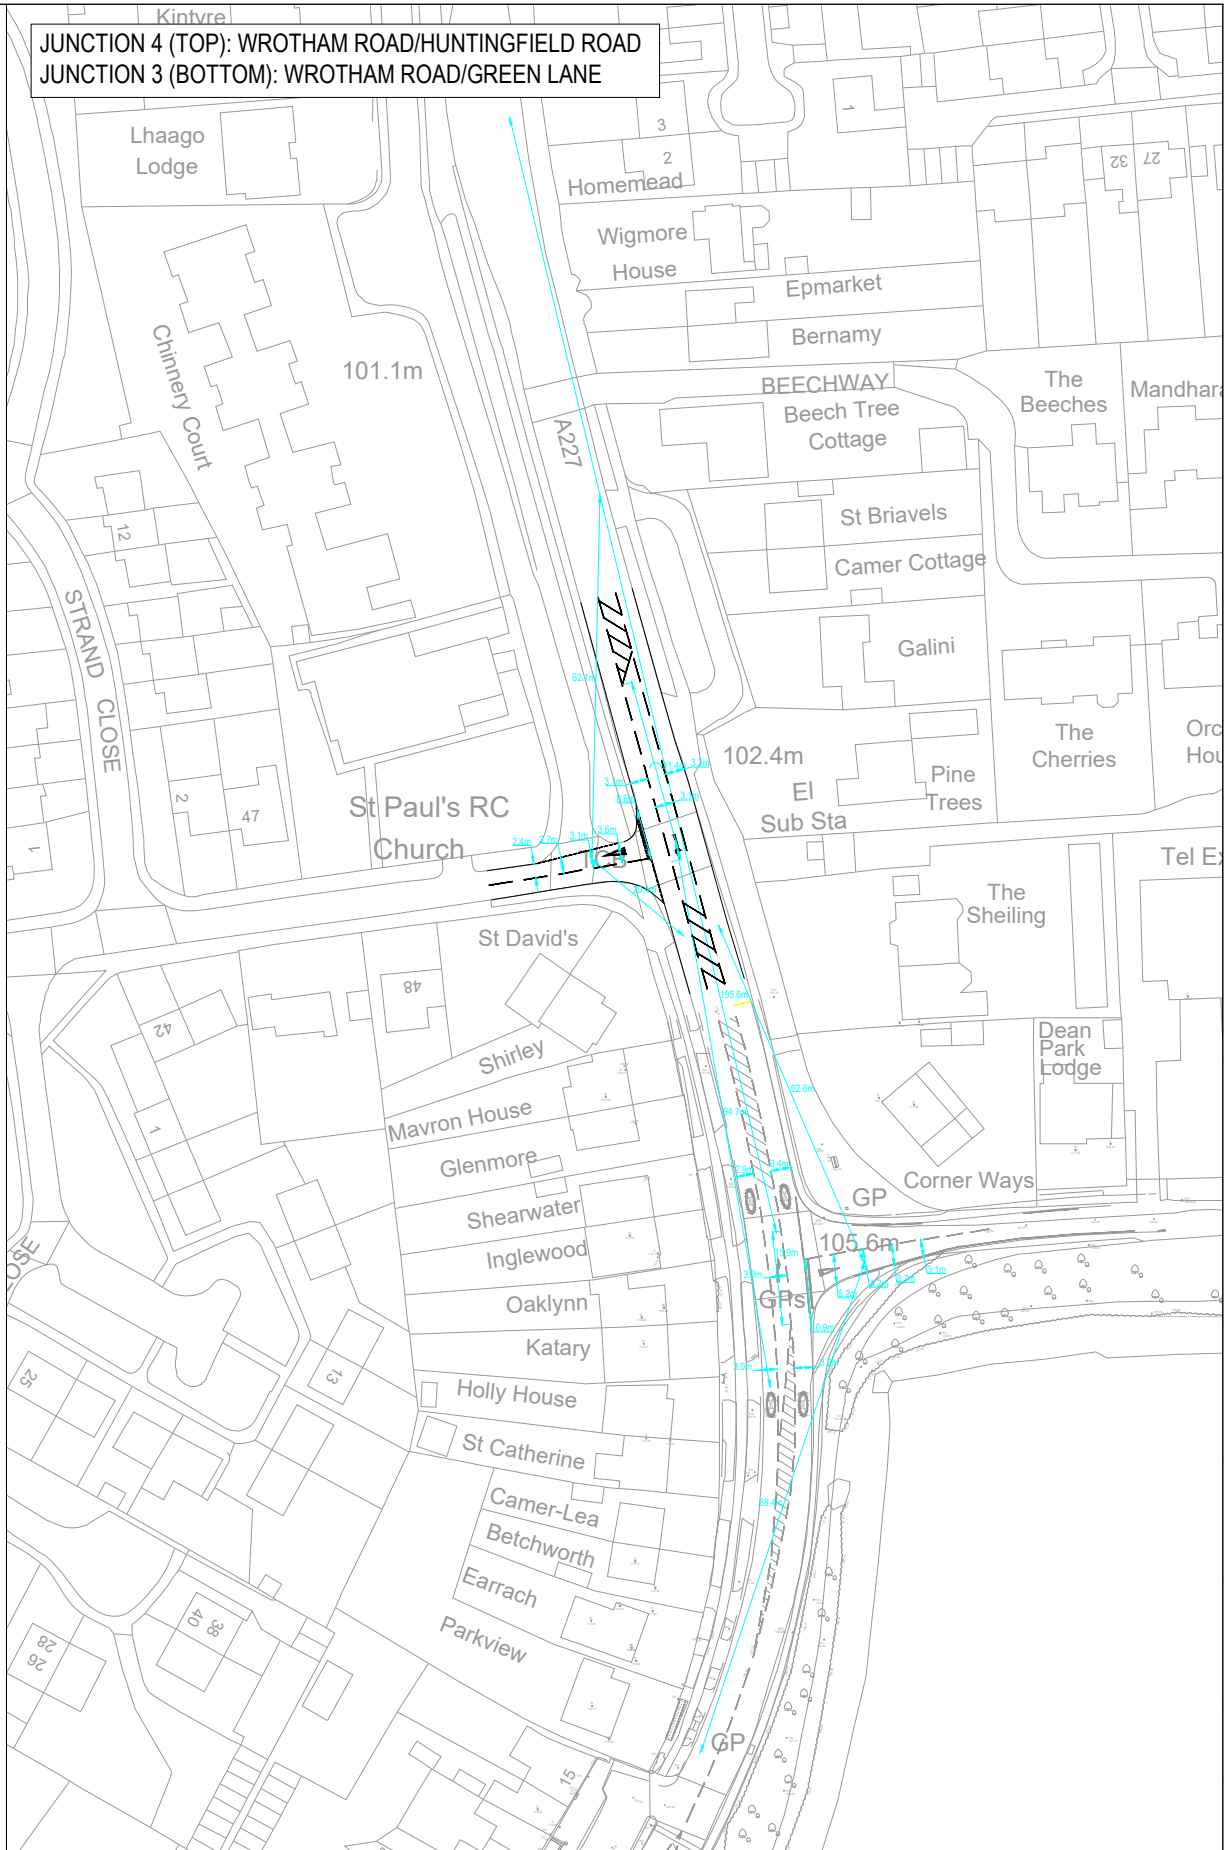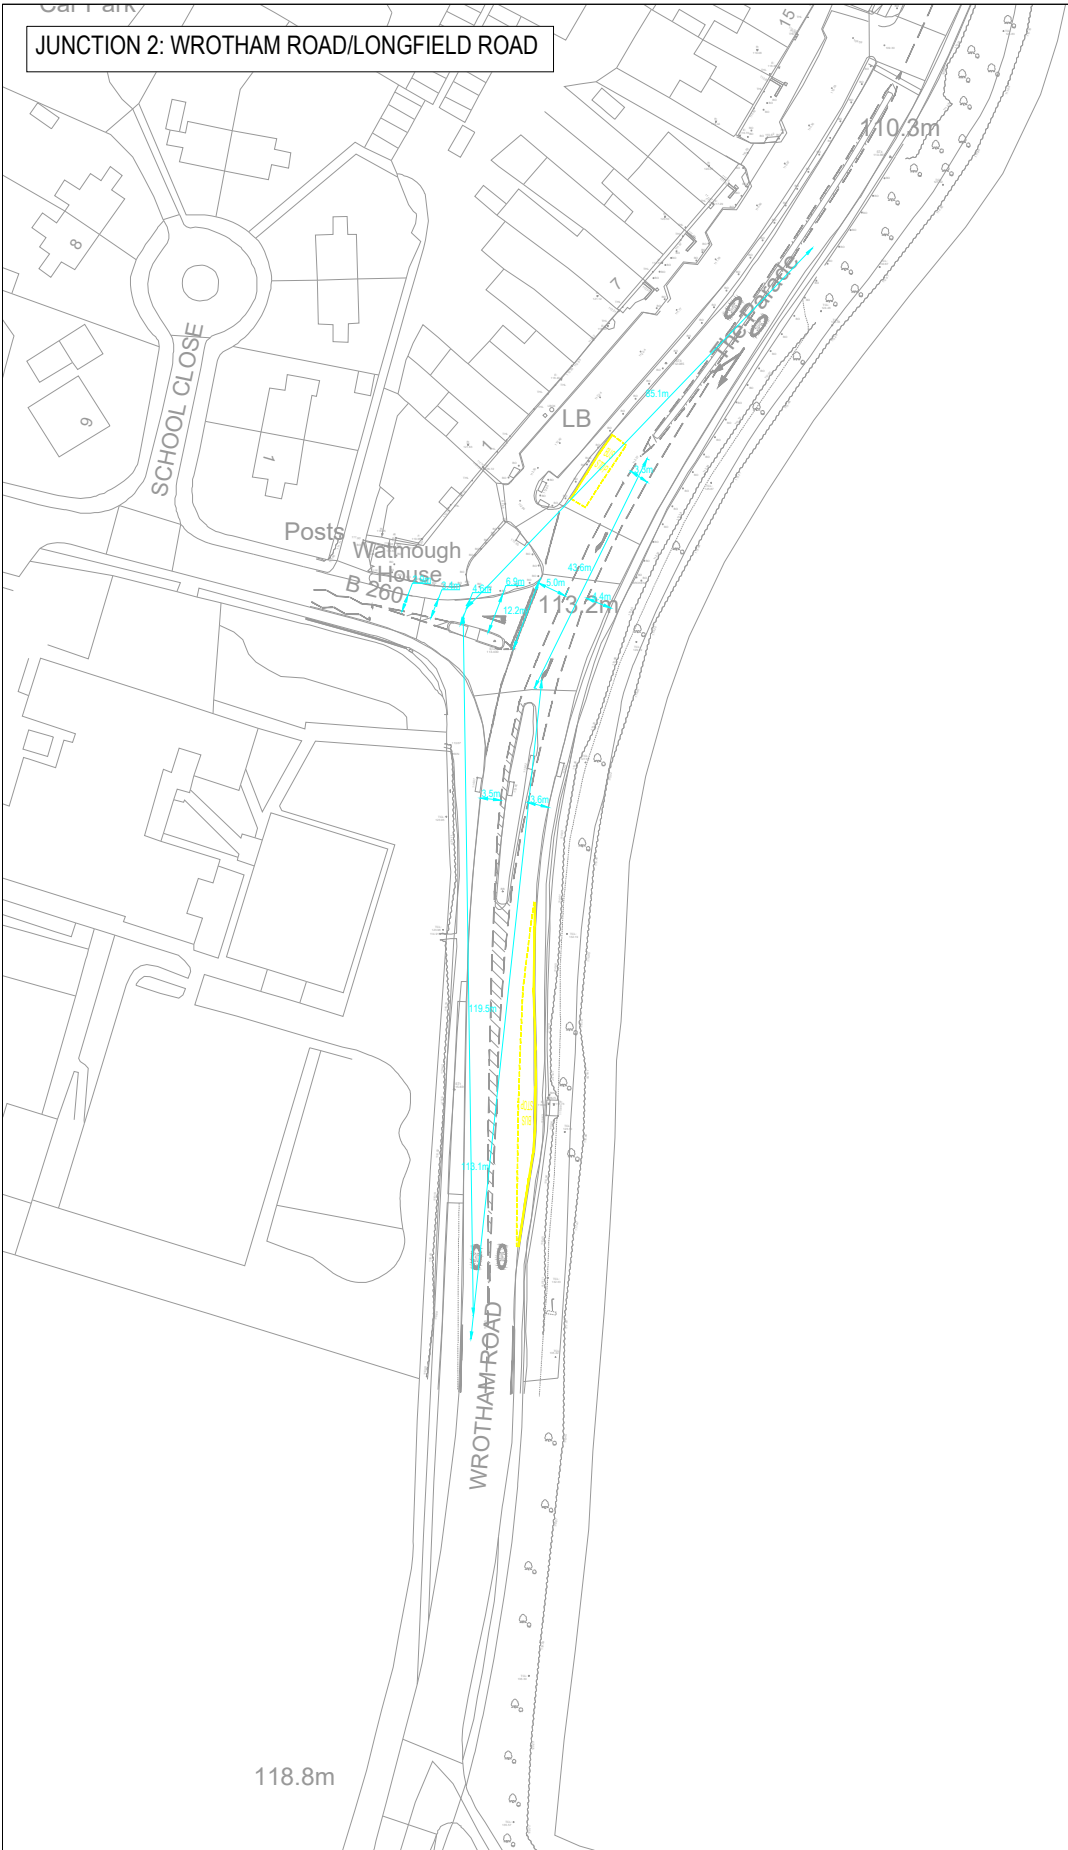

1. THIS DRAWING IS NOT TO BE SCALED FOR CONSTRUCTION PURPOSES.
2. THE CONTRACTOR SHALL CHECK ALL DIMENSIONS AND LEVELS ON SITE.

REV	DESCRIPTION	DATE	BY	AUTH
-----	-------------	------	----	------





Ridge & Partners LLP
Floor 1B
4 Temple Row
Birmingham
B2 5HG
T : 0121 454 5530

CLIENT
RICHBOROUGH

PROJECT
WROTHAM ROAD ROAD, MEOPHAM

TITLE
JUNCTION MEASUREMENTS
JUNCTIONS 2-4

DRAWN	AUTHORISED	SCALE	SHEET SIZE	DATE
MJ	GM	1:1250	A3	23.04.26
PROJECT NO. T25512		DRAWING NO. 004.01		REV -

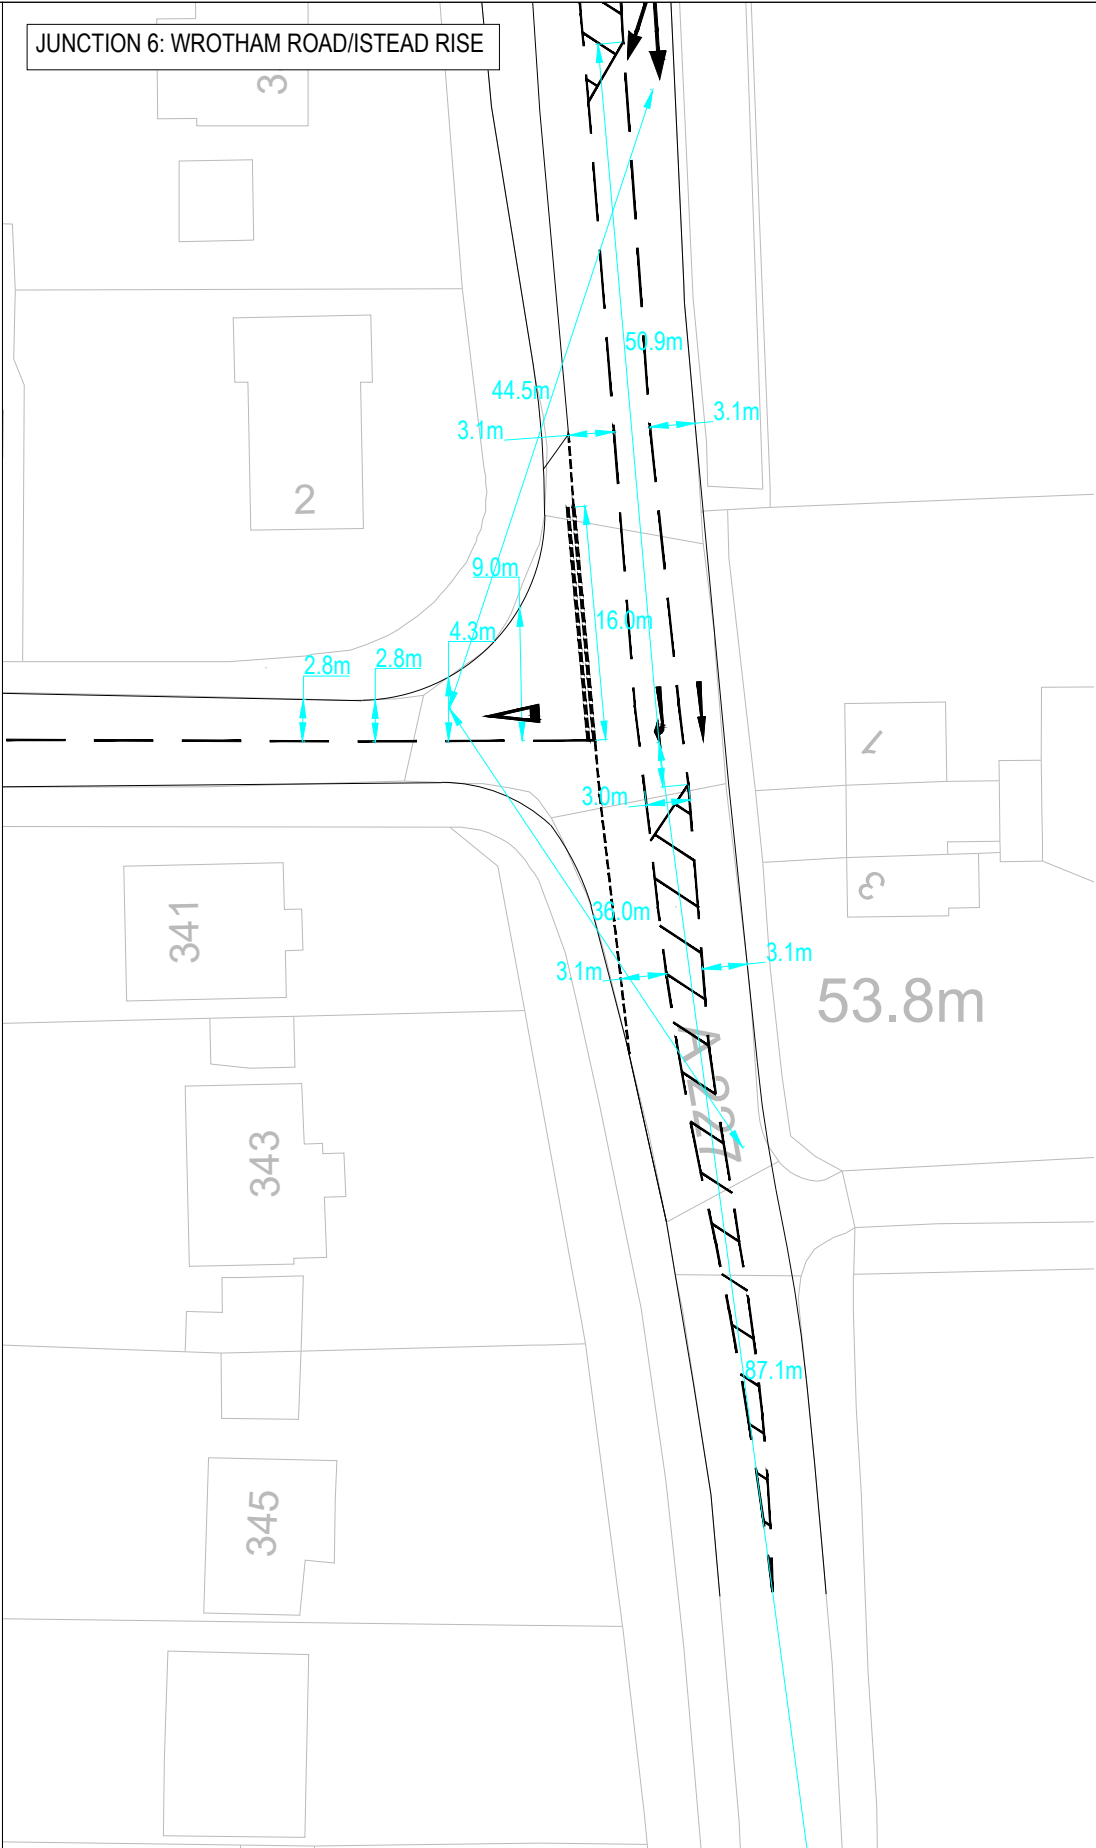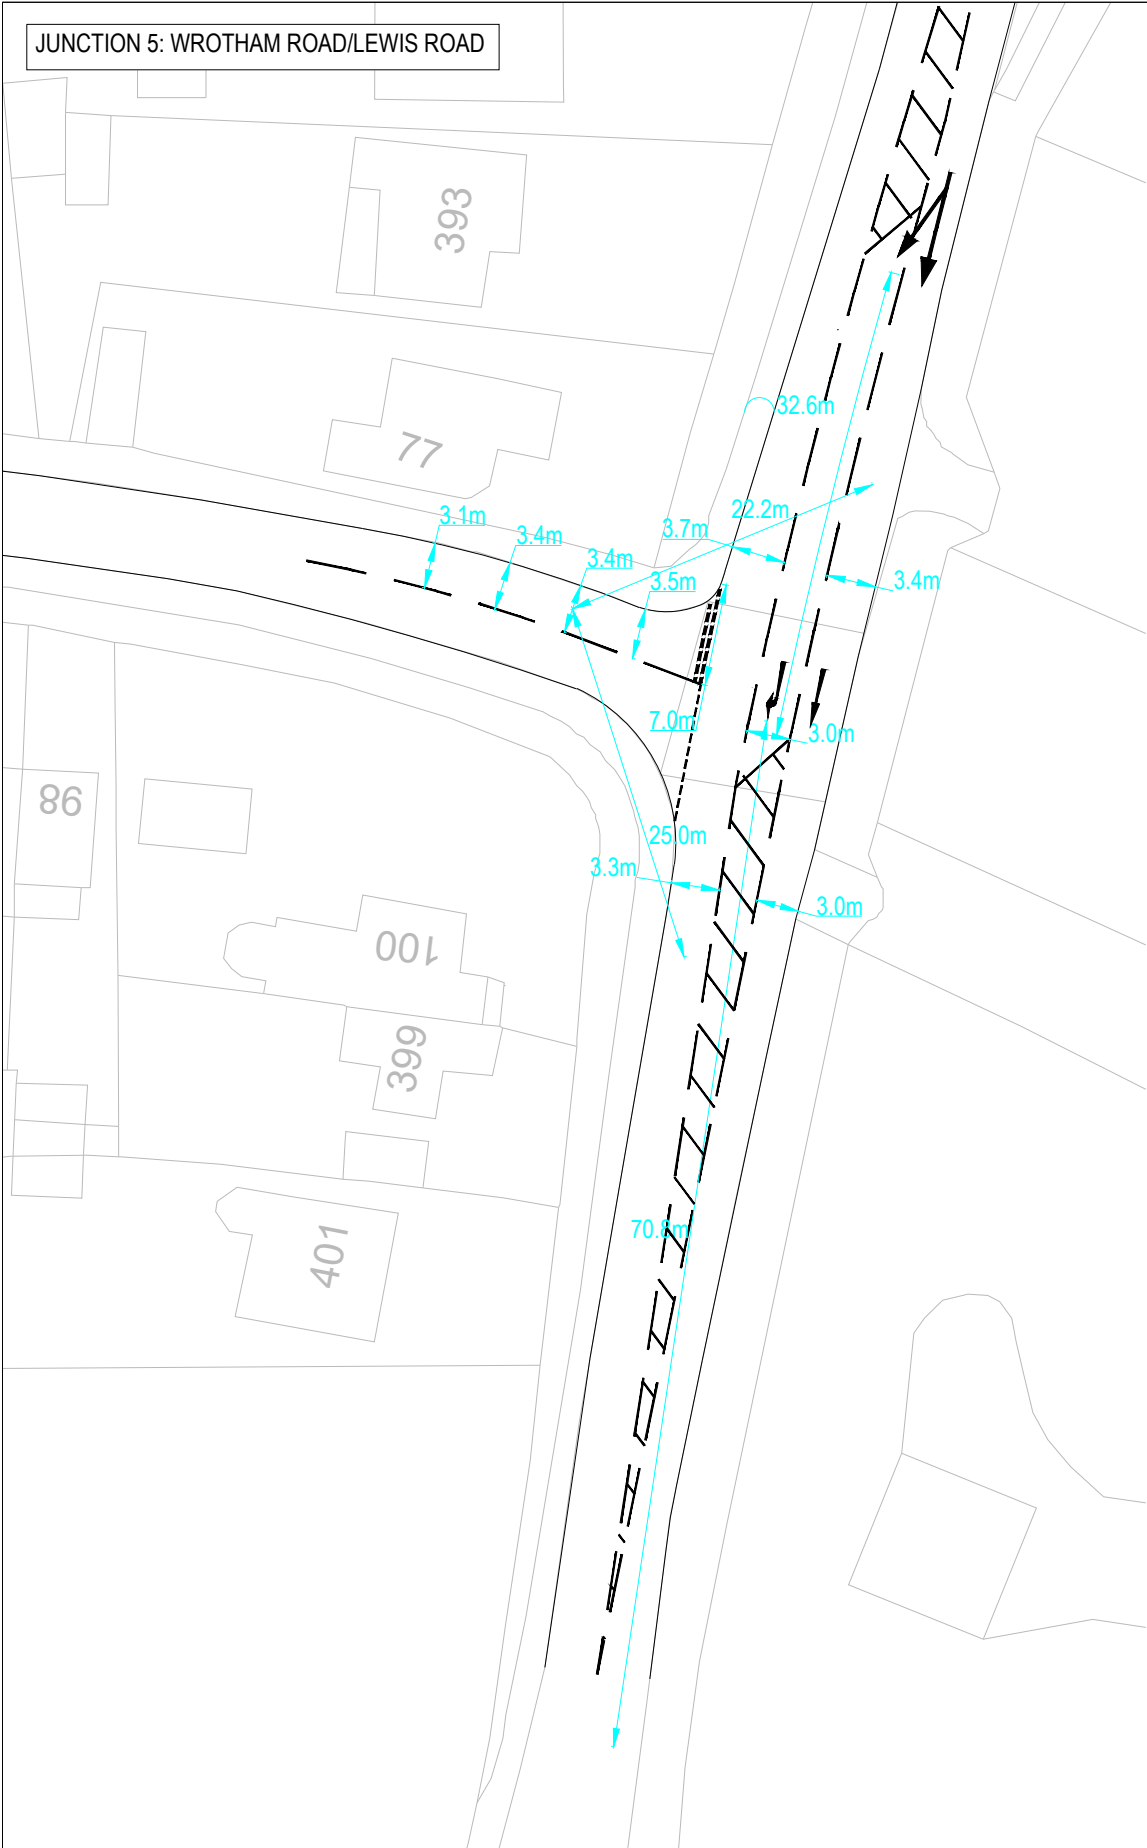

1. THIS DRAWING IS NOT TO BE SCALED FOR CONSTRUCTION PURPOSES.
2. THE CONTRACTOR SHALL CHECK ALL DIMENSIONS AND LEVELS ON SITE.

REV	DESCRIPTION	DATE	BY	AUTH
-----	-------------	------	----	------




Ridge & Partners LLP
Floor 1B
4 Temple Row
Birmingham
B2 5HG
T : 0121 454 5530

CLIENT
RICHBOROUGH

PROJECT
WROTHAM ROAD, MEOPHAM

TITLE
JUNCTION MEASUREMENTS
JUNCTIONS 5/6

DRAWN MJ	AUTHORISED GM	SCALE 1:500	SHEET SIZE A3	DATE 23.04.26
PROJECT NO. T25512		DRAWING NO. 004.02		REV -

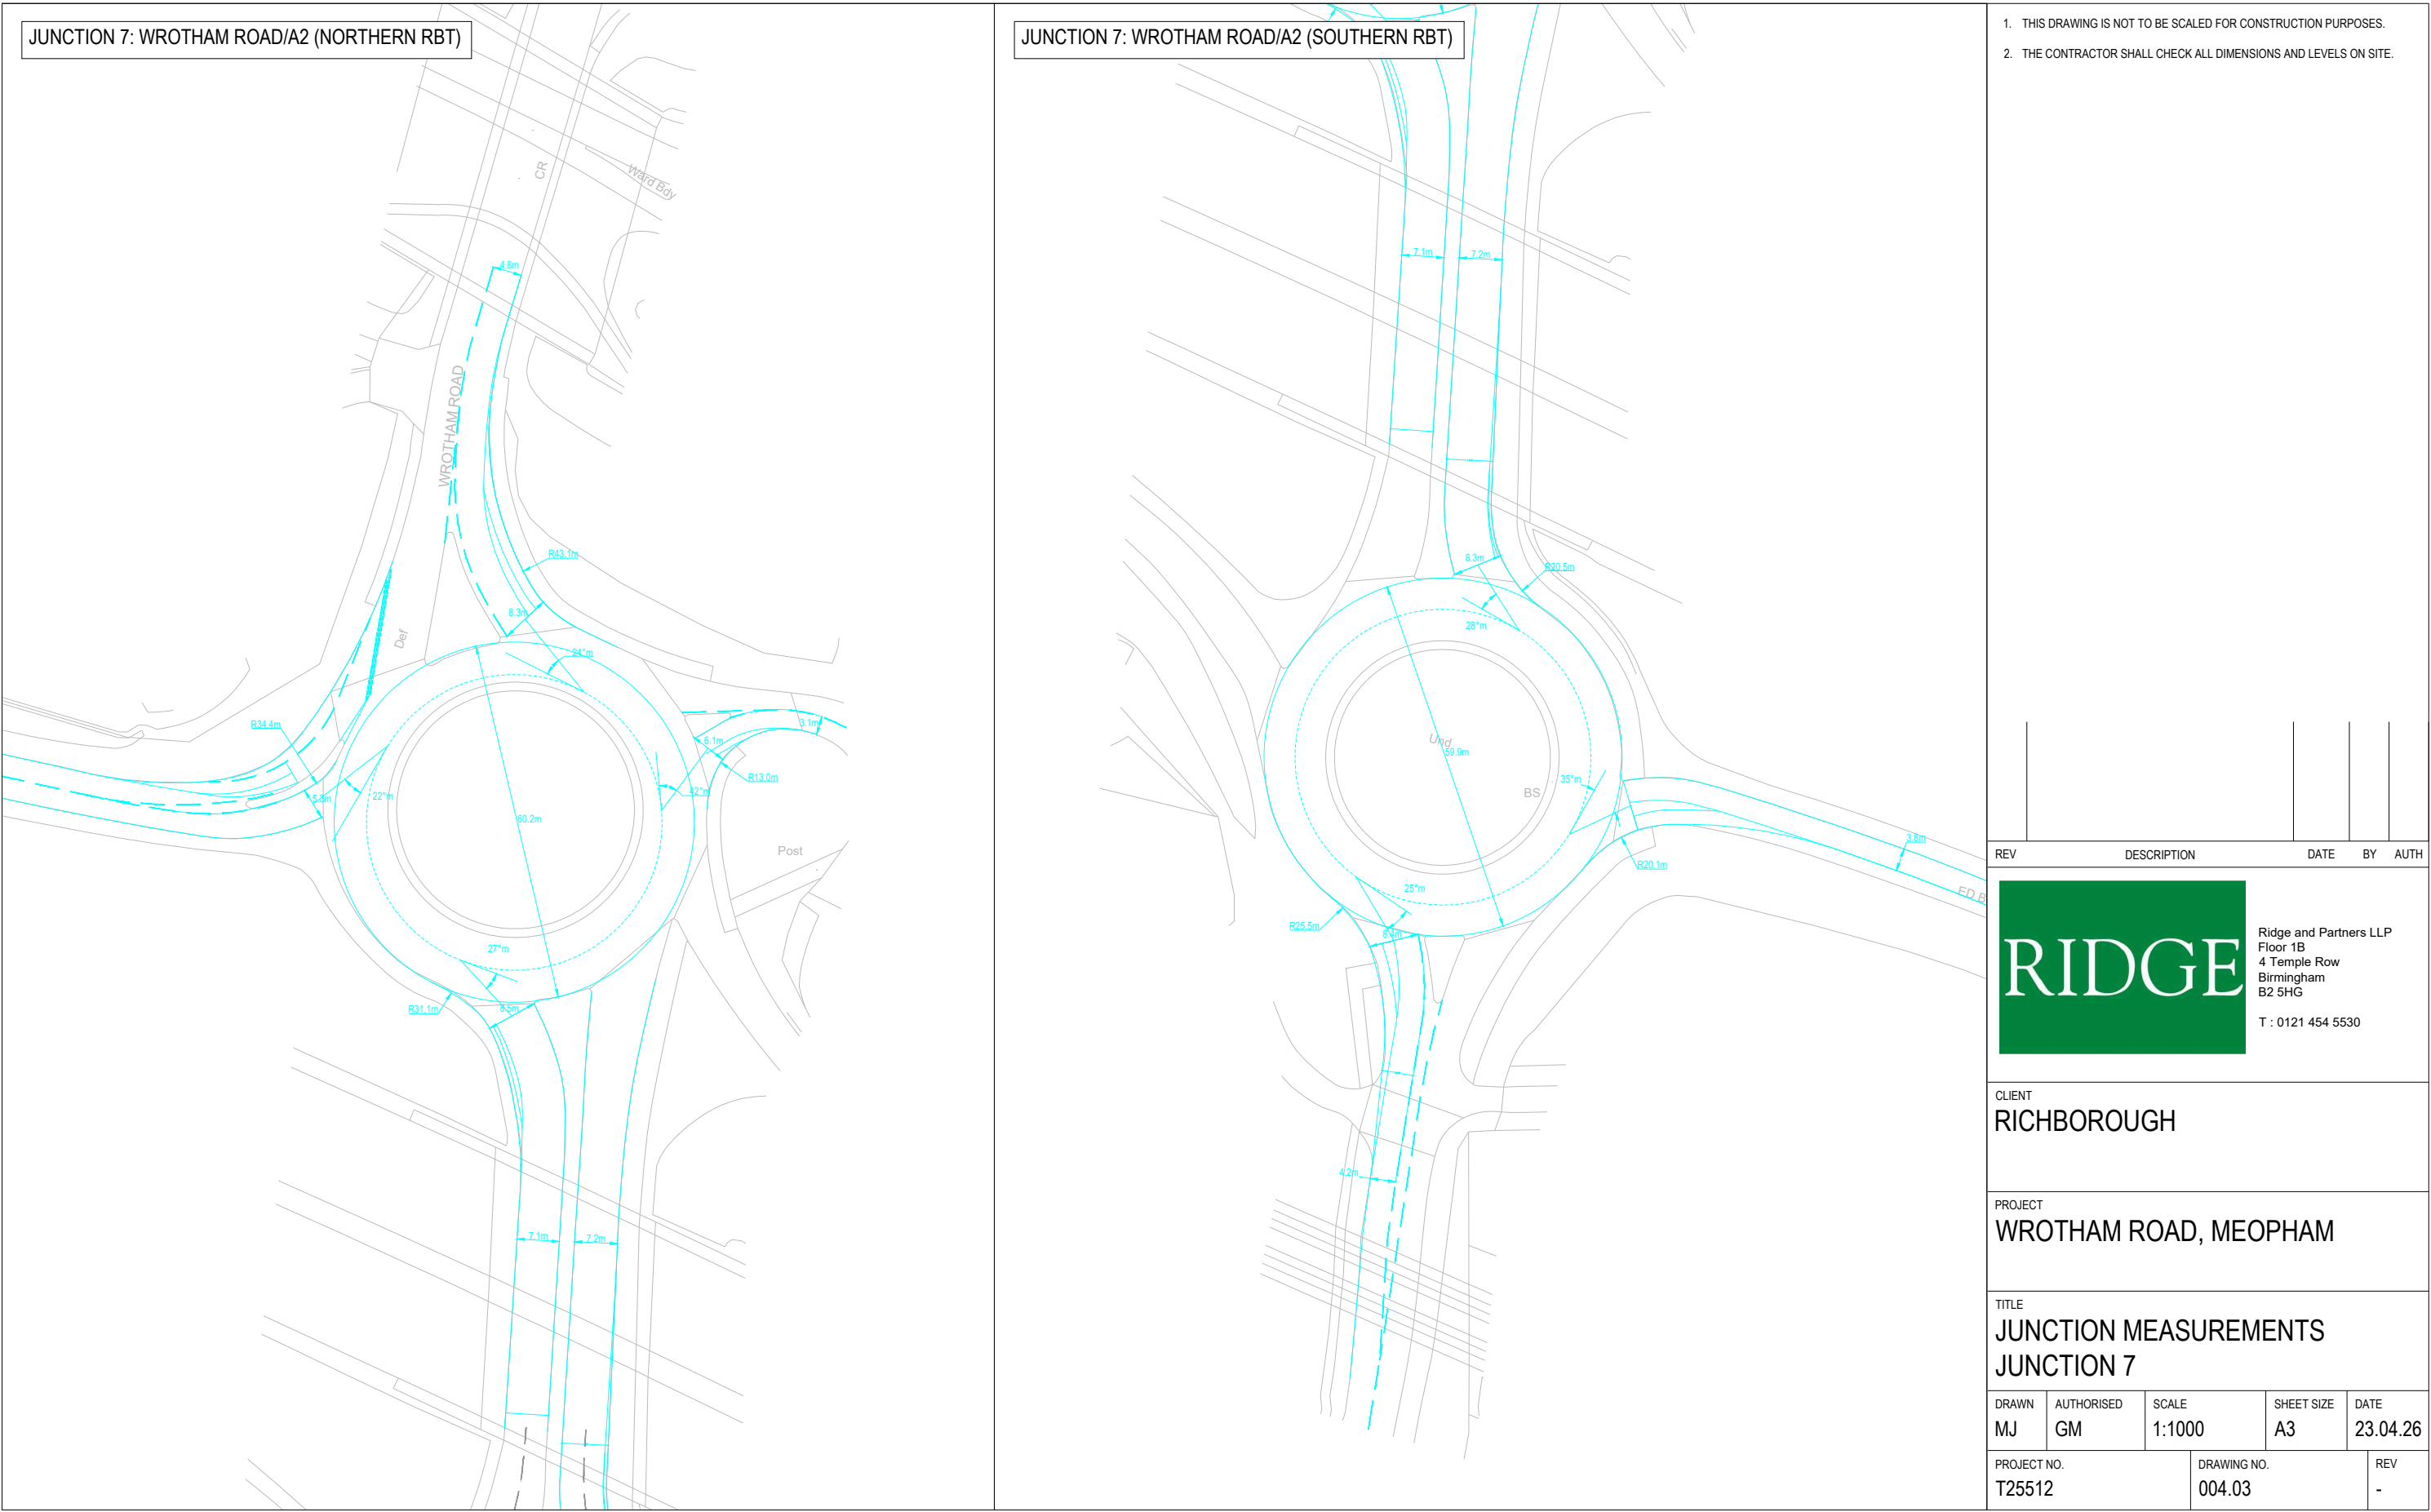



1. THIS DRAWING IS NOT TO BE SCALED FOR CONSTRUCTION PURPOSES.
2. THE CONTRACTOR SHALL CHECK ALL DIMENSIONS AND LEVELS ON SITE.

REV	DESCRIPTION	DATE	BY	AUTH
RIDGE Ridge & Partners LLP Floor 1B 4 Temple Row Birmingham B2 5HG T : 0121 454 5530				
CLIENT RICHBOROUGH				
PROJECT WROTHAM ROAD, MEOPHAM				
TITLE JUNCTION MEASUREMENTS JUNCTION 8/9				
DRAWN MJ	AUTHORISED GM	SCALE 1:1000	SHEET SIZE A3	DATE 23.04.26
PROJECT NO. T25512		DRAWING NO. 004.04		REV -



- [illegible]

RIDGE

Ridge & Partners LLP
Floor 1B
4 Temple Row
Birmingham
B2 5HG

T : 0121 454 5530


CLIENT
RICHBOROUGH

PROJECT
WROTHAM ROAD, MEOPHAM

TITLE
JUNCTION MEASUREMENTS
JUNCTION 11/12

DRAWN	AUTHORISED	SCALE	SHEET SIZE	DATE
MJ	GM	1:1000	A3	23.04.26

PROJECT NO.	DRAWING NO.	REVISION
T25512	004.06	-

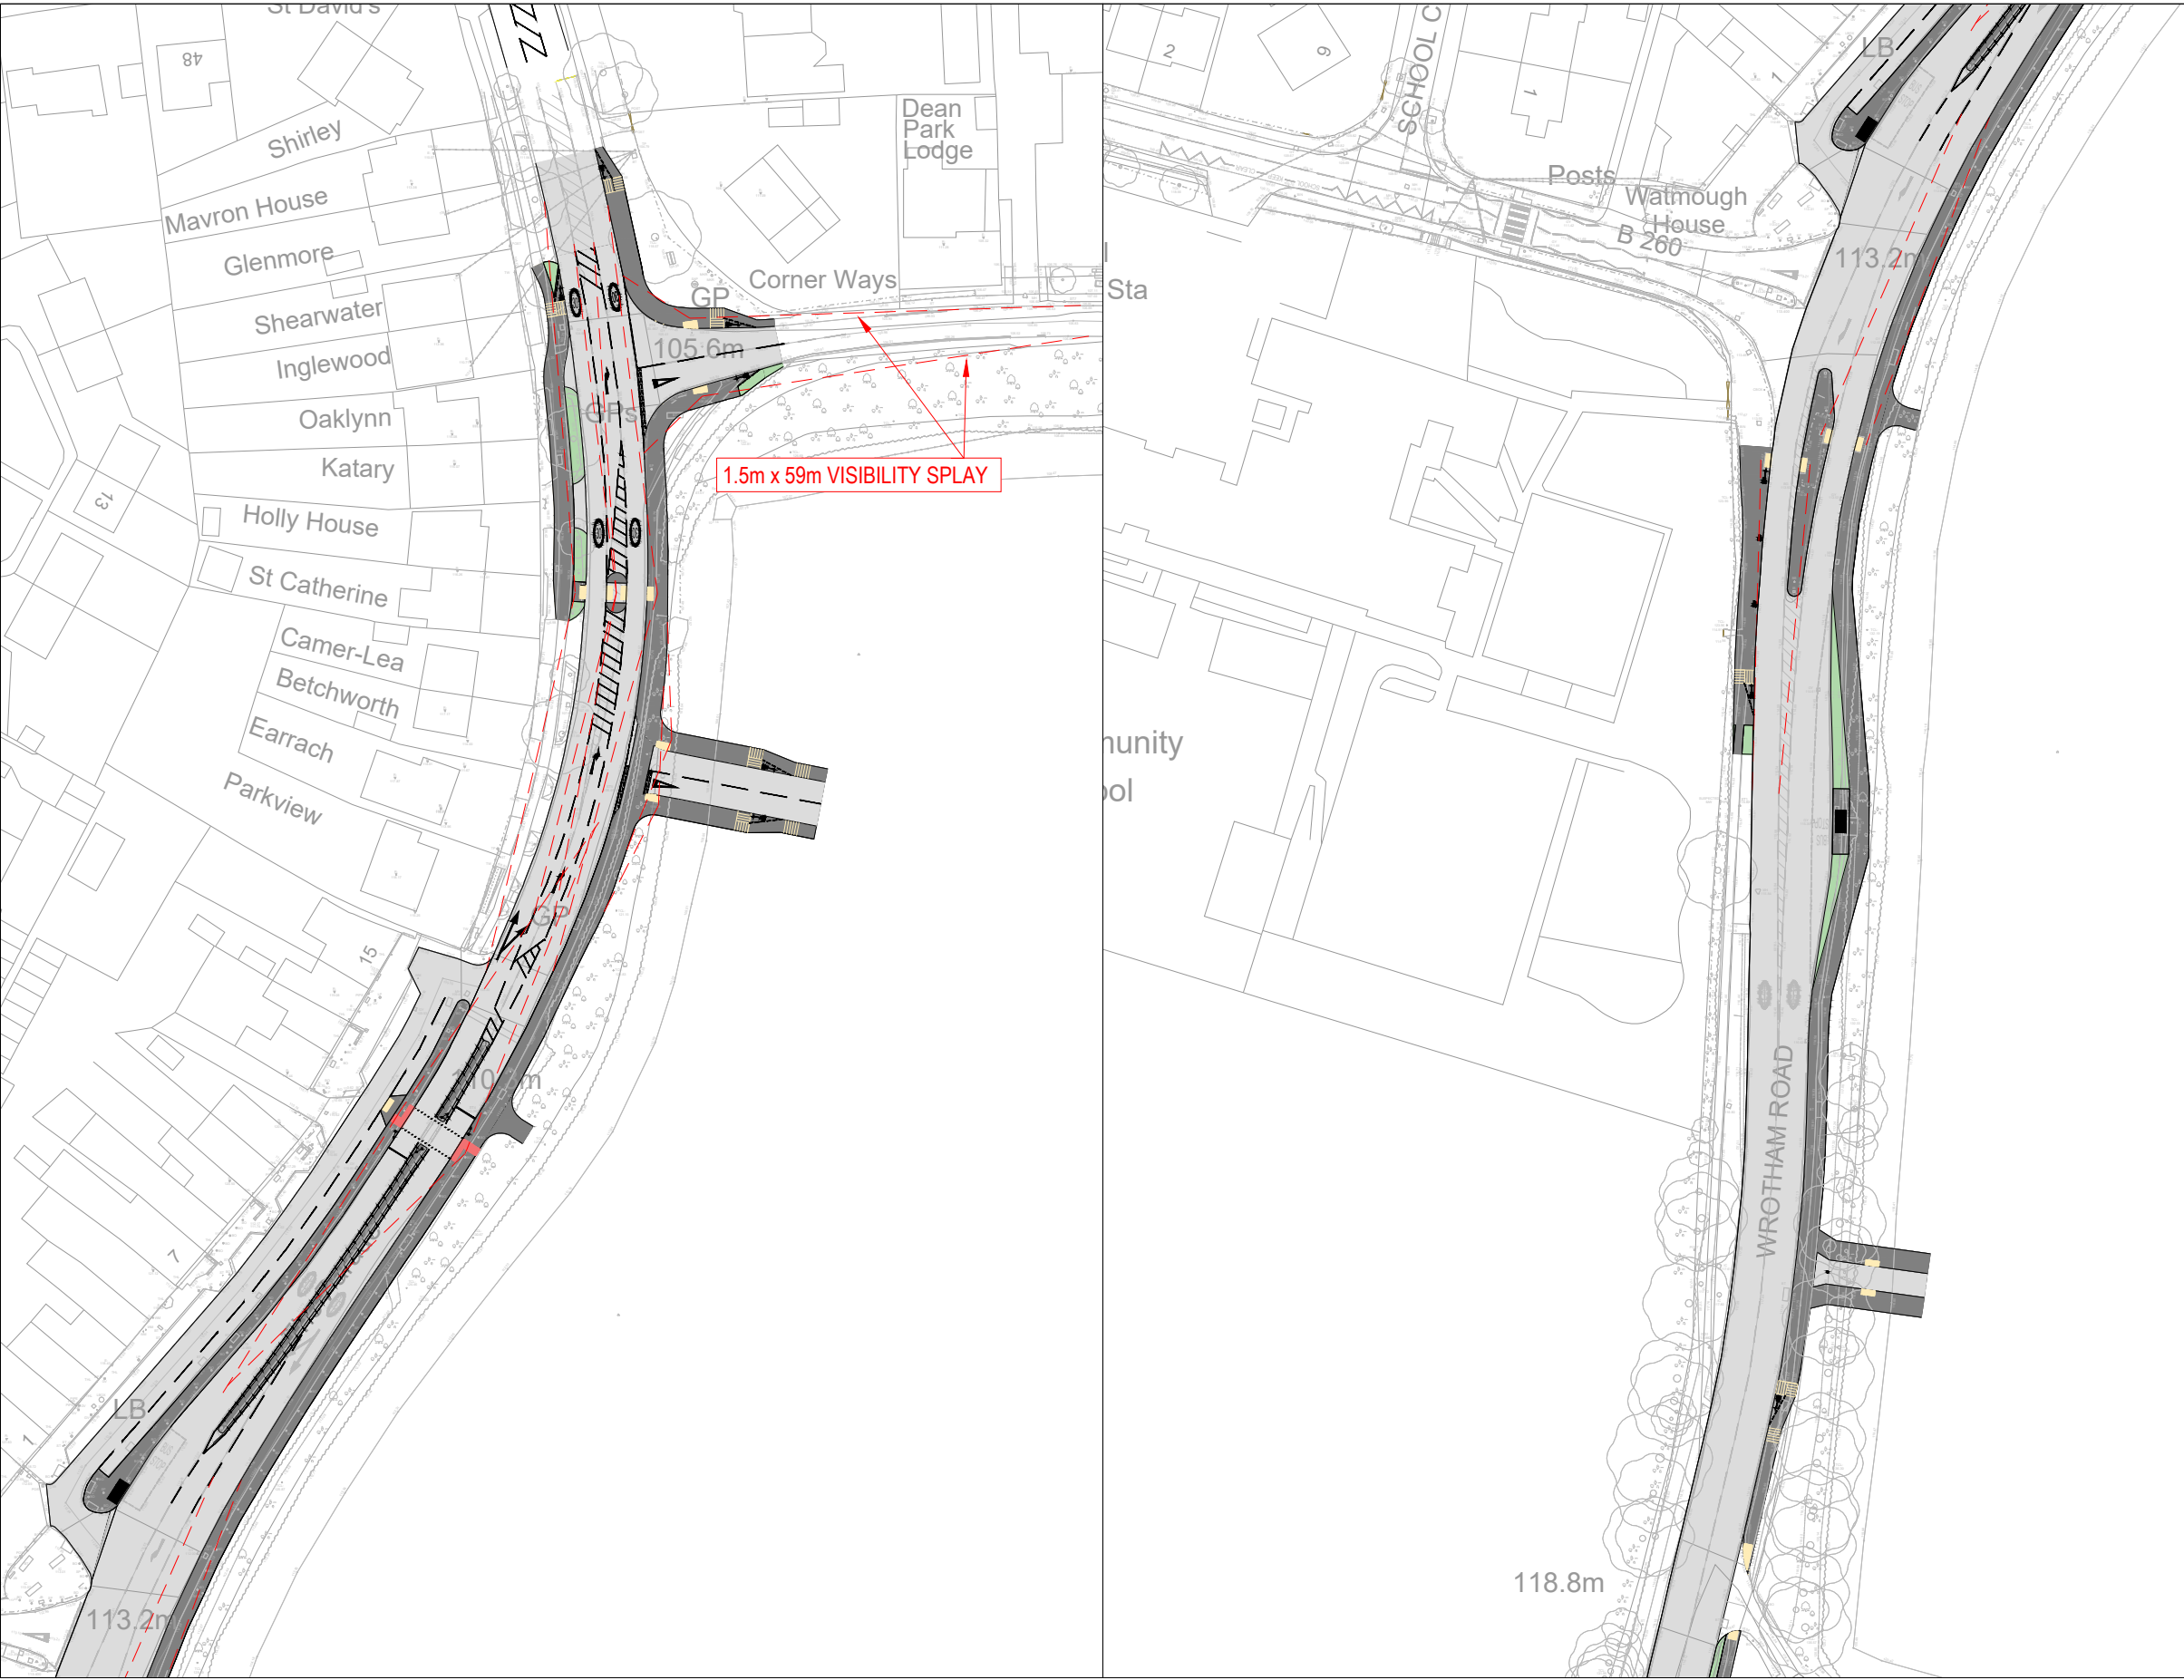

- 1. THIS DRAWING IS NOT TO BE SCALED FOR CONSTRUCTION PURPOSES.
- 2. THE CONTRACTOR SHALL CHECK ALL DIMENSIONS AND LEVELS ON SITE.

1.5m x 53m VISIBILITY SPLAY
(NORTHBOUND)
1.5m X 50m VISIBILITY SPLAY
(SOUTHBOUND)

--	--	--	--	--

REV	DESCRIPTION	DATE	BY	AUTH
-----	-------------	------	----	------



Ridge & Partners LLP
Floor 1B
4 Temple Row
Birmingham
B2 5HG
T : 0121 454 5530

CLIENT
RICHBOROUGH

PROJECT
WROTHAM ROAD, MEOPHAM

TITLE
PEDESTRIAN/CYCLIST VISIBILITY
SPAYS AT CROSSING POINTS

DRAWN	AUTHORISED	SCALE	SHEET SIZE	DATE
MJ	GM	1:1000	A3	03.06.26
PROJECT NO. T25512		DRAWING NO. 005		REV -

