


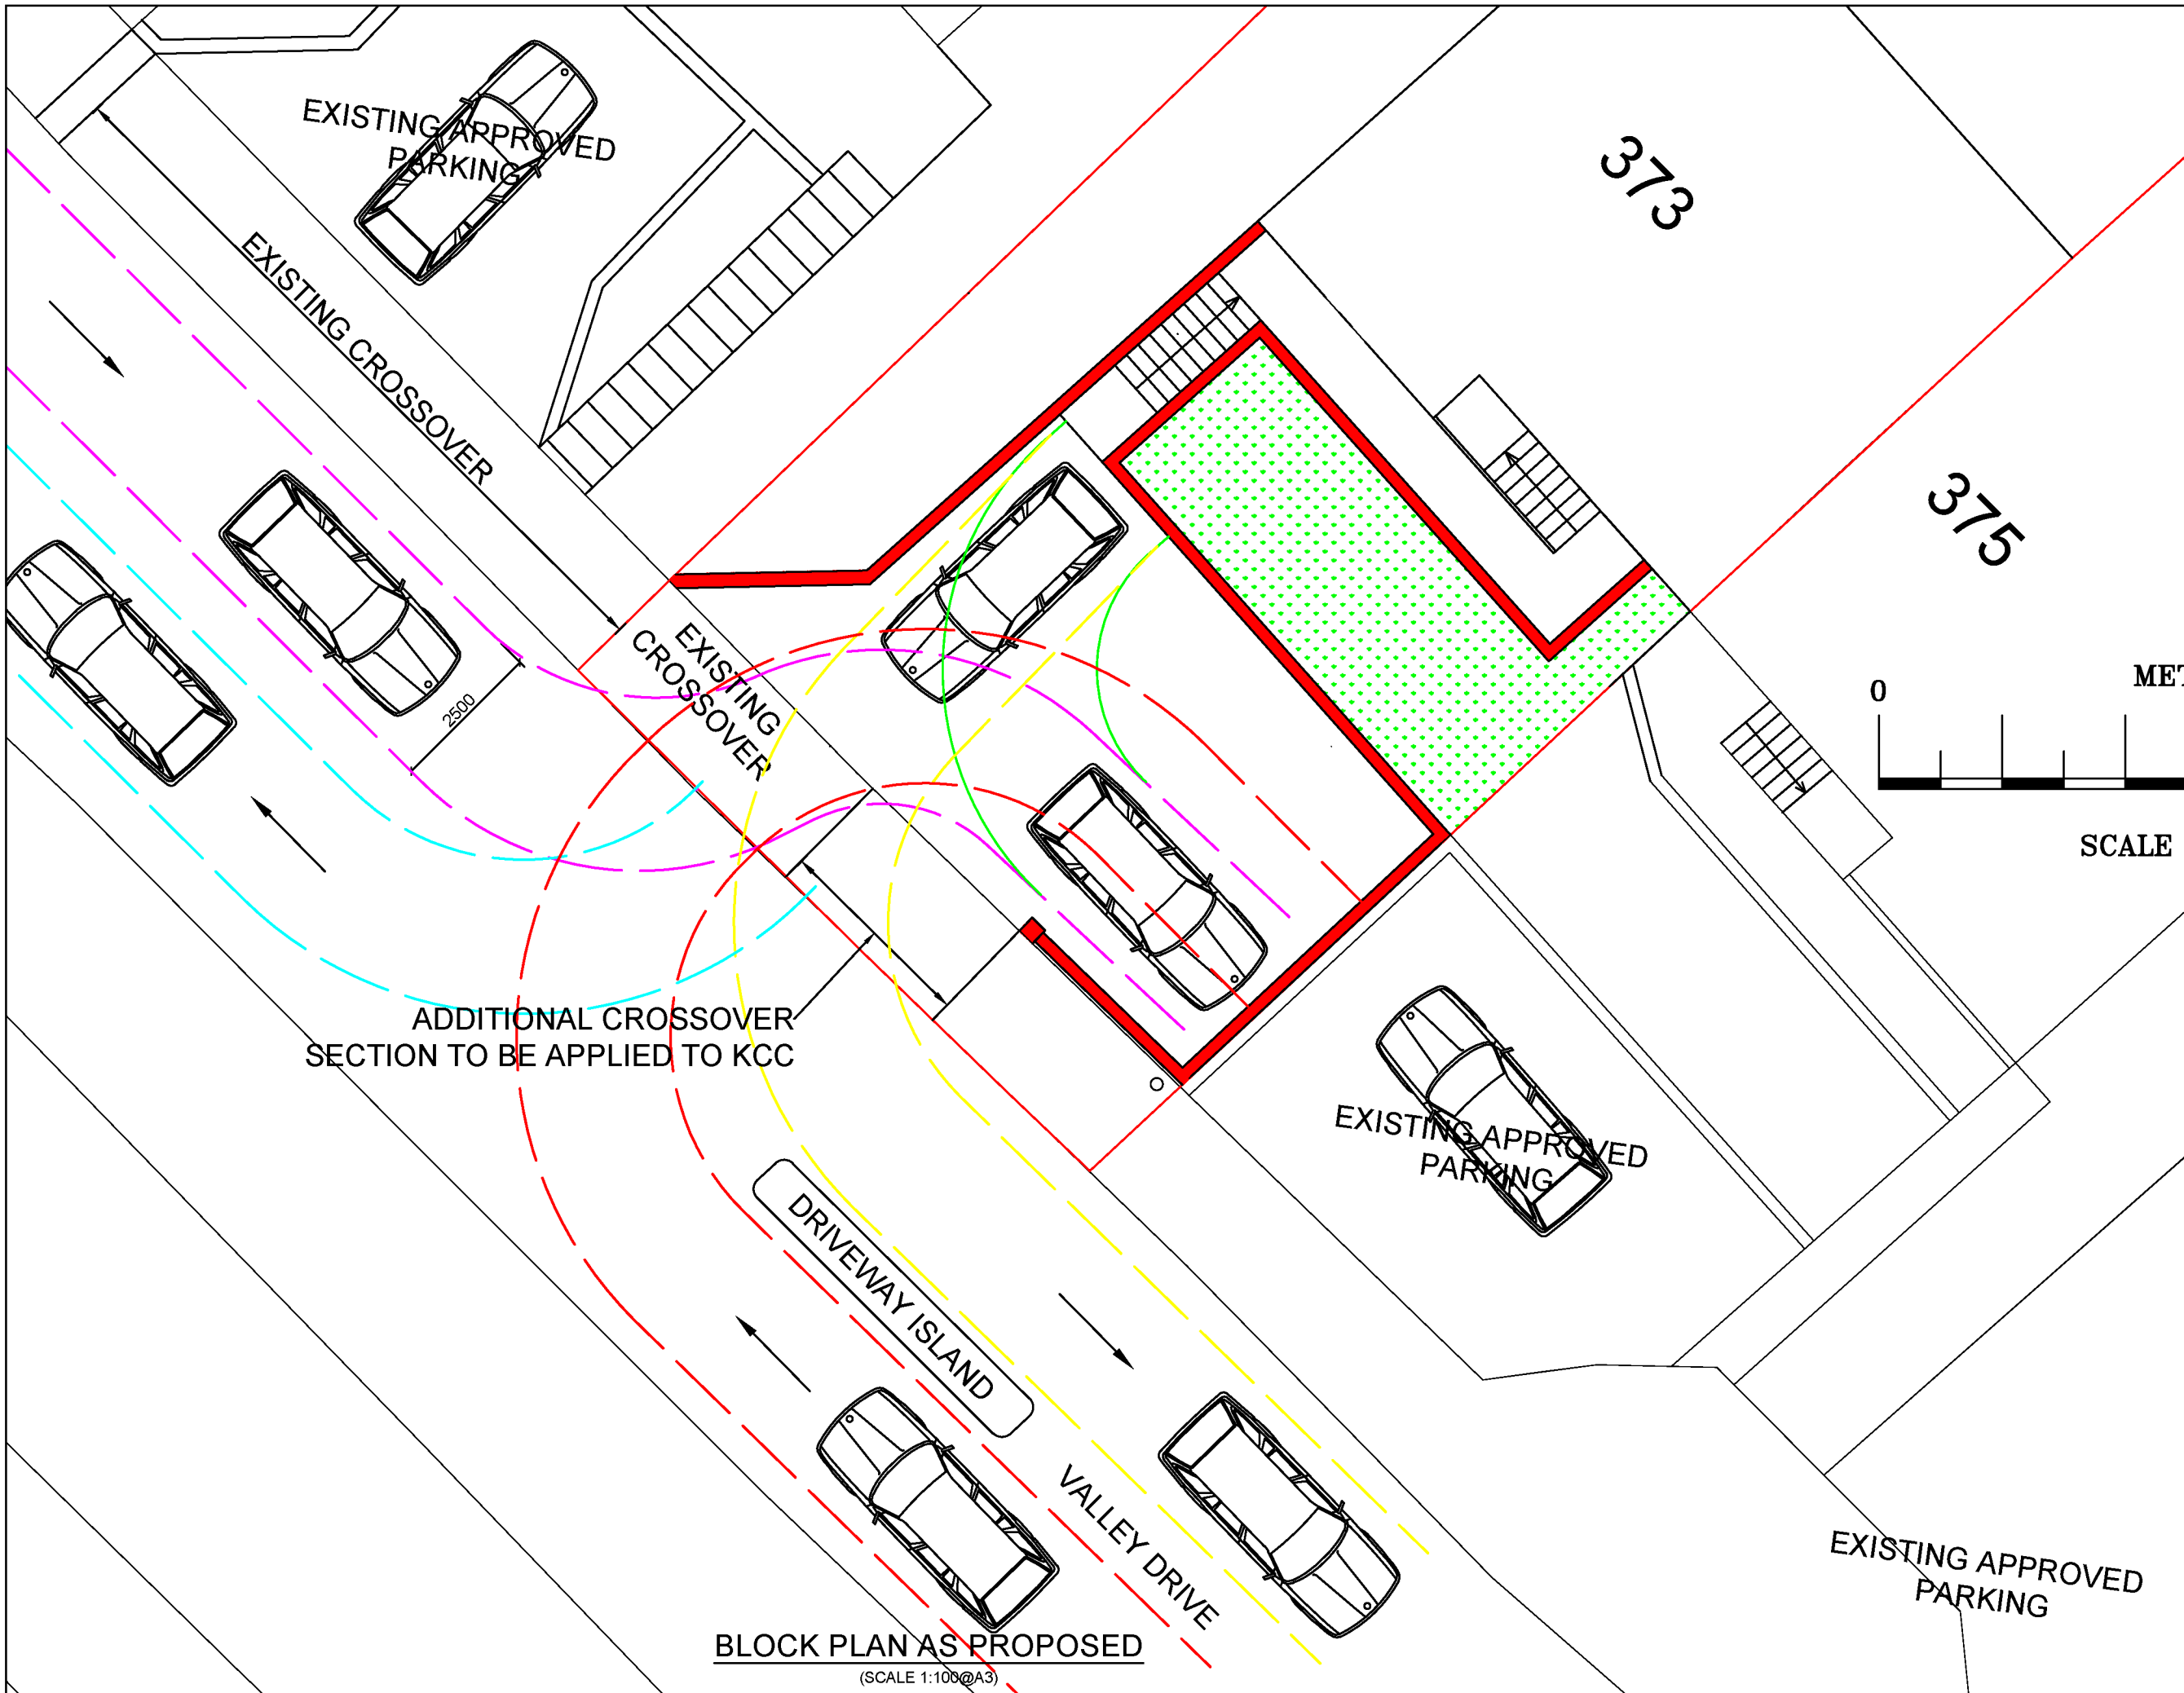

SCALE 1:100

REV:	AMENDMENT:	BY:	DATE:
TITLE: SITE LOCATION AND BLOCK PLANS SHOWING ACCESS TO NEW PARKING SPACE			
SITE ADDRESS: 373 VALLEY DRIVE, DA125TA			
JOB No. 20101	CLIENT: TOMAS ZYMANTAS		
SCALE: AS SHOWN@A3	DWG SHEET: A08	REV: -	
DRAWN BY: AR		DATE: 20/01/2021	
APPROVED BY: ***		DATE: **/**/****	
ARCHITECTURE, PLANNING & ENGINEERING EMAIL: AR.DESIGN@CONSTRUCTION.GMAIL.COM Tel: 074 2955 9396		 AR Design & Construction	