



PV SYSTEM to be mounted flush to roof surface, will not stick out more than 100mm from the existing roof surface
Cables will go onto AVO Roof before reaching inverters which are mounted within the building so are not visible.

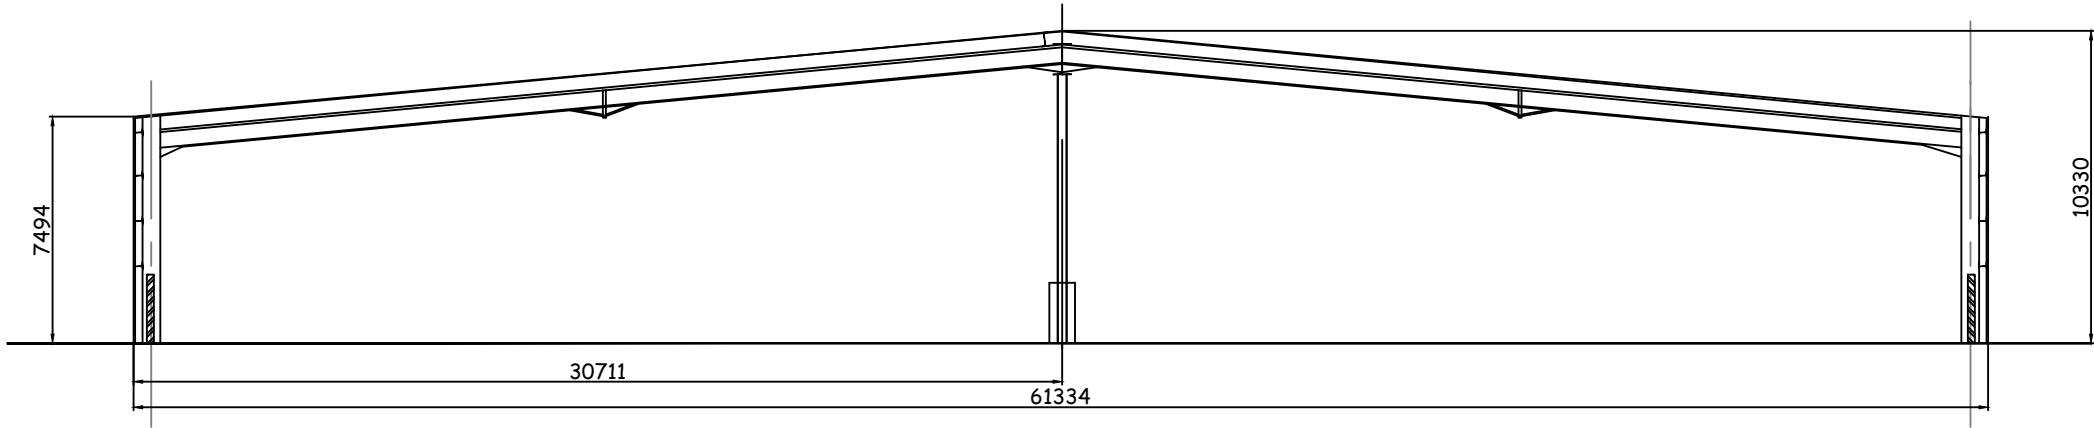

NOT TO SCALE

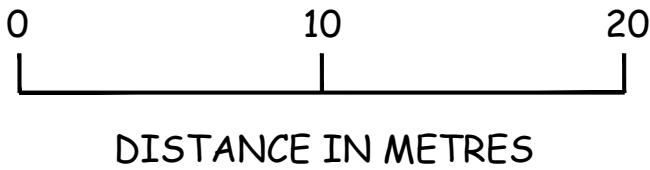

This drawing may contain Ordnance Survey data © Crown copyright and database right 2011, Royal Mail data © Royal Mail copyright and database right 2011, and National Statistics data © Crown copyright and database right 2011. All rights reserved.

References List - Name, Version & Status:

Notes:

Ver	Date	Description Of Change	Drm
A	22.05.23	South Side Warehouse Existing Elevations	CB
B	22.05.23	PV System Shown	CB

Key Plan





CUSTOM SOLAR

Custom Solar
Unit 6 Dunston Place
Dunston Road
Chesterfield, S41 8NL

T: 01246 488488
www.customsolar.co.uk
info@customsolar.co.uk
sales@customsolar.co.uk

© Custom Solar Limited			
Client KIMBERLY CLARK			CS Project No.
Title Northfleet Mill			
Roof Layout			
Drawn By CP	Chk/Approved SM	Drawn Date 05.08.20	Scale (A3) 1:250
Drawing Status Work in Progress			
Drawing Name KIMBERLY CLARK NORTHFLEET ROOF LAYOUT REV L			