


Notes

- 1. Existing boiler flue to be removed
- 2. New opening in roof for boiler flue
- 3. New opening in roof for SVP
- 4. All existing plastic rainwater and soil pipes to be replaced with black aluminium cast-iron look pipes
- 5. Existing boundary fence to be removed
- 6. Existing ground level to be lowered (max. 350mm) to create level area
- 7. WC and utility room extension demolished
- 8. Hipped roof structure to be removed
- 9. Existing clay tiles and roof lining to be stripped back to existing roof rafters
- 10. uPVC window to be stripped out and opening adjusted as necessary
- 11. Existing knapped flint wall in poor condition (ivy roots have taken hold in mortar joints) - to be demolished and rebuilt to match existing

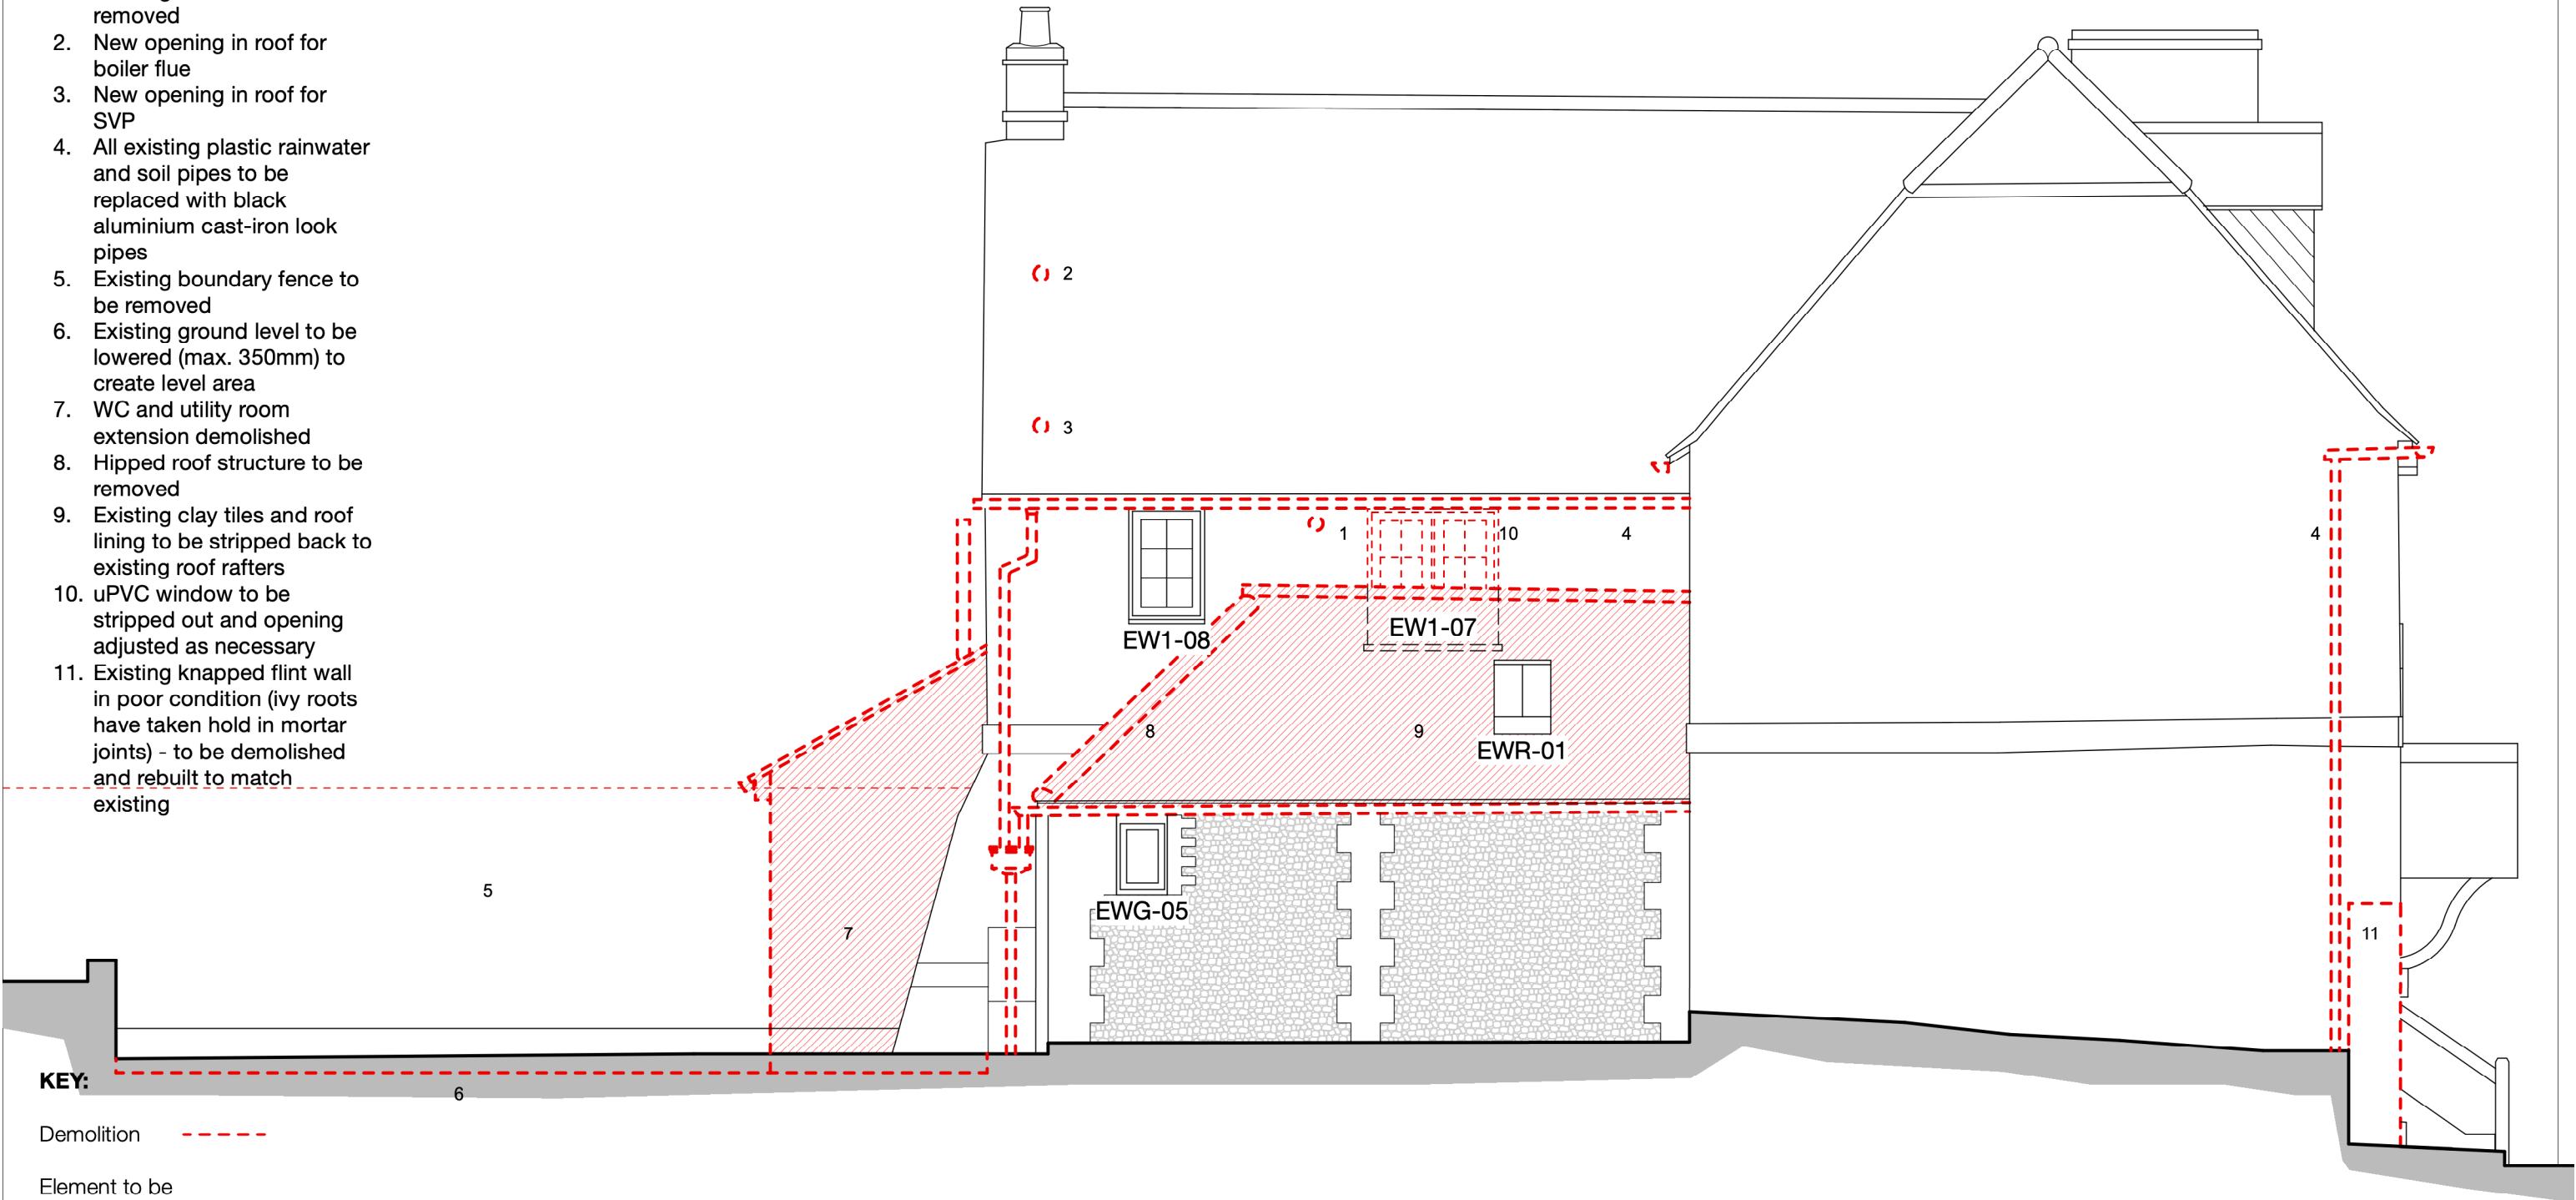

GENERAL NOTES

- 1. This drawing is the copyright of Haines Phillips Architects.
- 2. Do not scale from this drawing. Use figured dimensions only.
- 3. This drawing must not be used for land transfer purposes, or for construction purposes unless accompanied by an Architect's Instruction.

DRAWING ISSUE STATUS

ISSUE	STATUS	COMMENT
P	PRELIMINARY	
PL	PLANNING	For comment and review Planning/Listed Building Application
BR	BUILDING REGS	Building Regs Application
T	TENDER	For pricing purposes only
C	CONSTRUCTION	For procurement & construction
FC	FINAL CONSTRUCTION	Record drawings on completion
L	LEGAL	Conveyancing or other legal purposes

REVISIONS

REV	DATE	NOTES
1	20/10/25	Planning Issue.
2	20/03/26	Updated in accordance with discussion with Case Officer and Conservation Officer at site meeting.

**HAINES
PHILLIPS**
ARCHITECTS

Tankerton Works
12 Argyle Walk
London WC1H 8HA
t 020 7833 9324
f 020 7837 2864
e office@hainesphillips.co.uk

JOB TITLE

**Elizabeth House,
The Street, Meopham, DA13 0AJ**
DRAWING TITLE
Side Elevation Demolitions

DRAWN	DATE	SCALE	
AZ	August 2024	1:50@A3	
JOB NR	DRAWING NO.	ISSUE	REVISION
4412	DM502	PL	2