


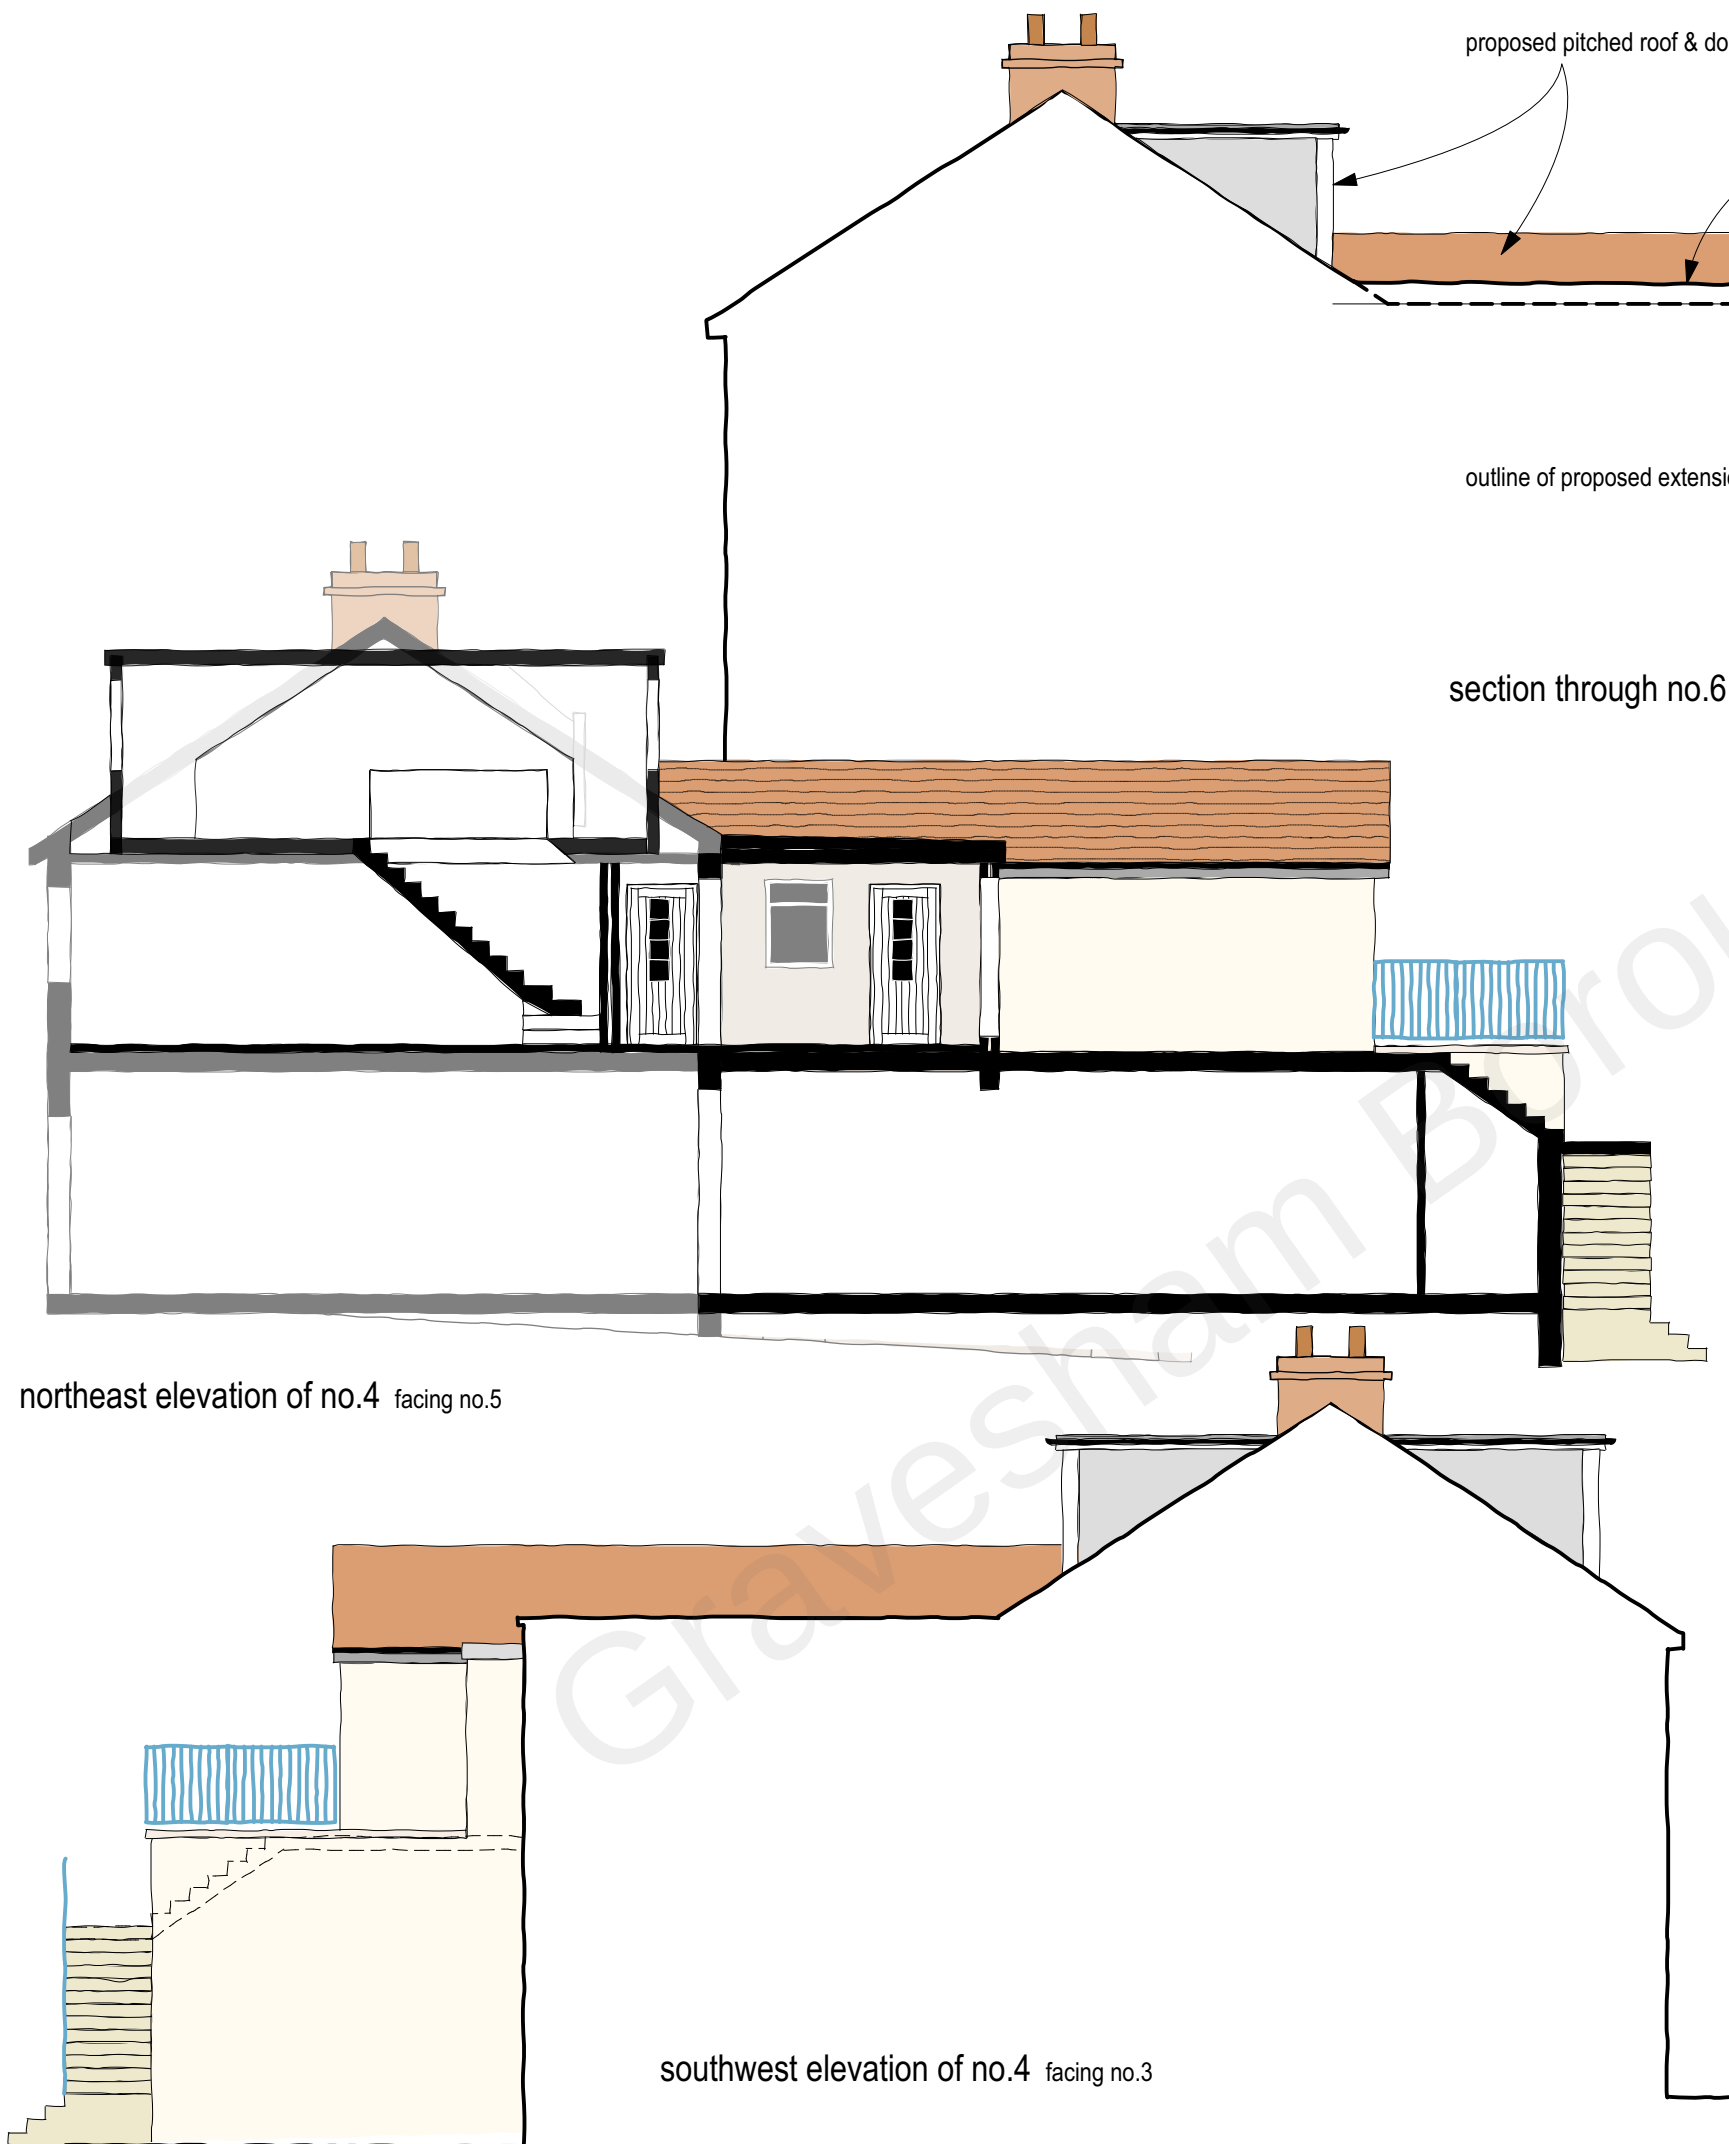

0 2.5 5 7.5
scale (m) 1-100 on A3 size print

A- section thru' no.6 annotated. GB/22/11/21

CLIENT; Halil Ersungur
PROJECT; 4 & 5The Parade Meopham DA13 0J
TITLE; proposed elevations & section
SCALE; 1-100 DATE; 09/21 DRAWN;GB
DRAWING NUMBER 21-29-08 A

