
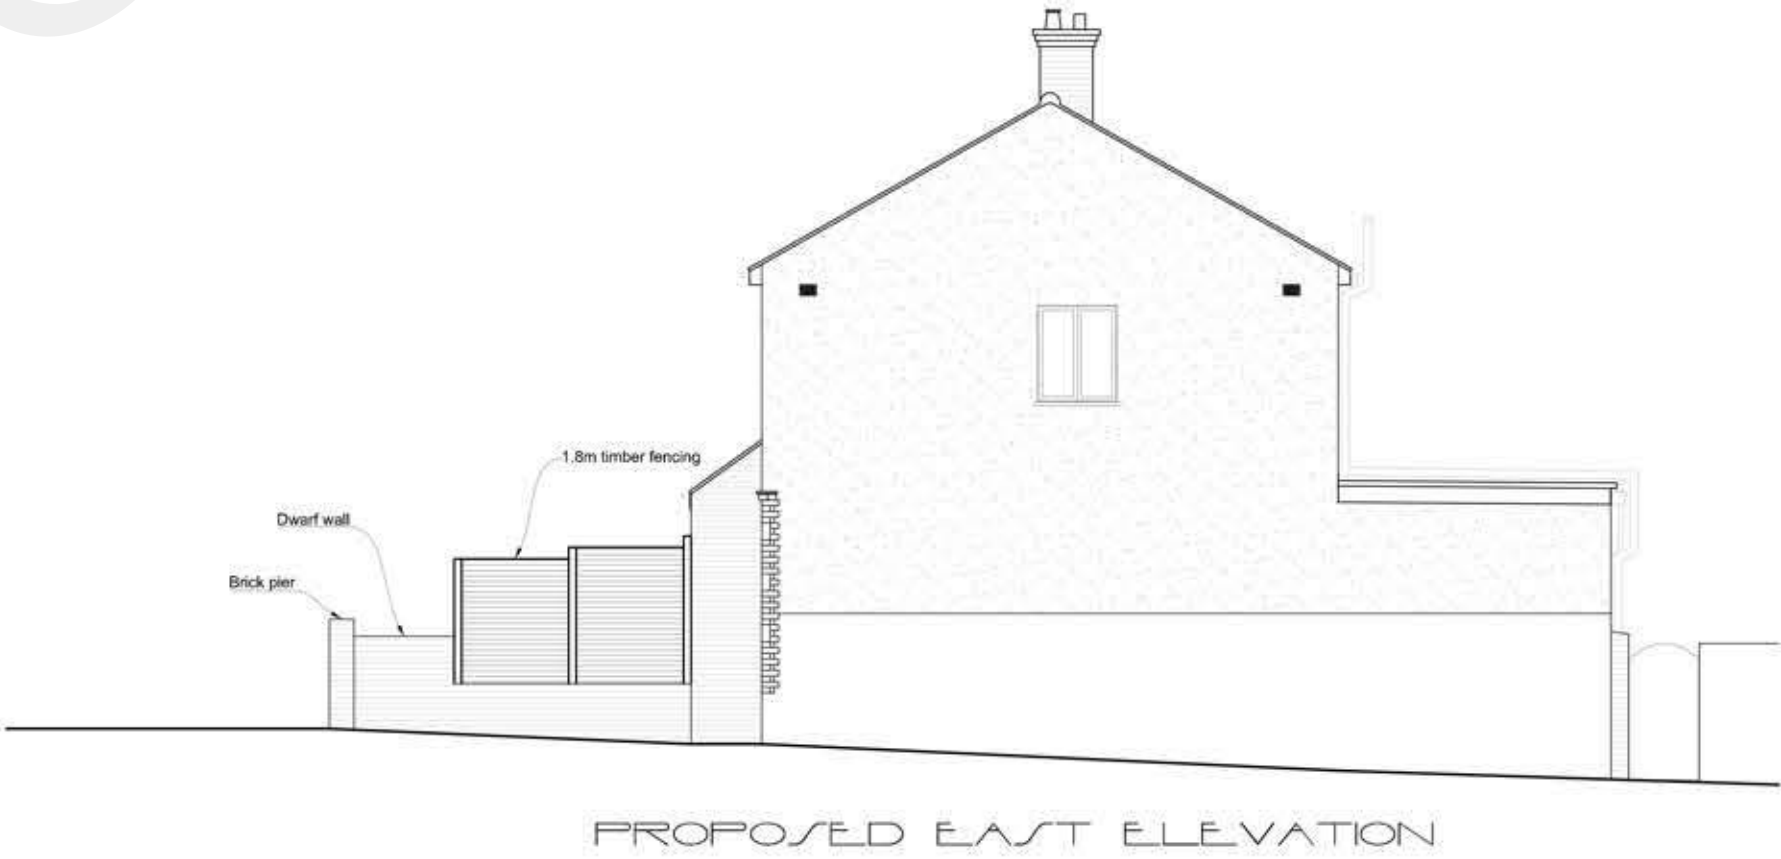
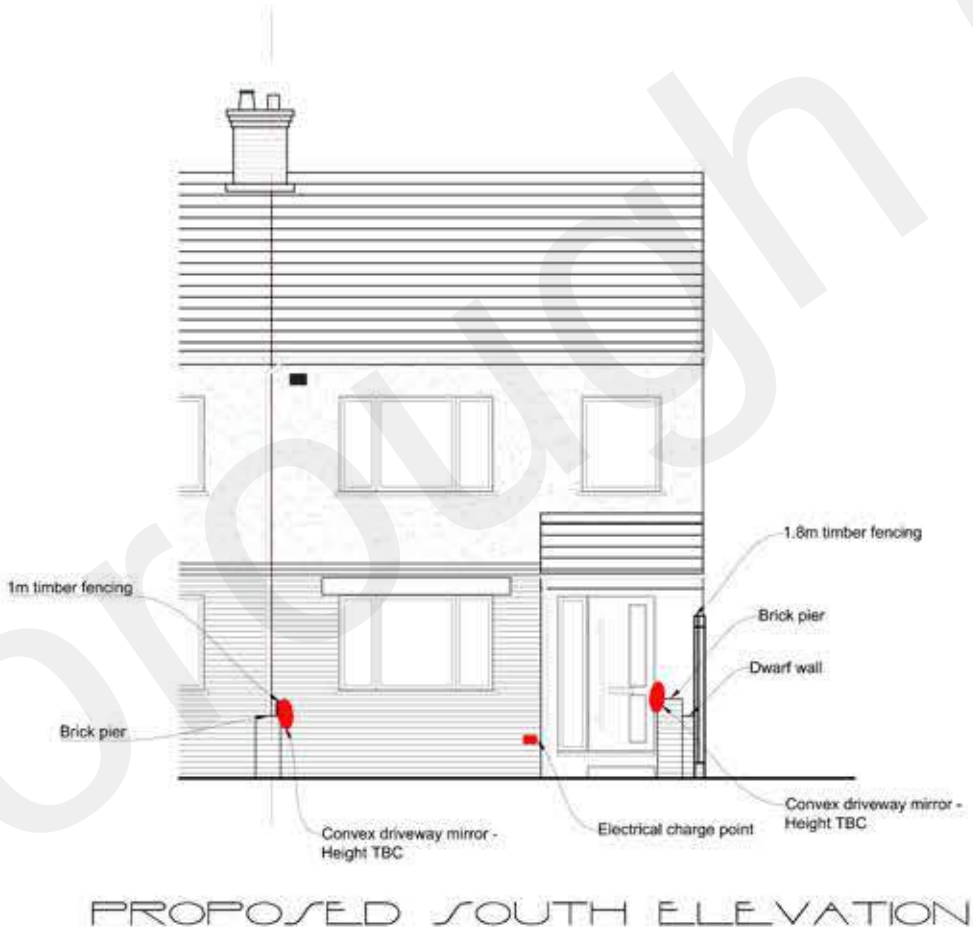


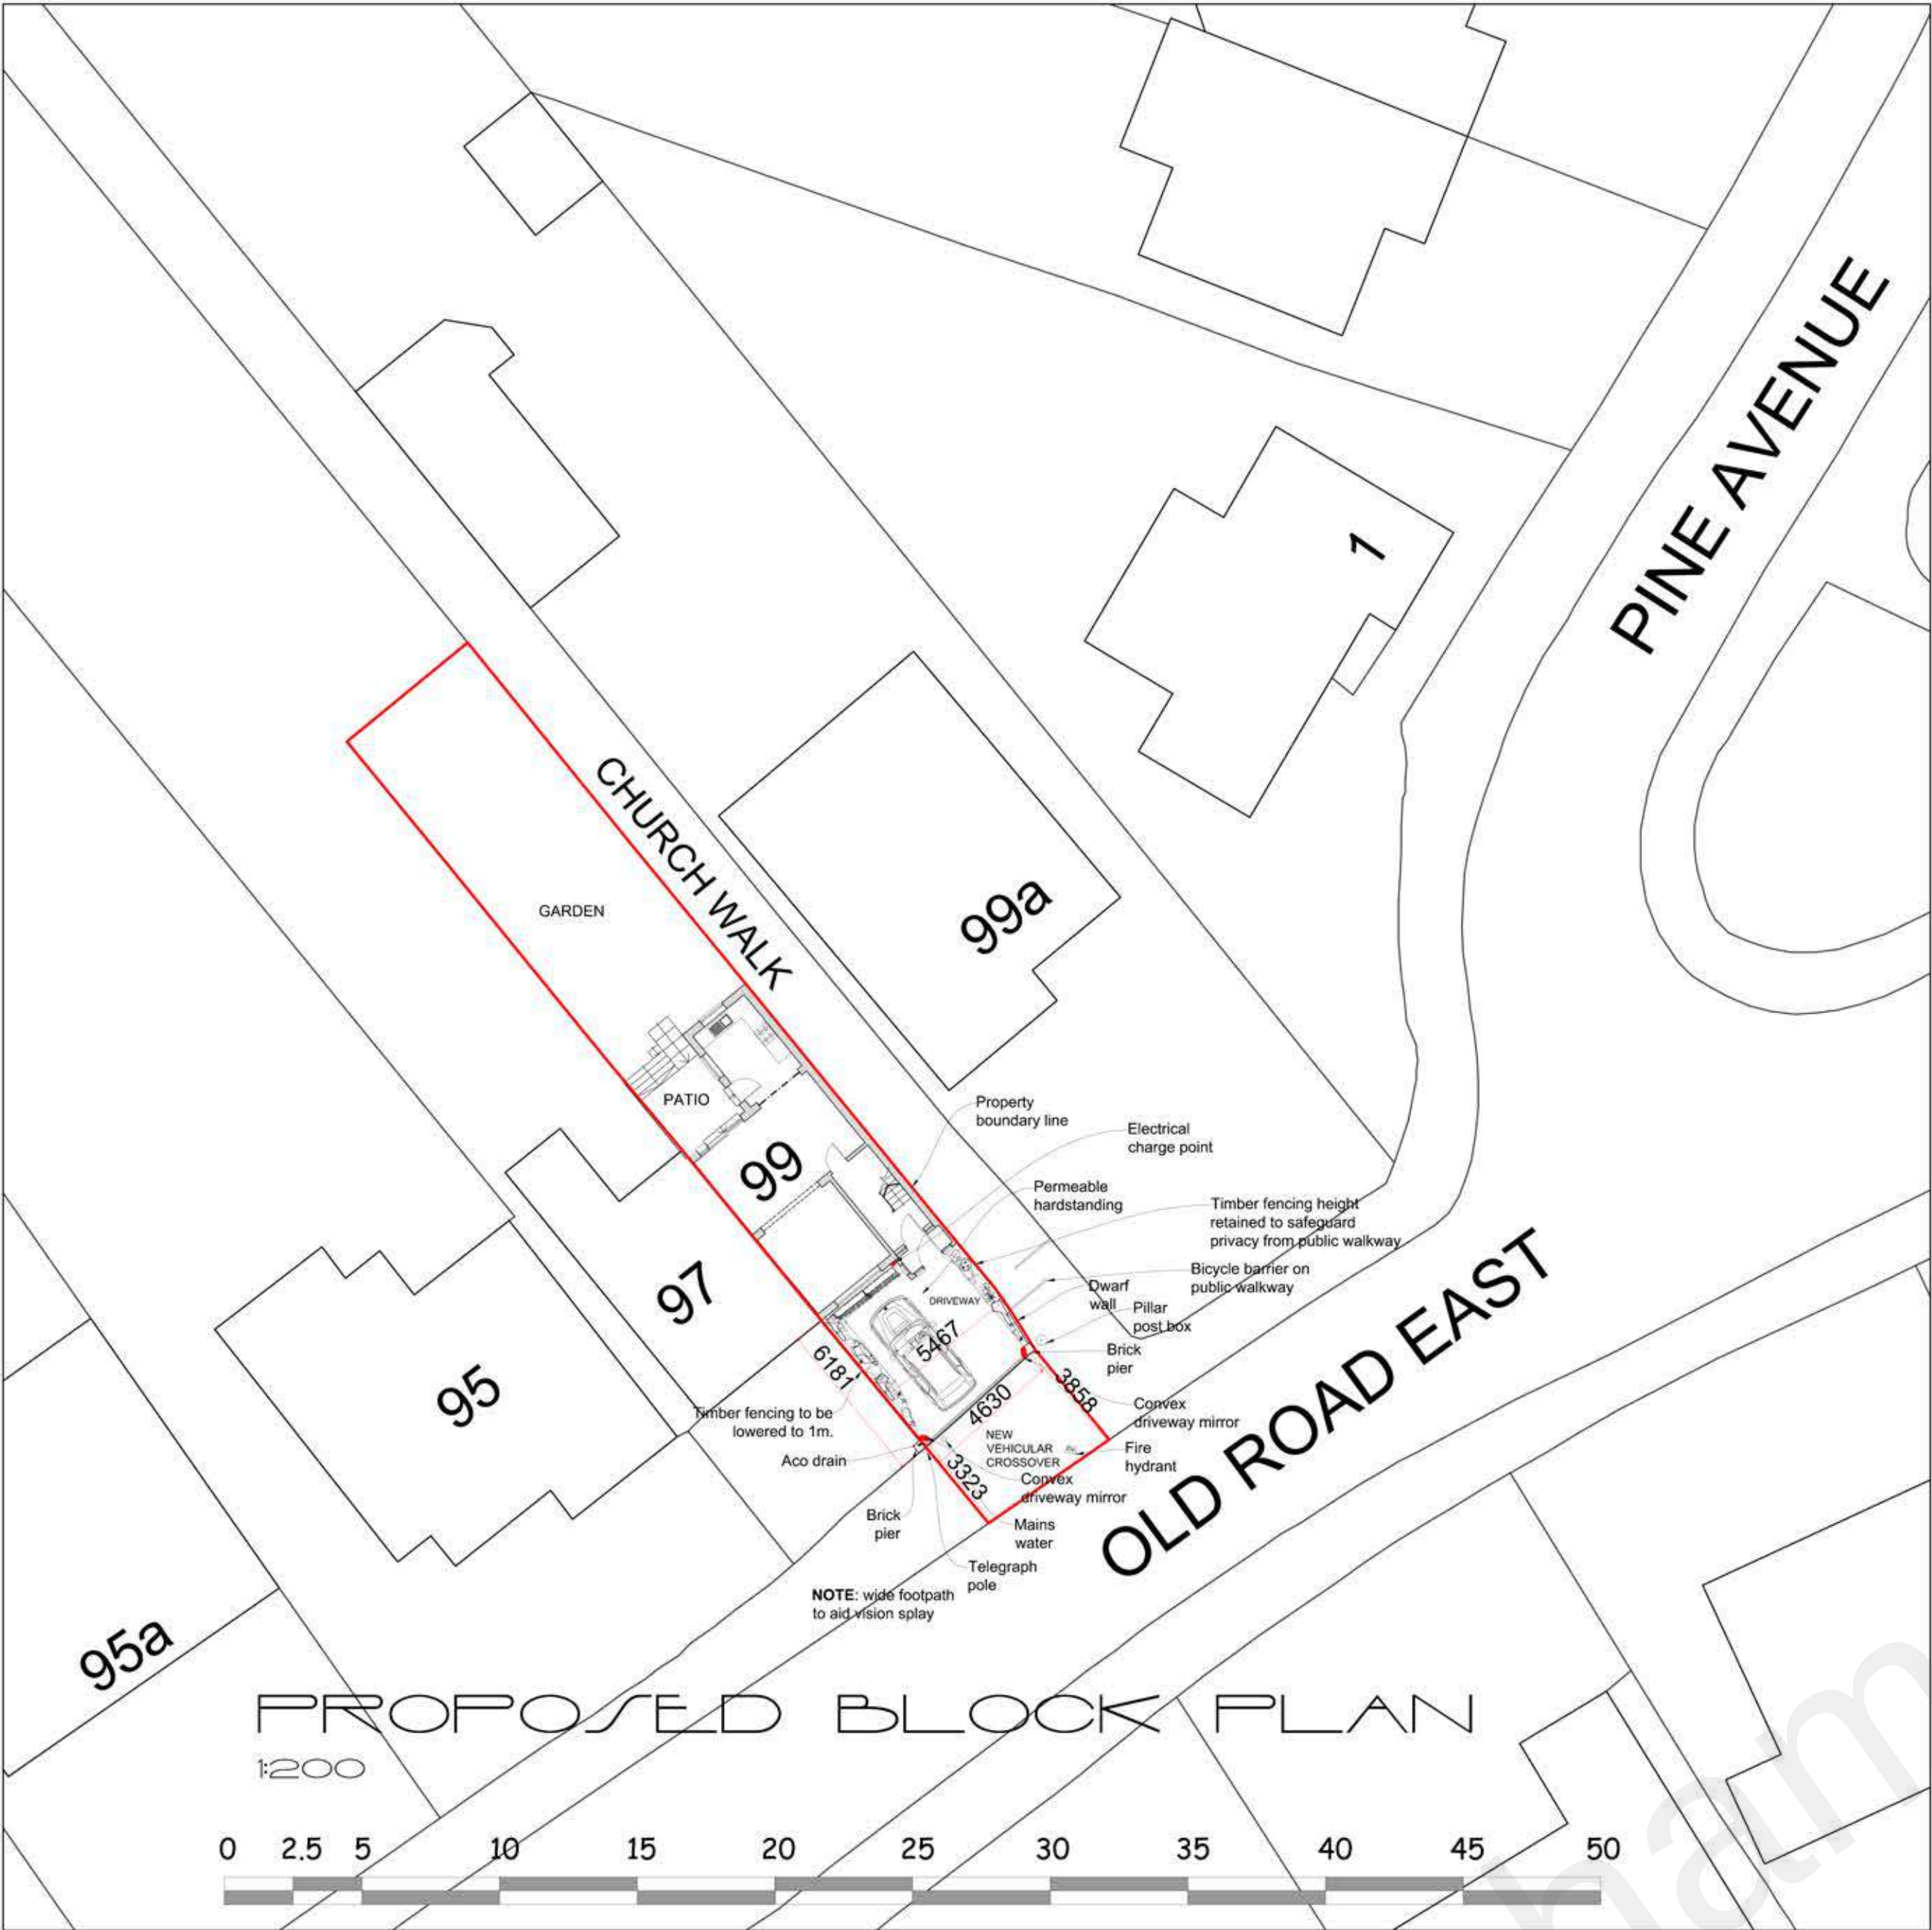

OFF STREET PARKING SURVEY:
OLD ROAD EAST

KEY

- 99 Old road East - no off street parking
- Parking at rear of property
- Driveway with off street parking and turning circle
(NOTE: if more than one vehicle parked , turning circle becomes redundant)
- Driveway with off street parking

BSS ARCHITECTURAL SERVICES			
CLIENT		Ambareen Estates LTD	
SITE		99 Old Road East Gravesend Kent DA12 1NX	
DRAWING TITLE		New vehicular access and associated hardstanding	
SCALE		1:100 1:200 @A1	
DATE	October 2021	DRAWING NO.	21/03/03

Do not scale working dimensions from this drawing