


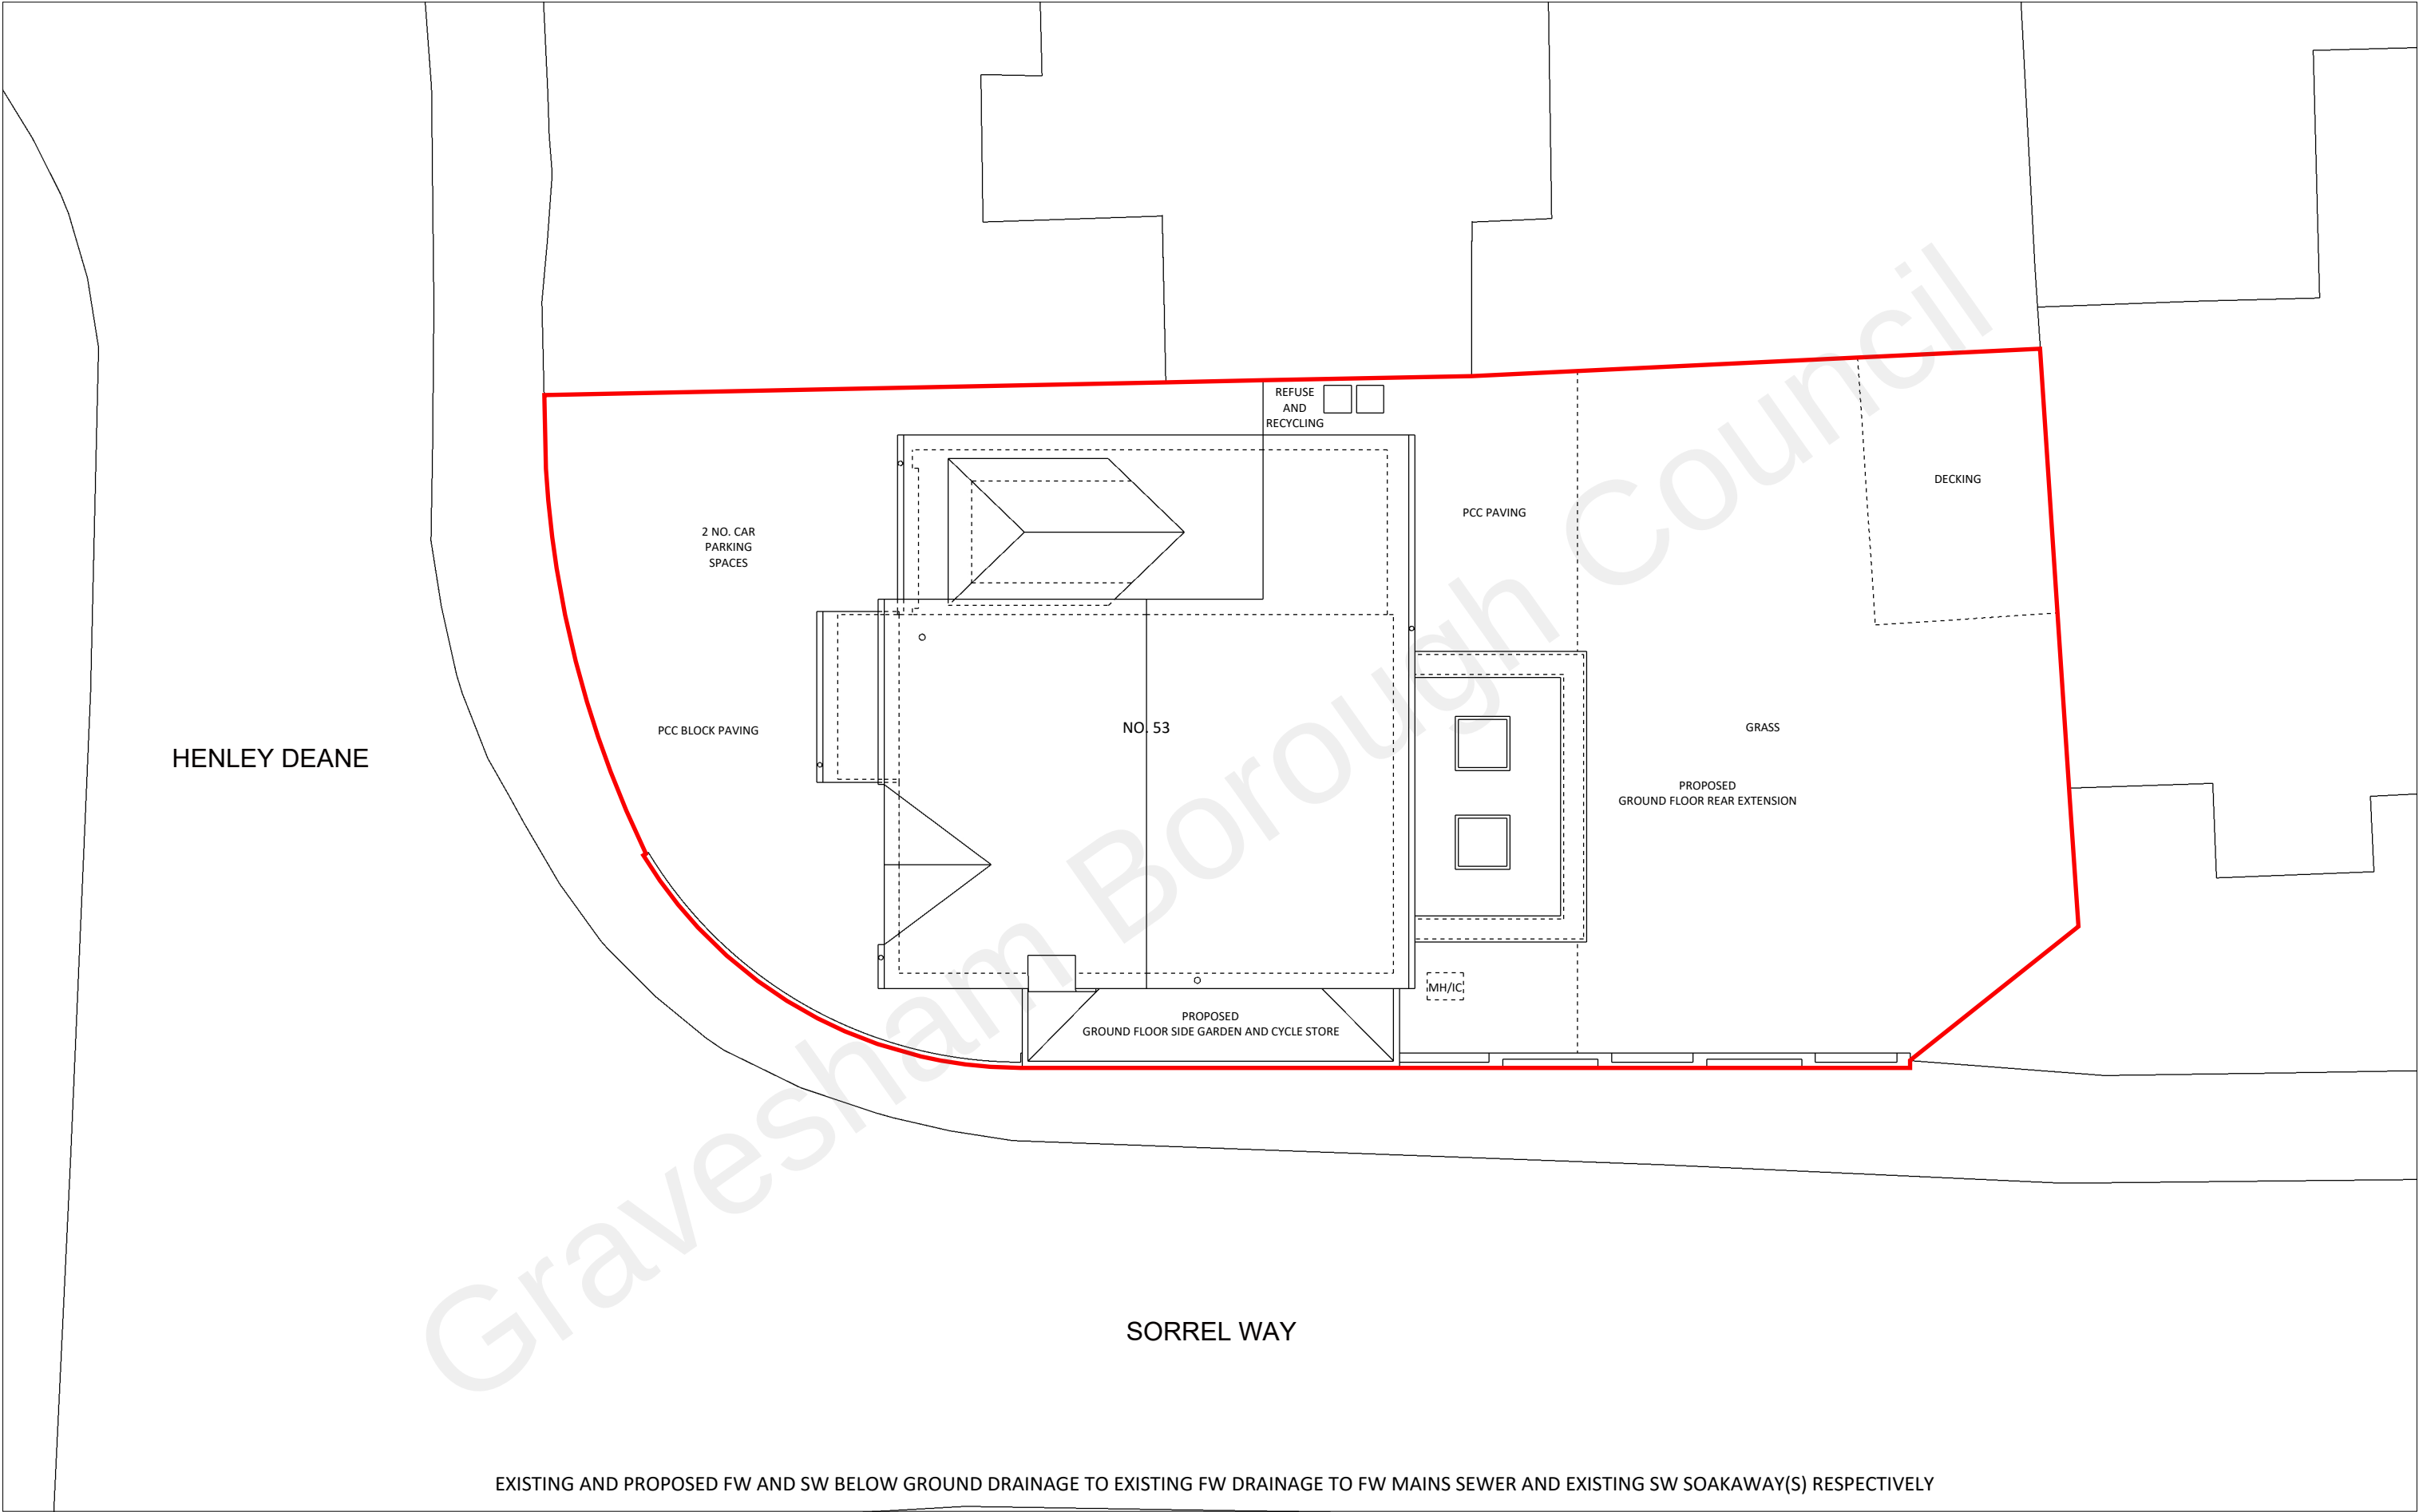

EXISTING AND PROPOSED FW AND SW BELOW GROUND DRAINAGE TO EXISTING FW DRAINAGE TO FW MAINS SEWER AND EXISTING SW SOAKAWAY(S) RESPECTIVELY