


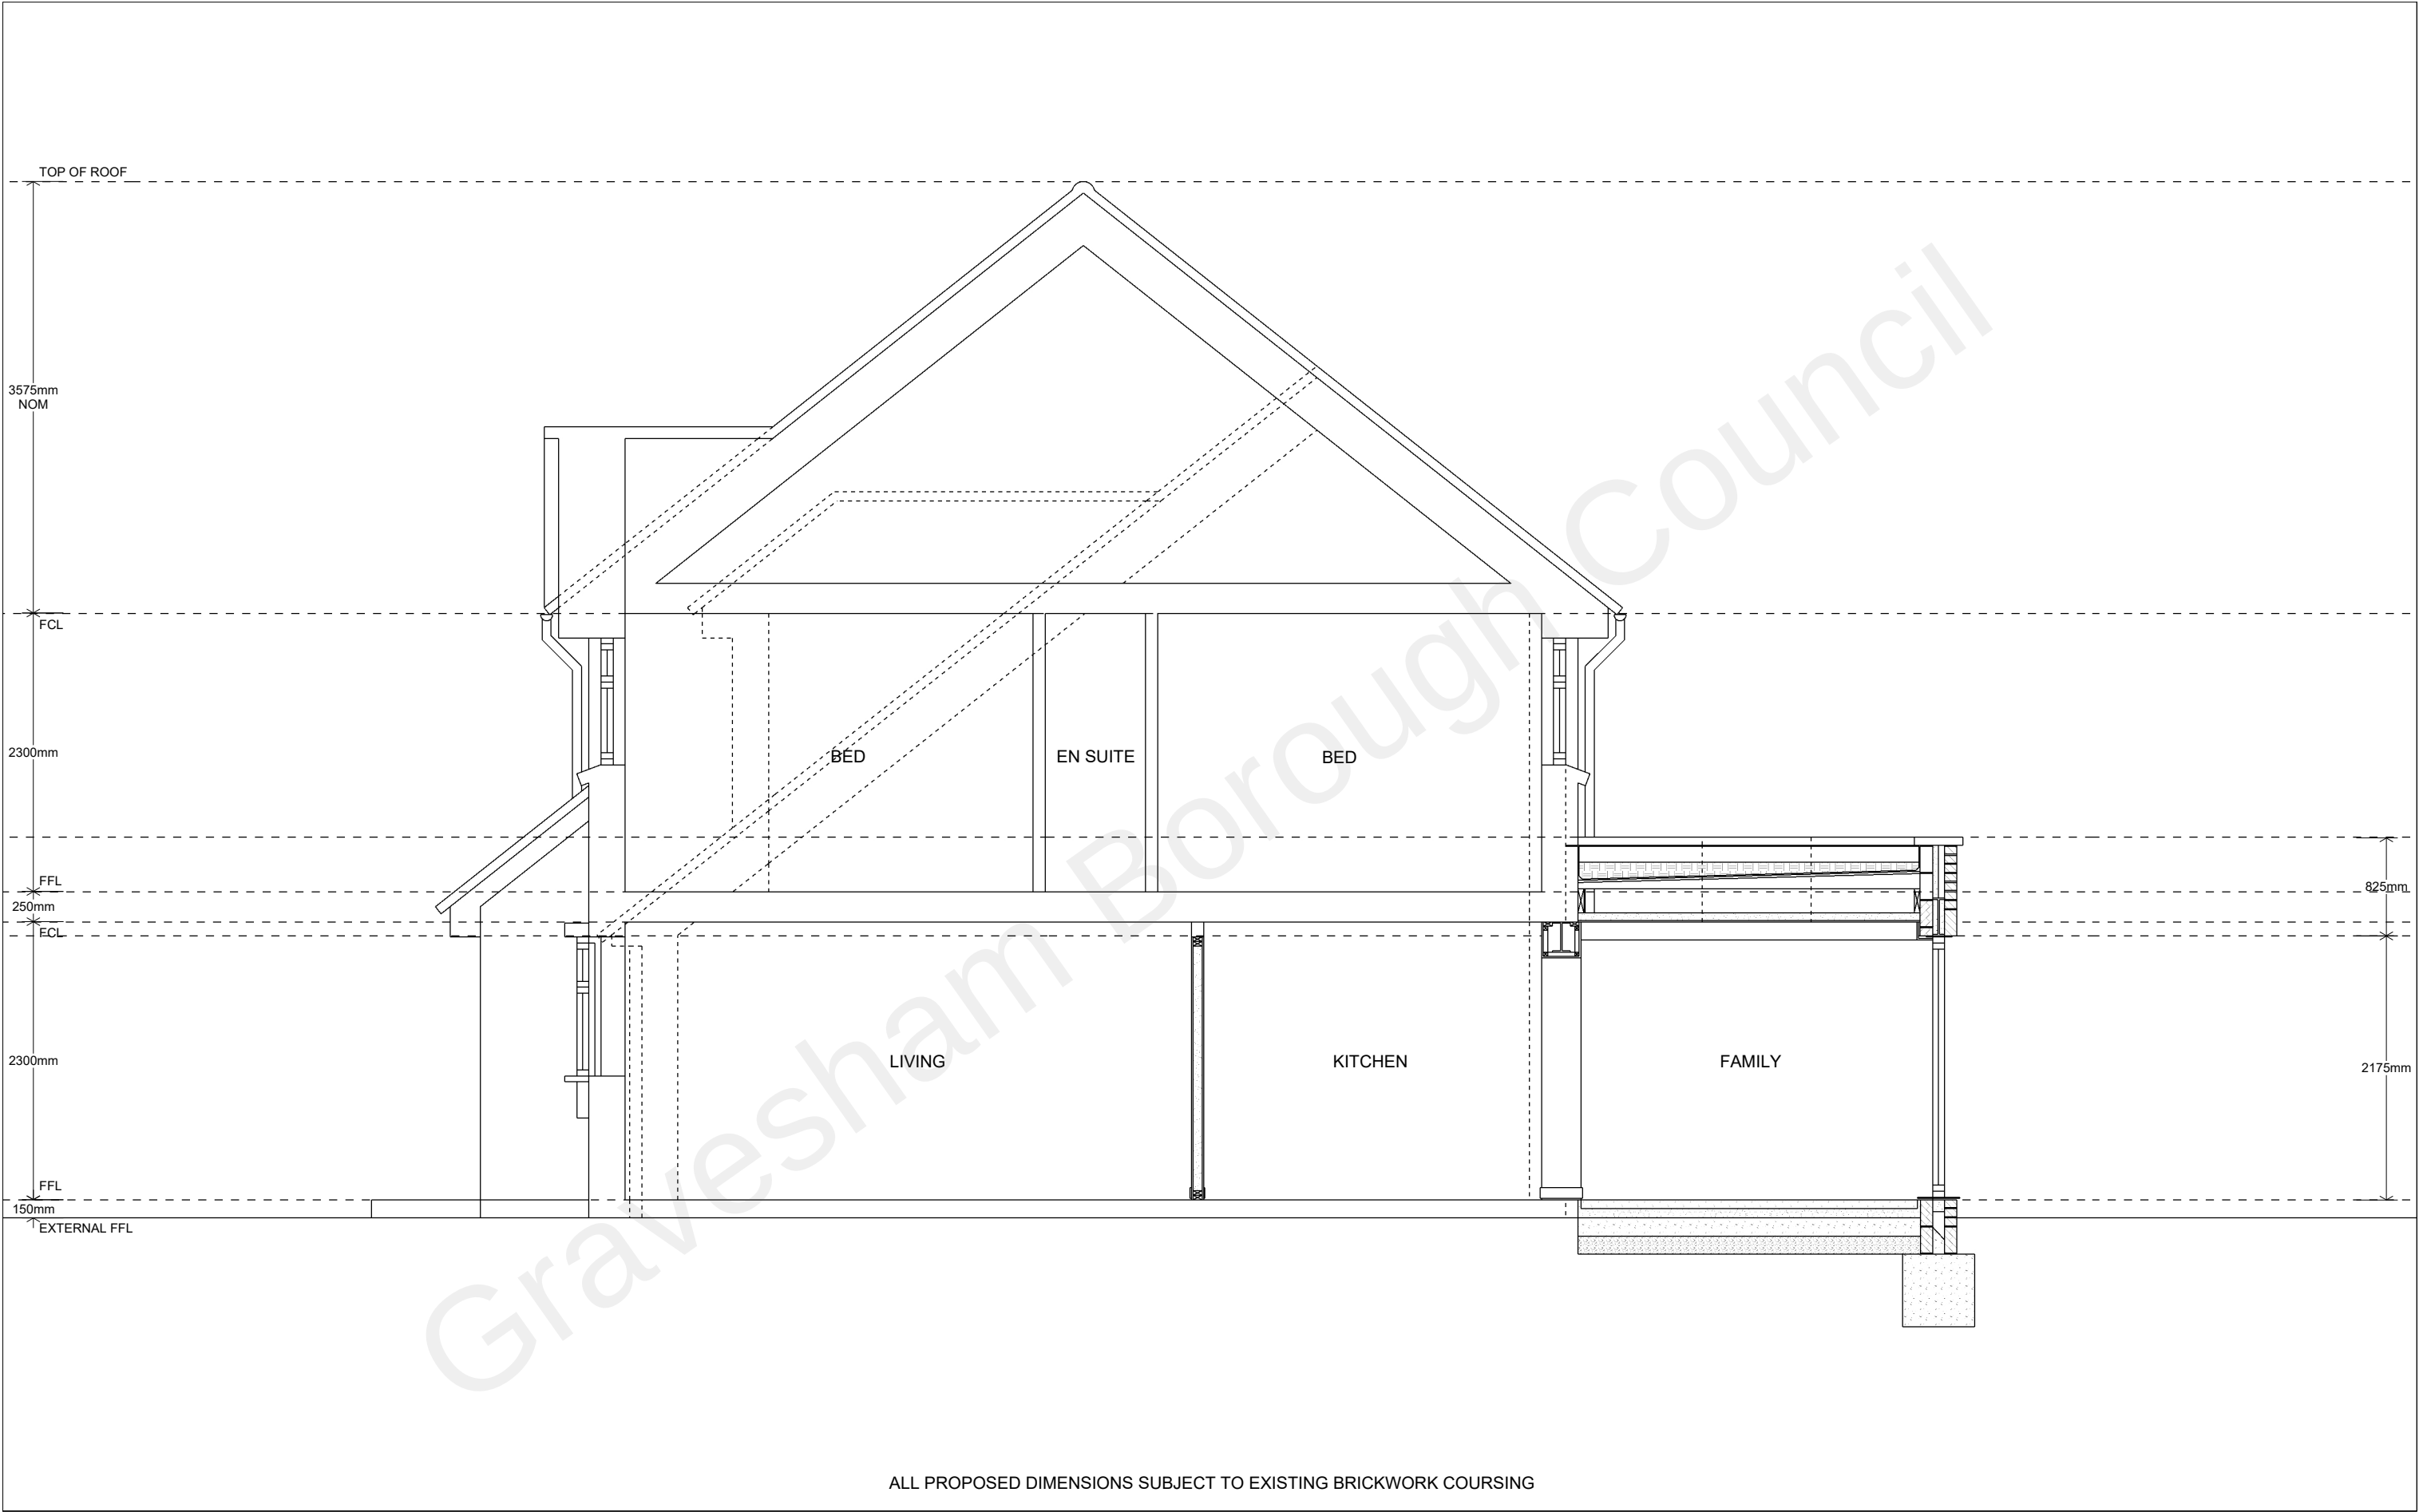

ALL PROPOSED DIMENSIONS SUBJECT TO EXISTING BRICKWORK COURSING