


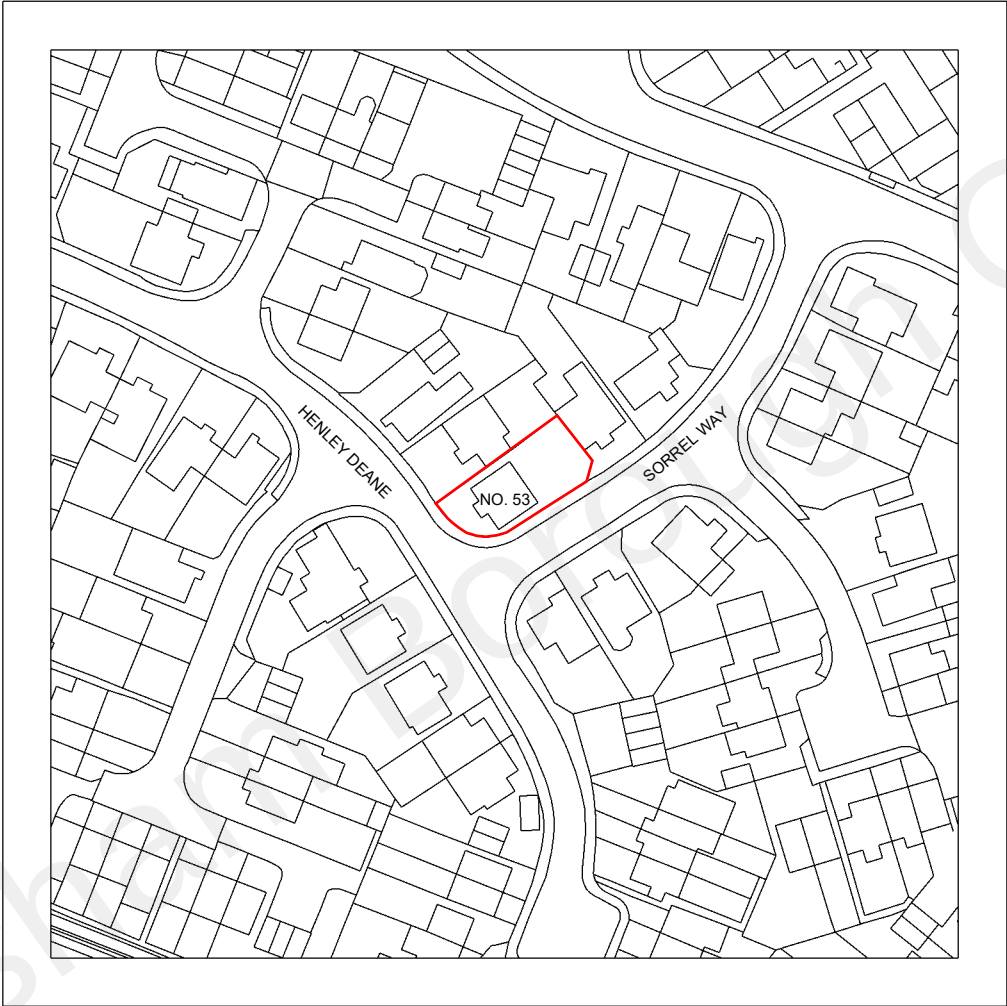


53 Henley Deane  
Northfleet  
Gravesend  
Kent DA11 8SU



MR and MRS R. STALLEY

© COPYRIGHT 2022 STEVE BAKER ARCHITECT  
Ordnance Survey. © Crown Copyright 2022. All rights reserved.  
Supplied by UK Map Centre Licence number 100048957.

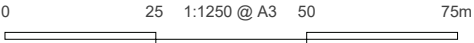

Client:  
MR and MRS R. STALLEY  
Project Title:  
HENLEY DEANE, NORTHFLEET  
Status: PLANNING Stage: P Scale: 1:1250 Sheet: A3

Drawing Title:  
LOCATION PLAN  
Project No: A22070 Disc: A Building: - Package: - Drawing No: 1000 Revision: -

Steve Baker Architect  
78 Pound Road East Peckham Tonbridge Kent TN12 5BJ  
18 Hatton Place London EC1M 8RU  
T: +44 (0)1622 870275  
E: contact@stevebakerarchitect.com  
W: www.stevebakerarchitect.com

| S | R | Date | Description   |
|---|---|------|---|
|   |   |      | Note - Do not scale from this drawing. All dimensions must be checked on site by the contractor and any discrepancies reported immediately. |