



Notes:


- Do not scale from this drawing.
- All dimensions to be verified on site and is in mm.
- Builder to verify all dimensions, heights and levels prior to commencing work.
- All documents shall be checked to ensure that they are complete and correct prior to construction commences. In the event of any discrepancy, the contractor shall visit the site and consult the local Authority.
- The contractor in preparing his estimate shall visit the site and consult the local Authority.
- The contractor shall issue all statutory notices to the local Authority.

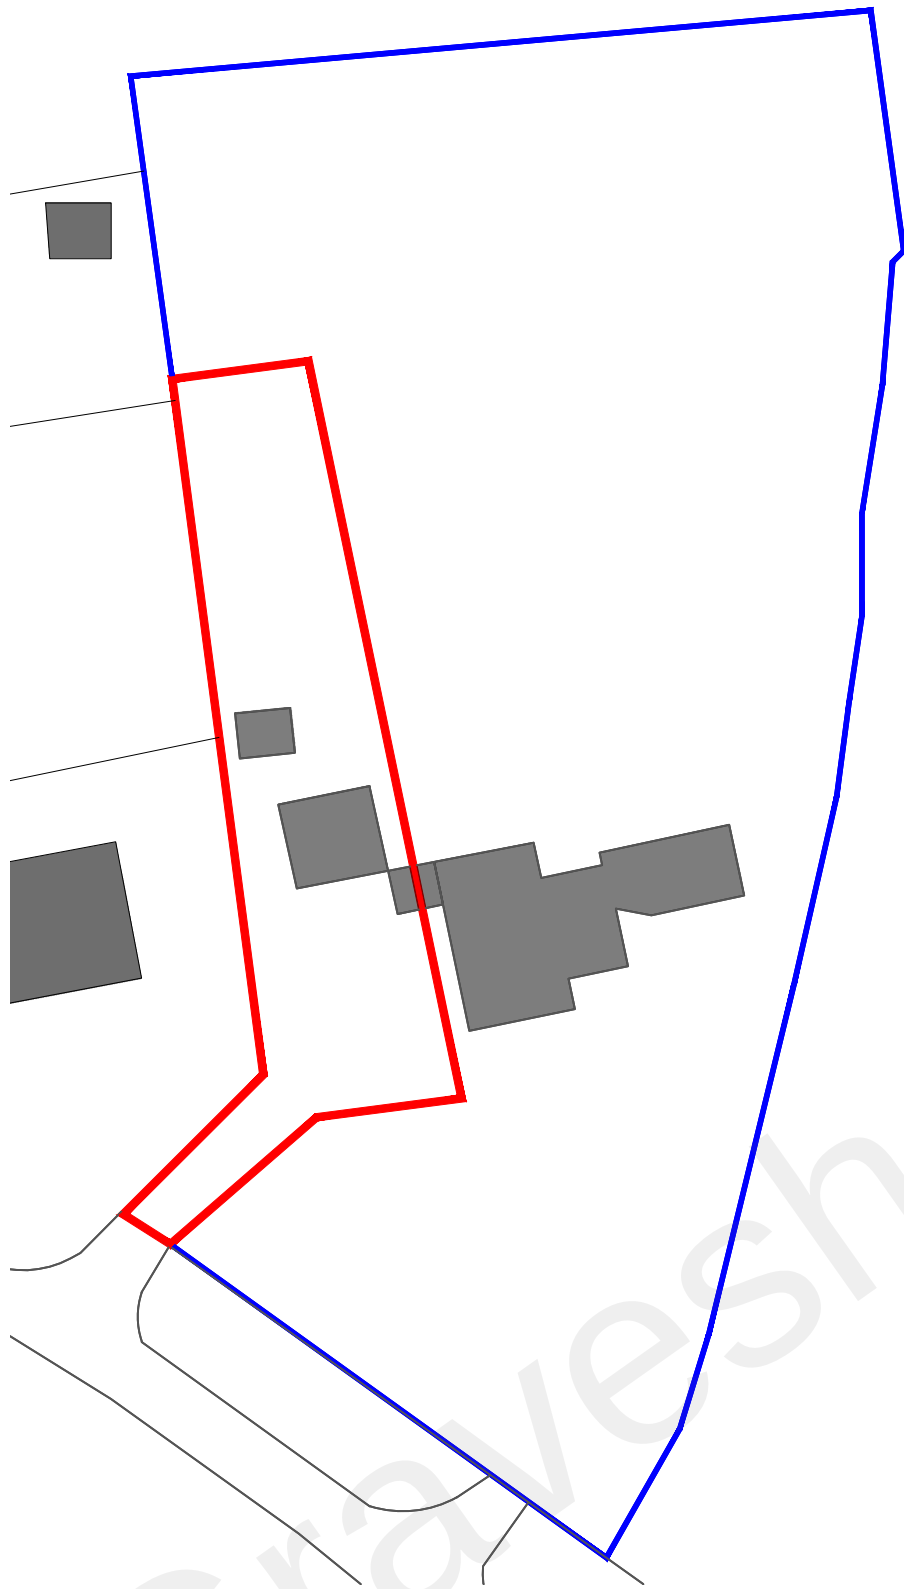

Existing Block Plan 1:500

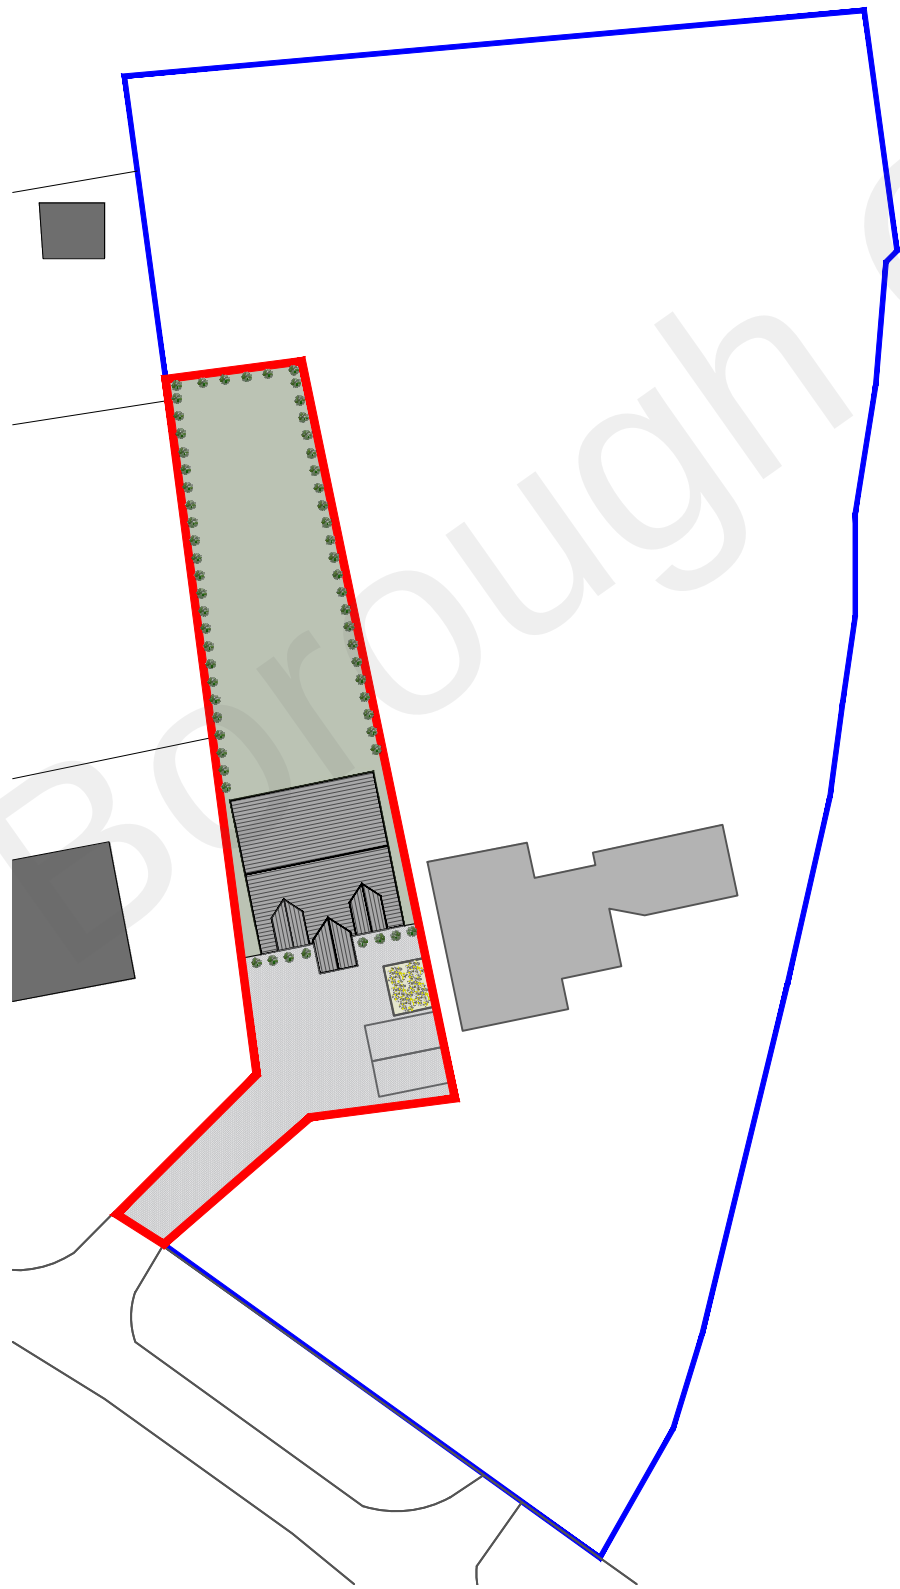

Proposed Block Plan 1:500

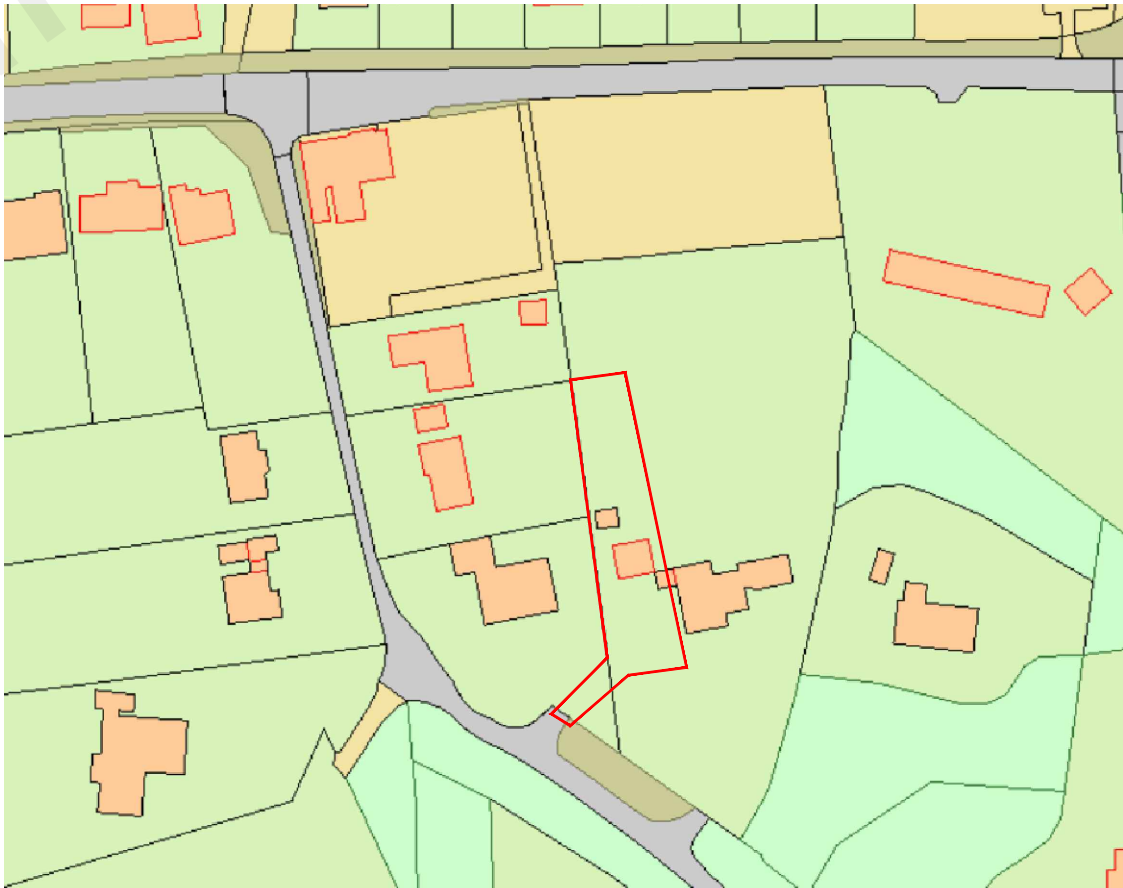

Location Plan 1:1250



A	—	—	—	—	—
REV:	DESCRIPTION:	BY:	DATE:		

STATUS:

PLANNING



Whitehall Place
47 The Terrace,
Gravesend, Kent
DA12 2DL
01474 247 787
info@barronedwards.co.uk
www.barronedwards.co.uk

SITE:
Ewhurst
Bowesden Lane
Shorne, Gravesend
DA12 3LA

TITLE:
Location Plan
Existing Block Plan
Proposed Block Plan

Scale 1:500



Scale 1:1250



SCALE AT A2: 1:1250, 1:500	DATE: 07.07.22	DRAWN: SA
PROJECT NO: BL—A	DRAWING NO: 001	REVISION: A