
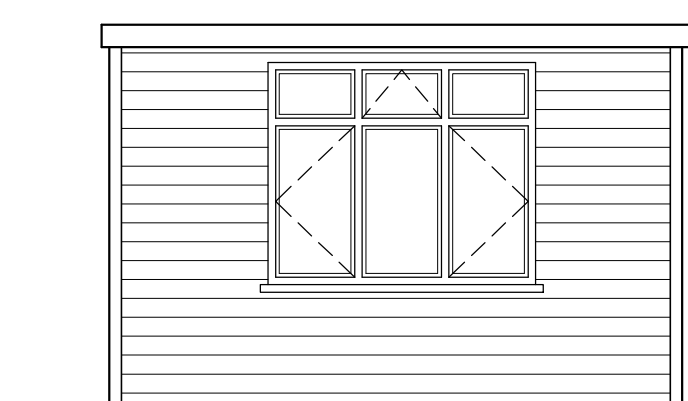
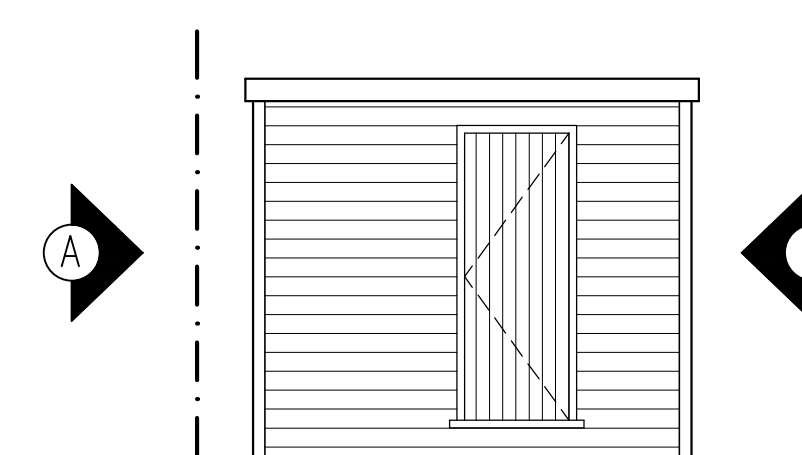
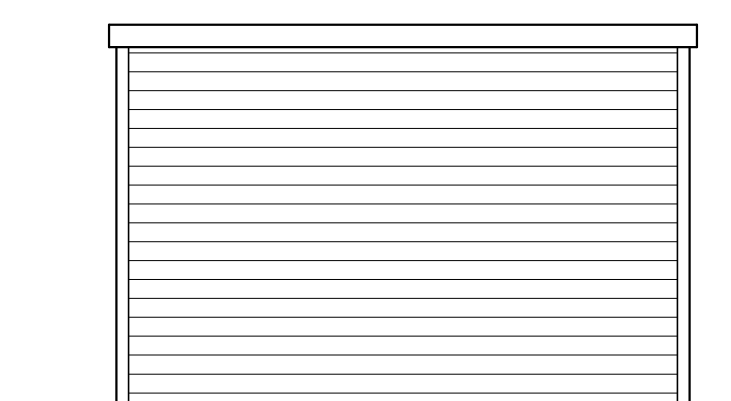
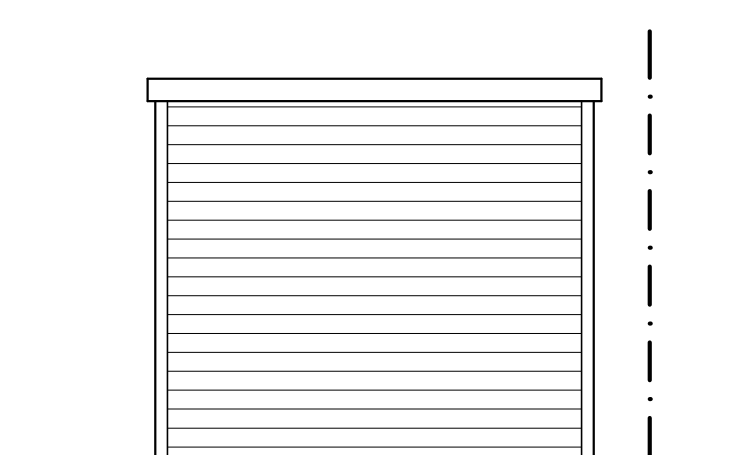
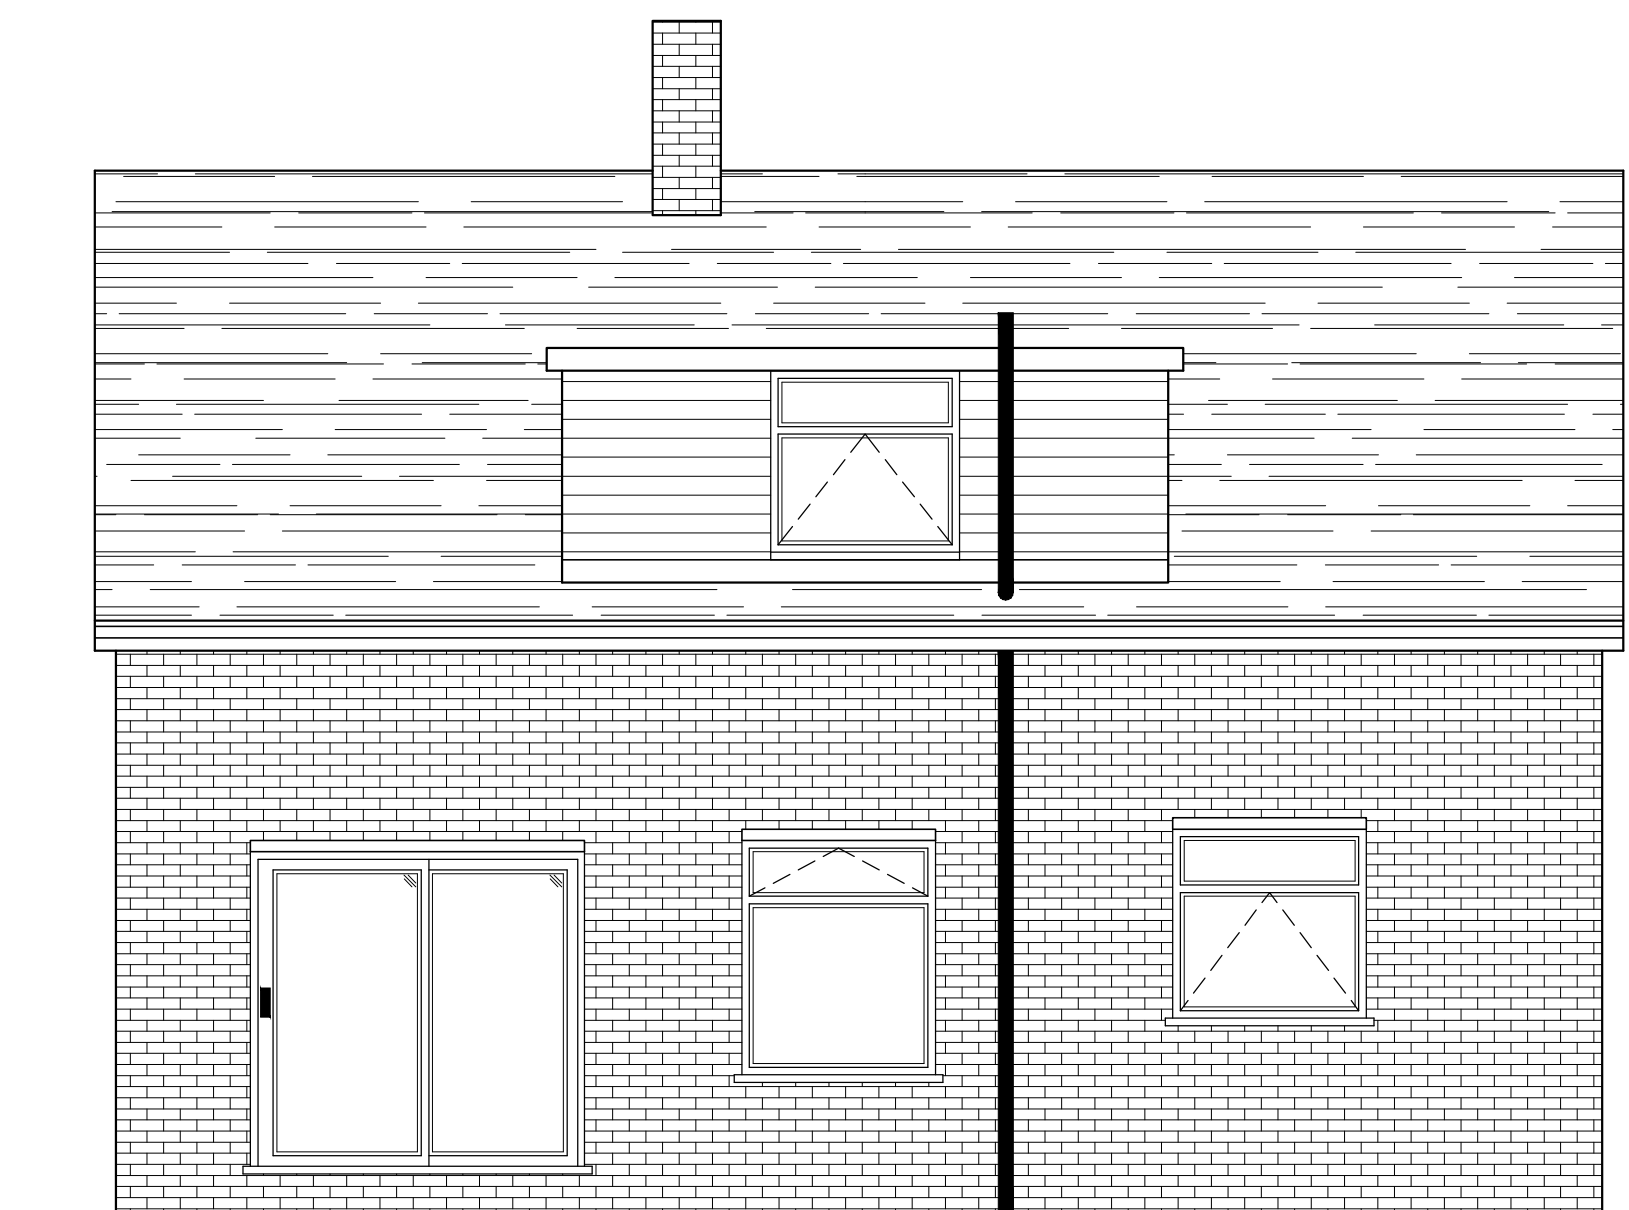
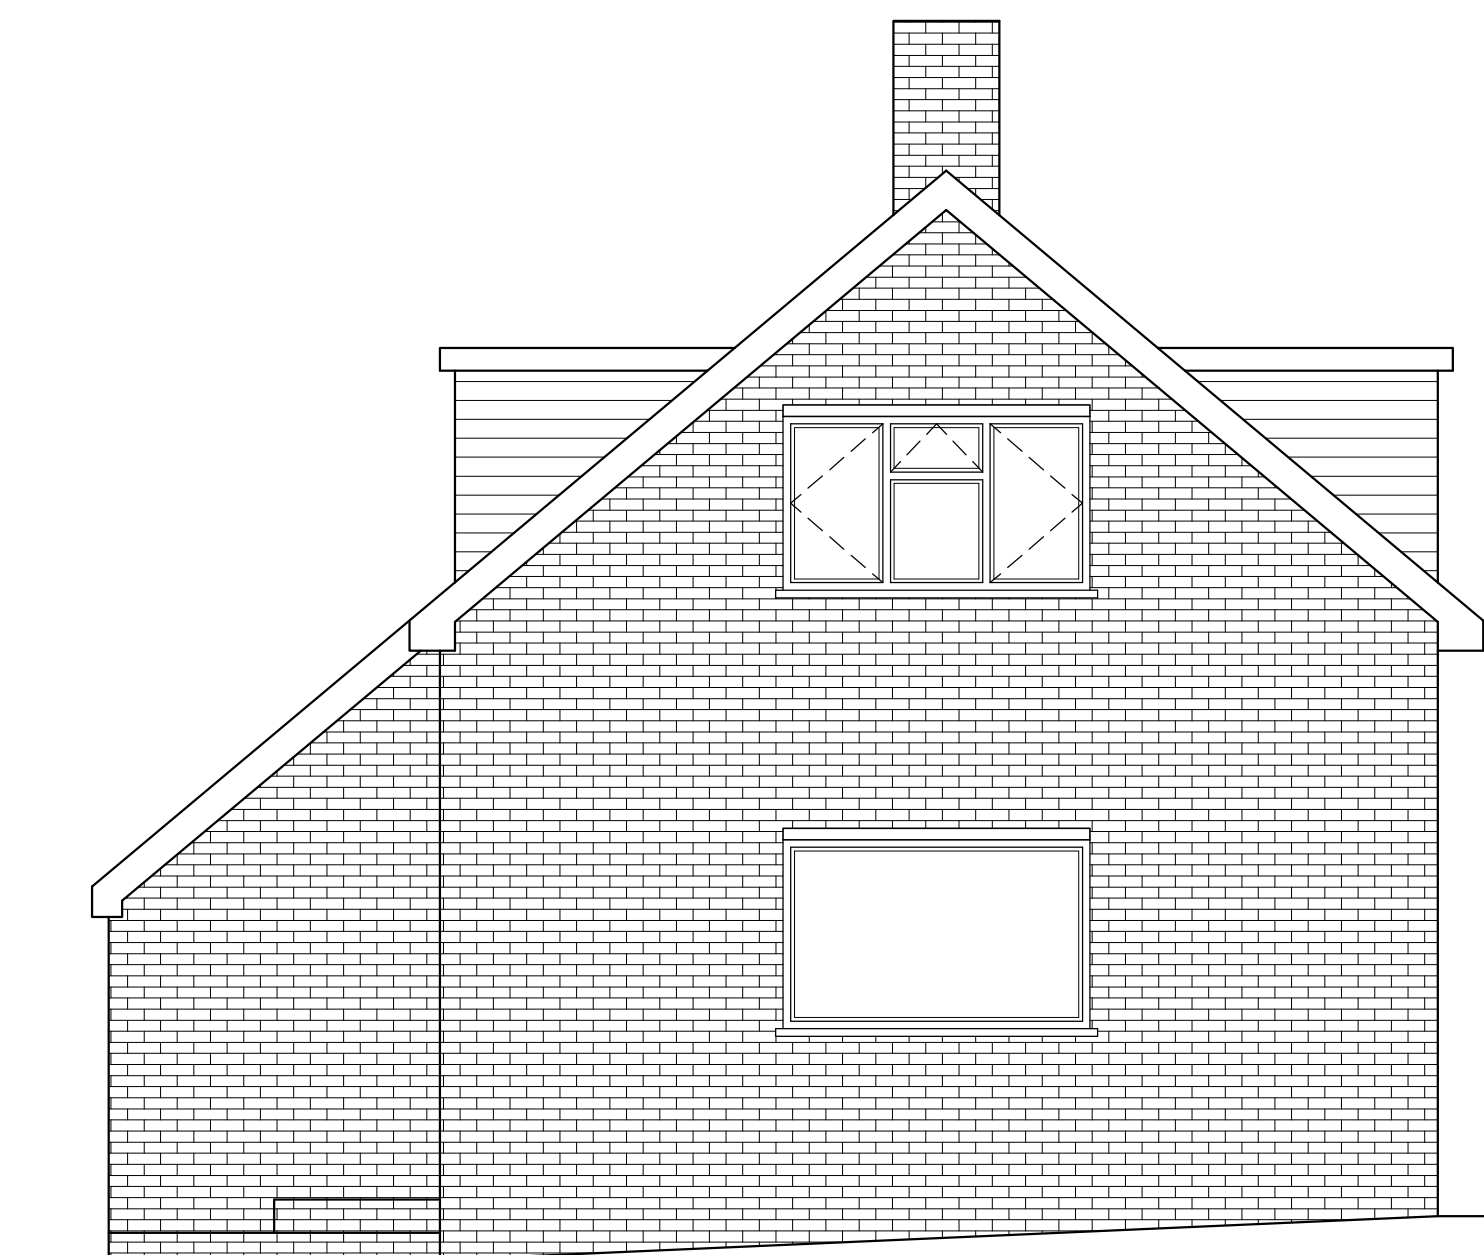


Rev	Date	By	Chkd	Revisions
-----	------	----	------	-----------

Client
MR & MRS SATNAM SINGH CHAHAL

Job Title	DEMOLITION OF OUTBUILDING, PART GARAGE CONVERSION, TWO STOREY REAR EXTENSION, SINGLE STOREY FRONT EXTENSION & INTERNAL ALTERATIONS AT 21 CHESHUNT CLOSE MEOPHAM GRAVESEND KENT DA13 0HU
-----------	---

**ARCHITECTURAL
CONSULTANTS**

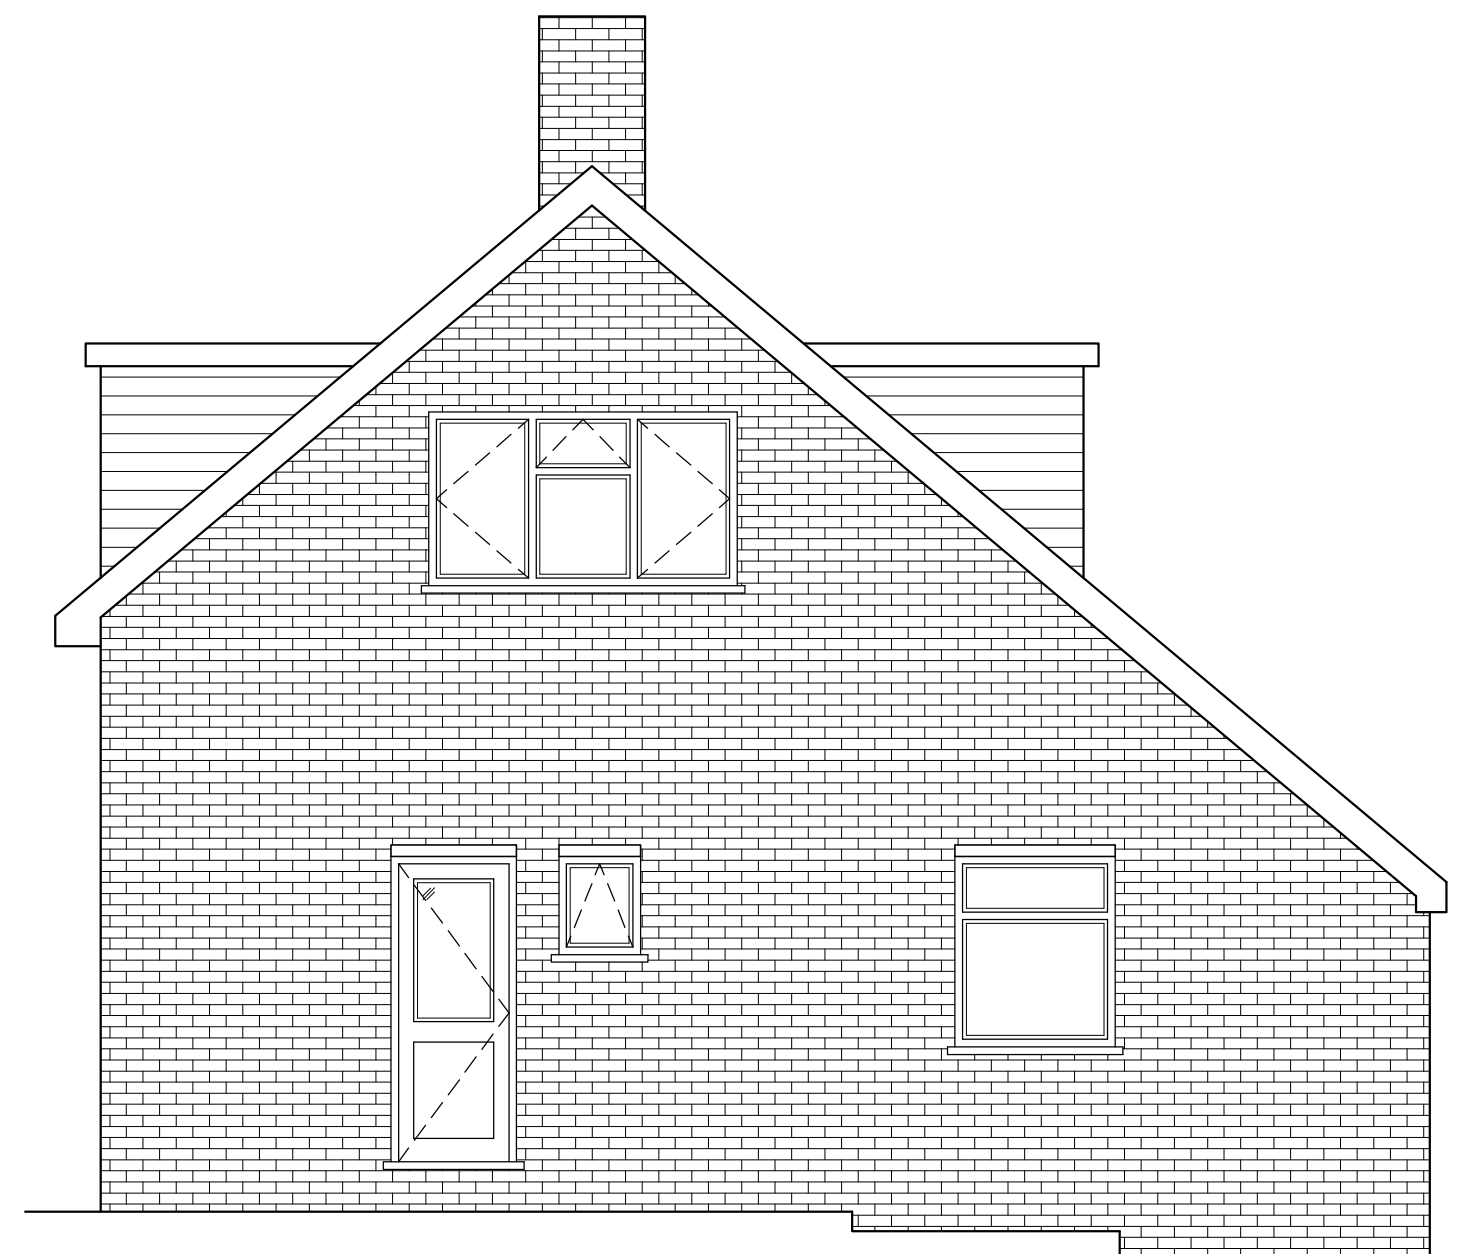

**ANDERSON
NORTH
LIMITED**

ANDERSON NORTH LIMITED

Glen Lodge
Priory Close, East Farleigh
Kent ME15 0EY
Tel: 01732 522 455
Mob: 07957 627 440

Scale	Date
AS SHOWN @ A1	17/04/23

Drawing Title

EXISTING ELEVATIONS

Drawing No. 21-CHESHUNT-CLOSE-02	Rev. A