




Proposed Front Elevation -1:50 WEST

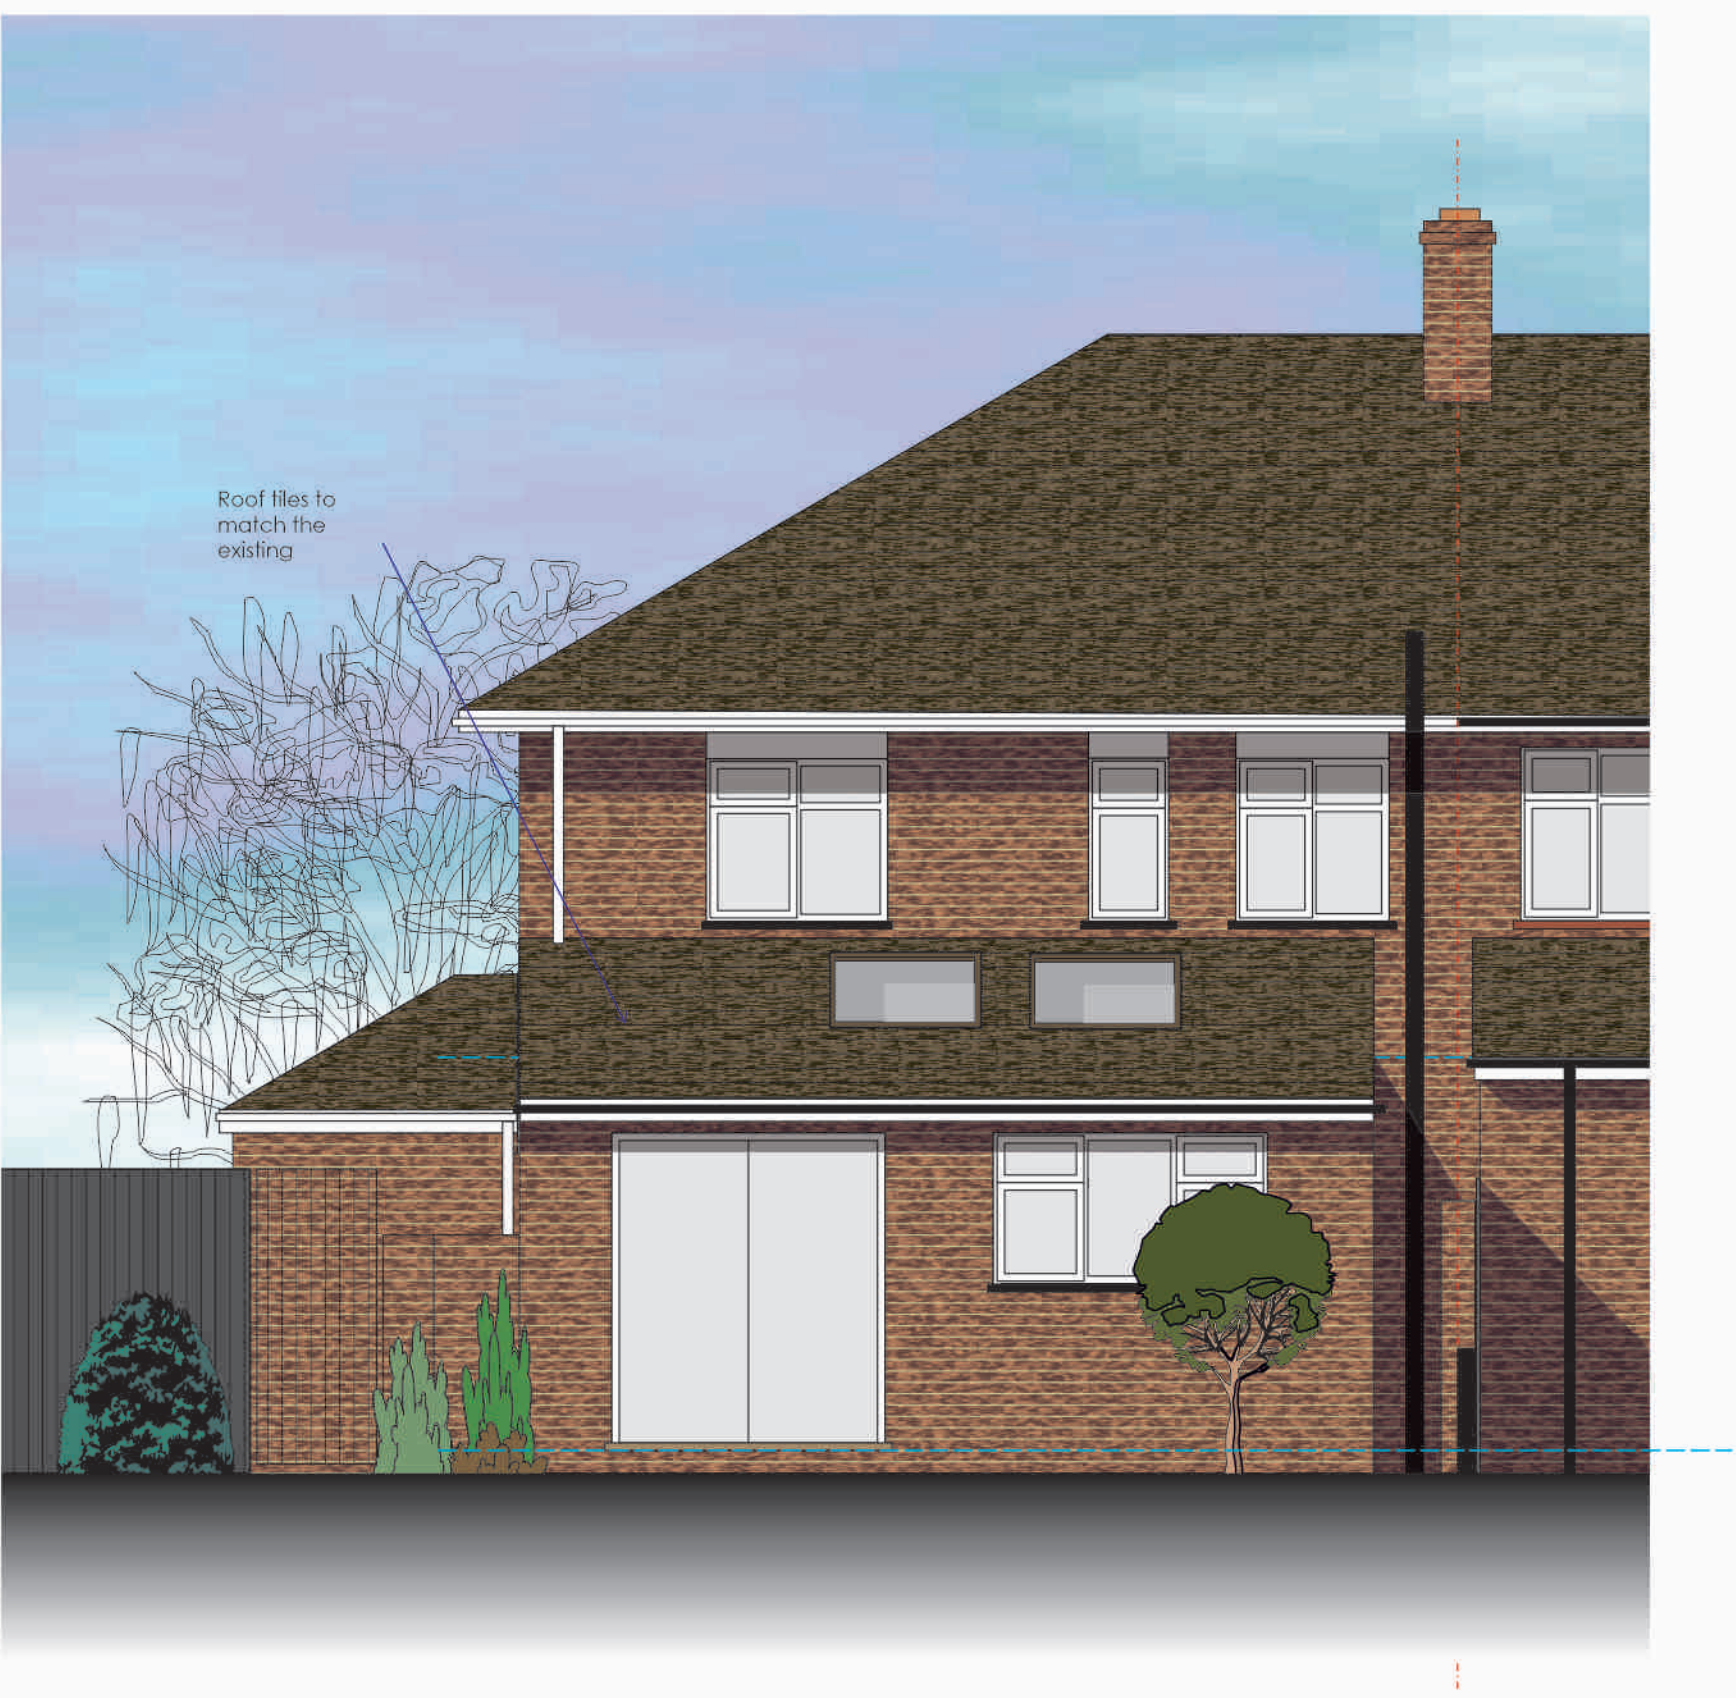

Proposed Rear Elevation -1:50 EAST



Proposed Side Elevation -1:50 SOUTH

Facing brickwork
to match the existing

