

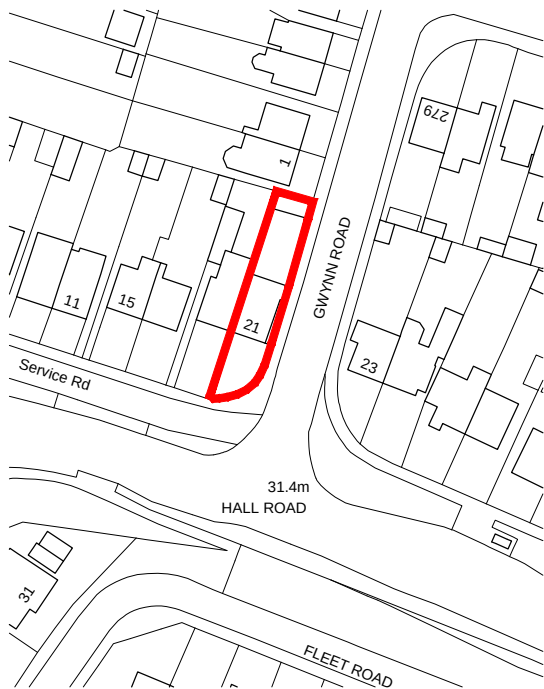


This Drg may have been reduced

SCALE BARS NOTES: Do note scale this drawing

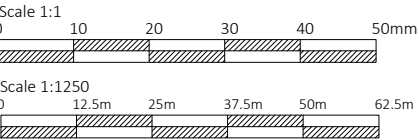

Ordnance Survey, (c) Crown Copyright 2023.
All rights reserved. Licence number 100022432

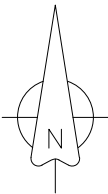

Client / Location Mr & Mrs Kemp 21 Hall Road Northfleet Kent DA11 8AW	Job Title 21 Hall Road	Scale 1:1250 @ A4		Date March / 2023		J M D Property Services 28 Sirdar Strand Riverview Park Gravesend Kent. DA12 4LP t : 01474 740299 e: info@jmd.cu.uk
		Designed by MB	Drawn by MB	Checked by Client	Approved by Client	
		Drawing No. JMD-1179-B-010		Revision P1		
	Drawing Title Location Plan		Status Planning Issue			
			File Ref: JMD-XXXX-E-01Drawings-02			