


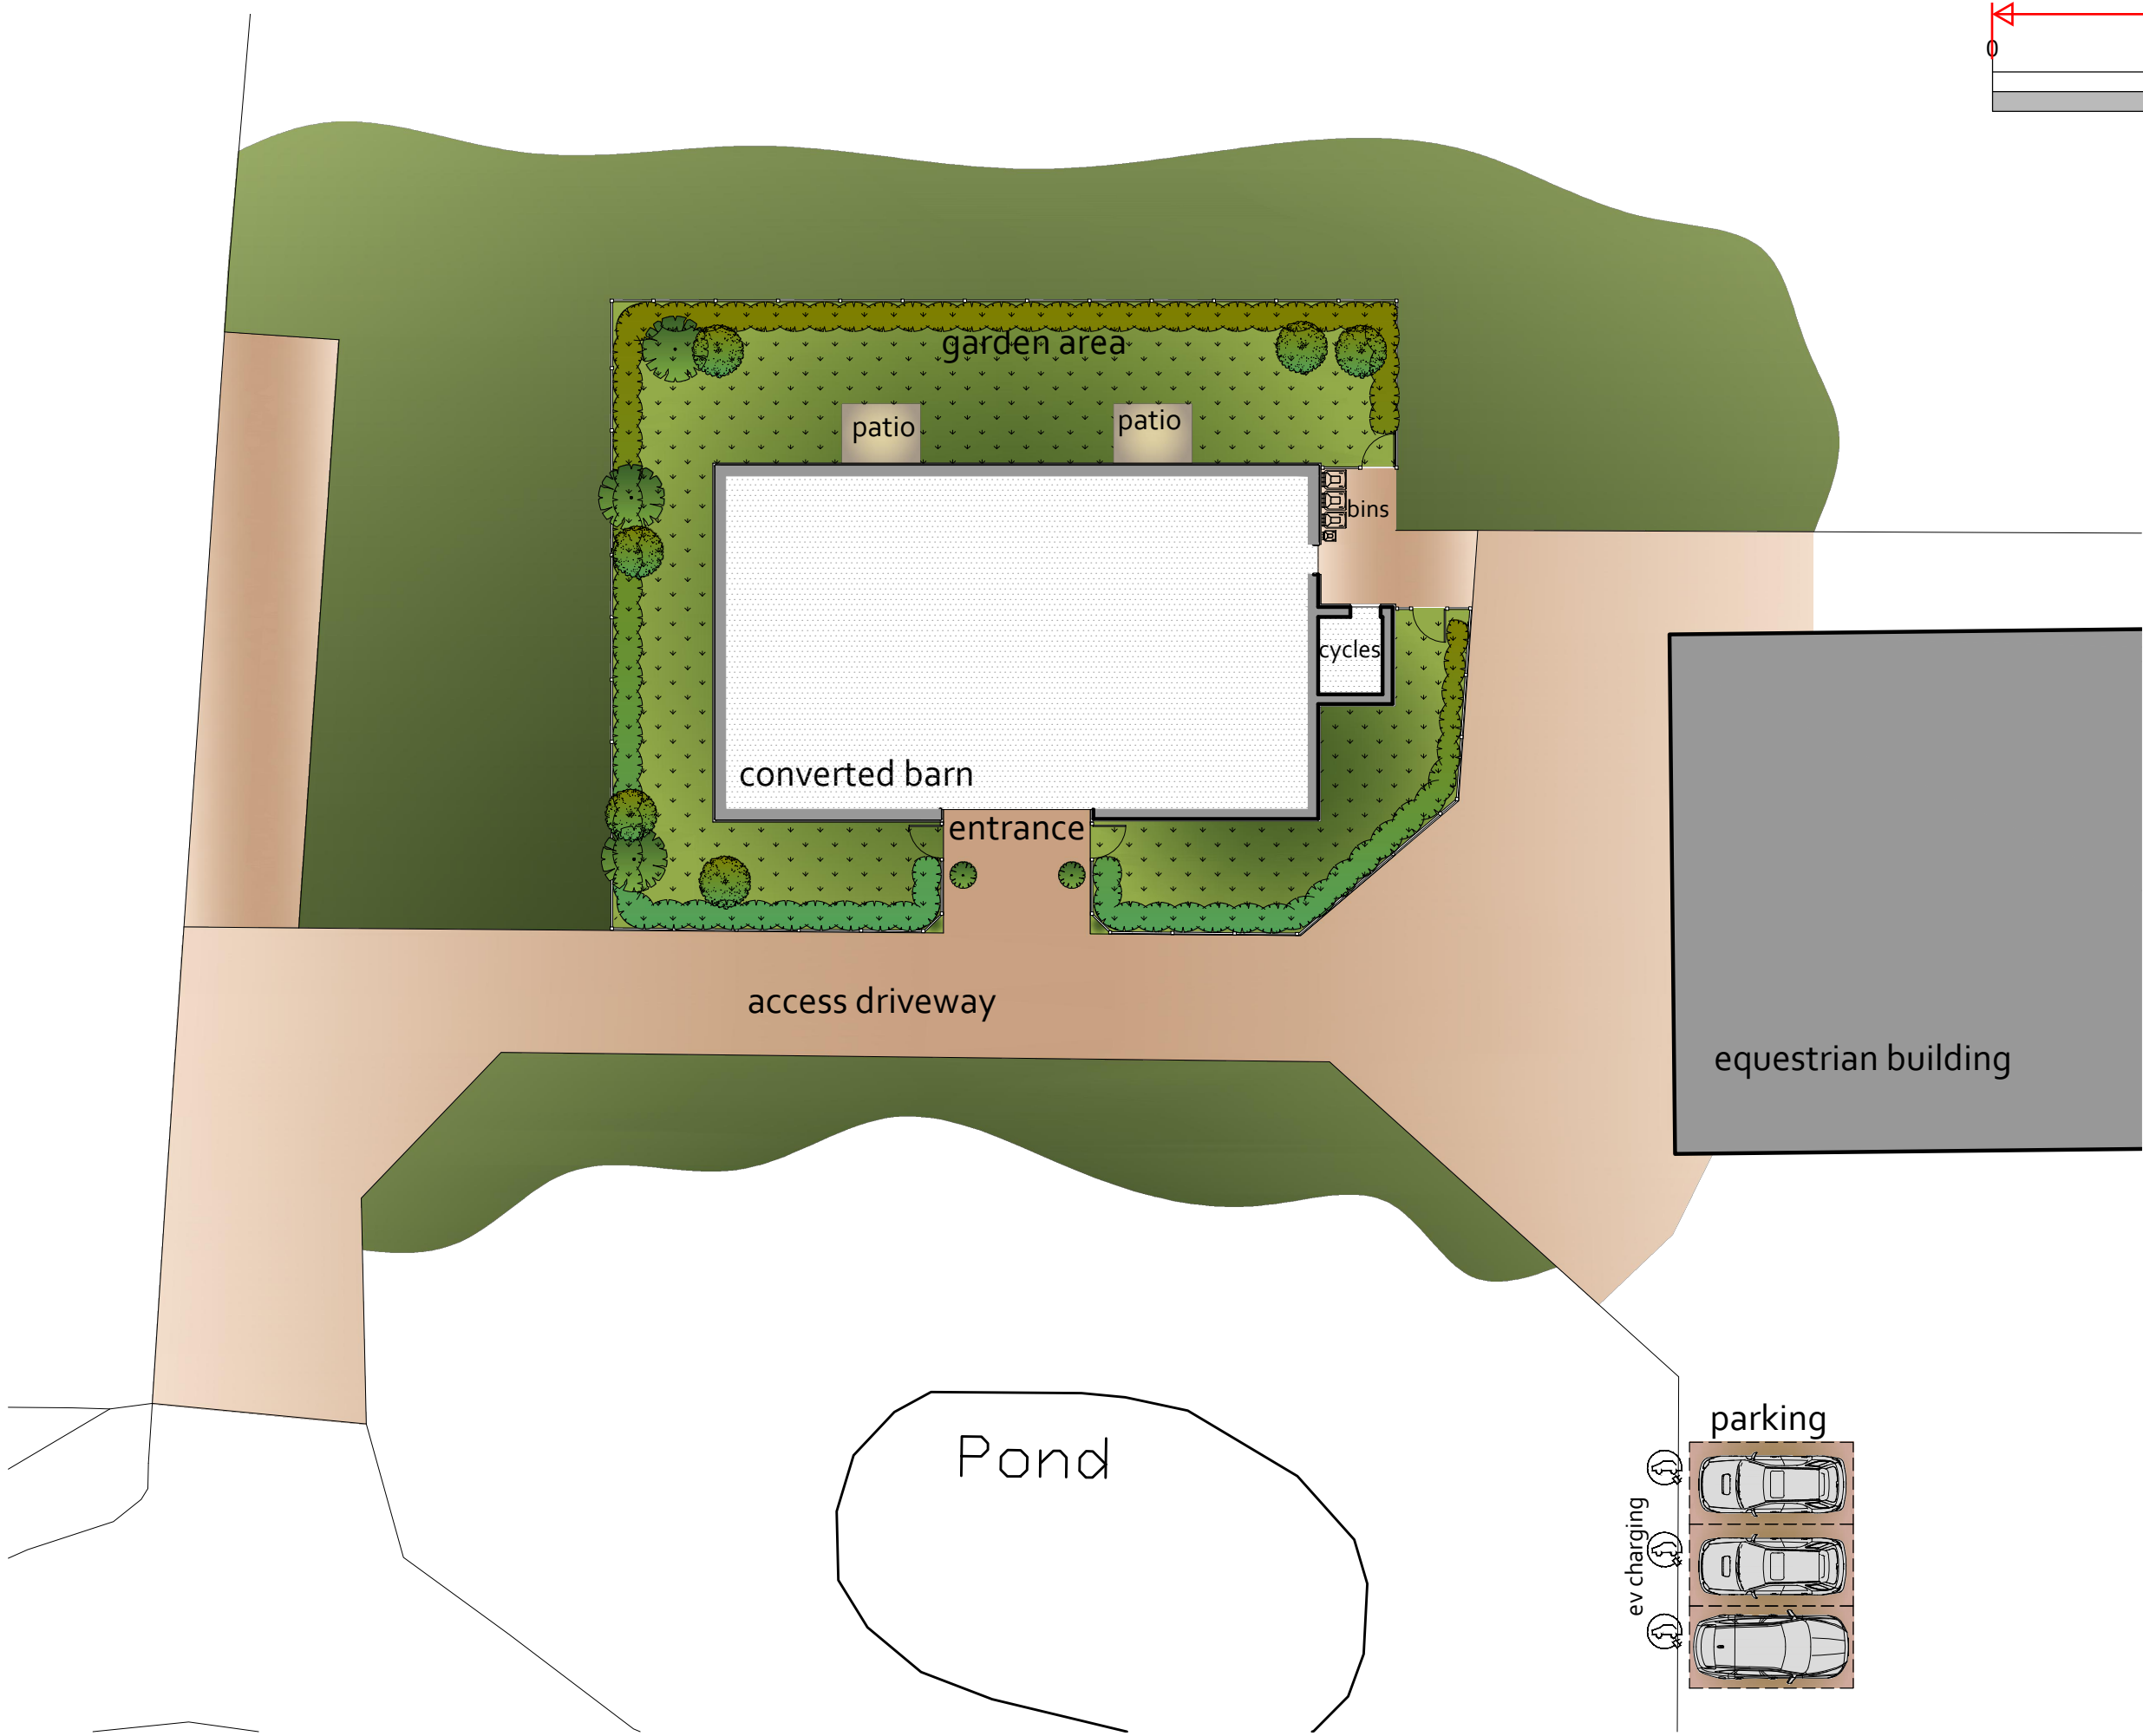


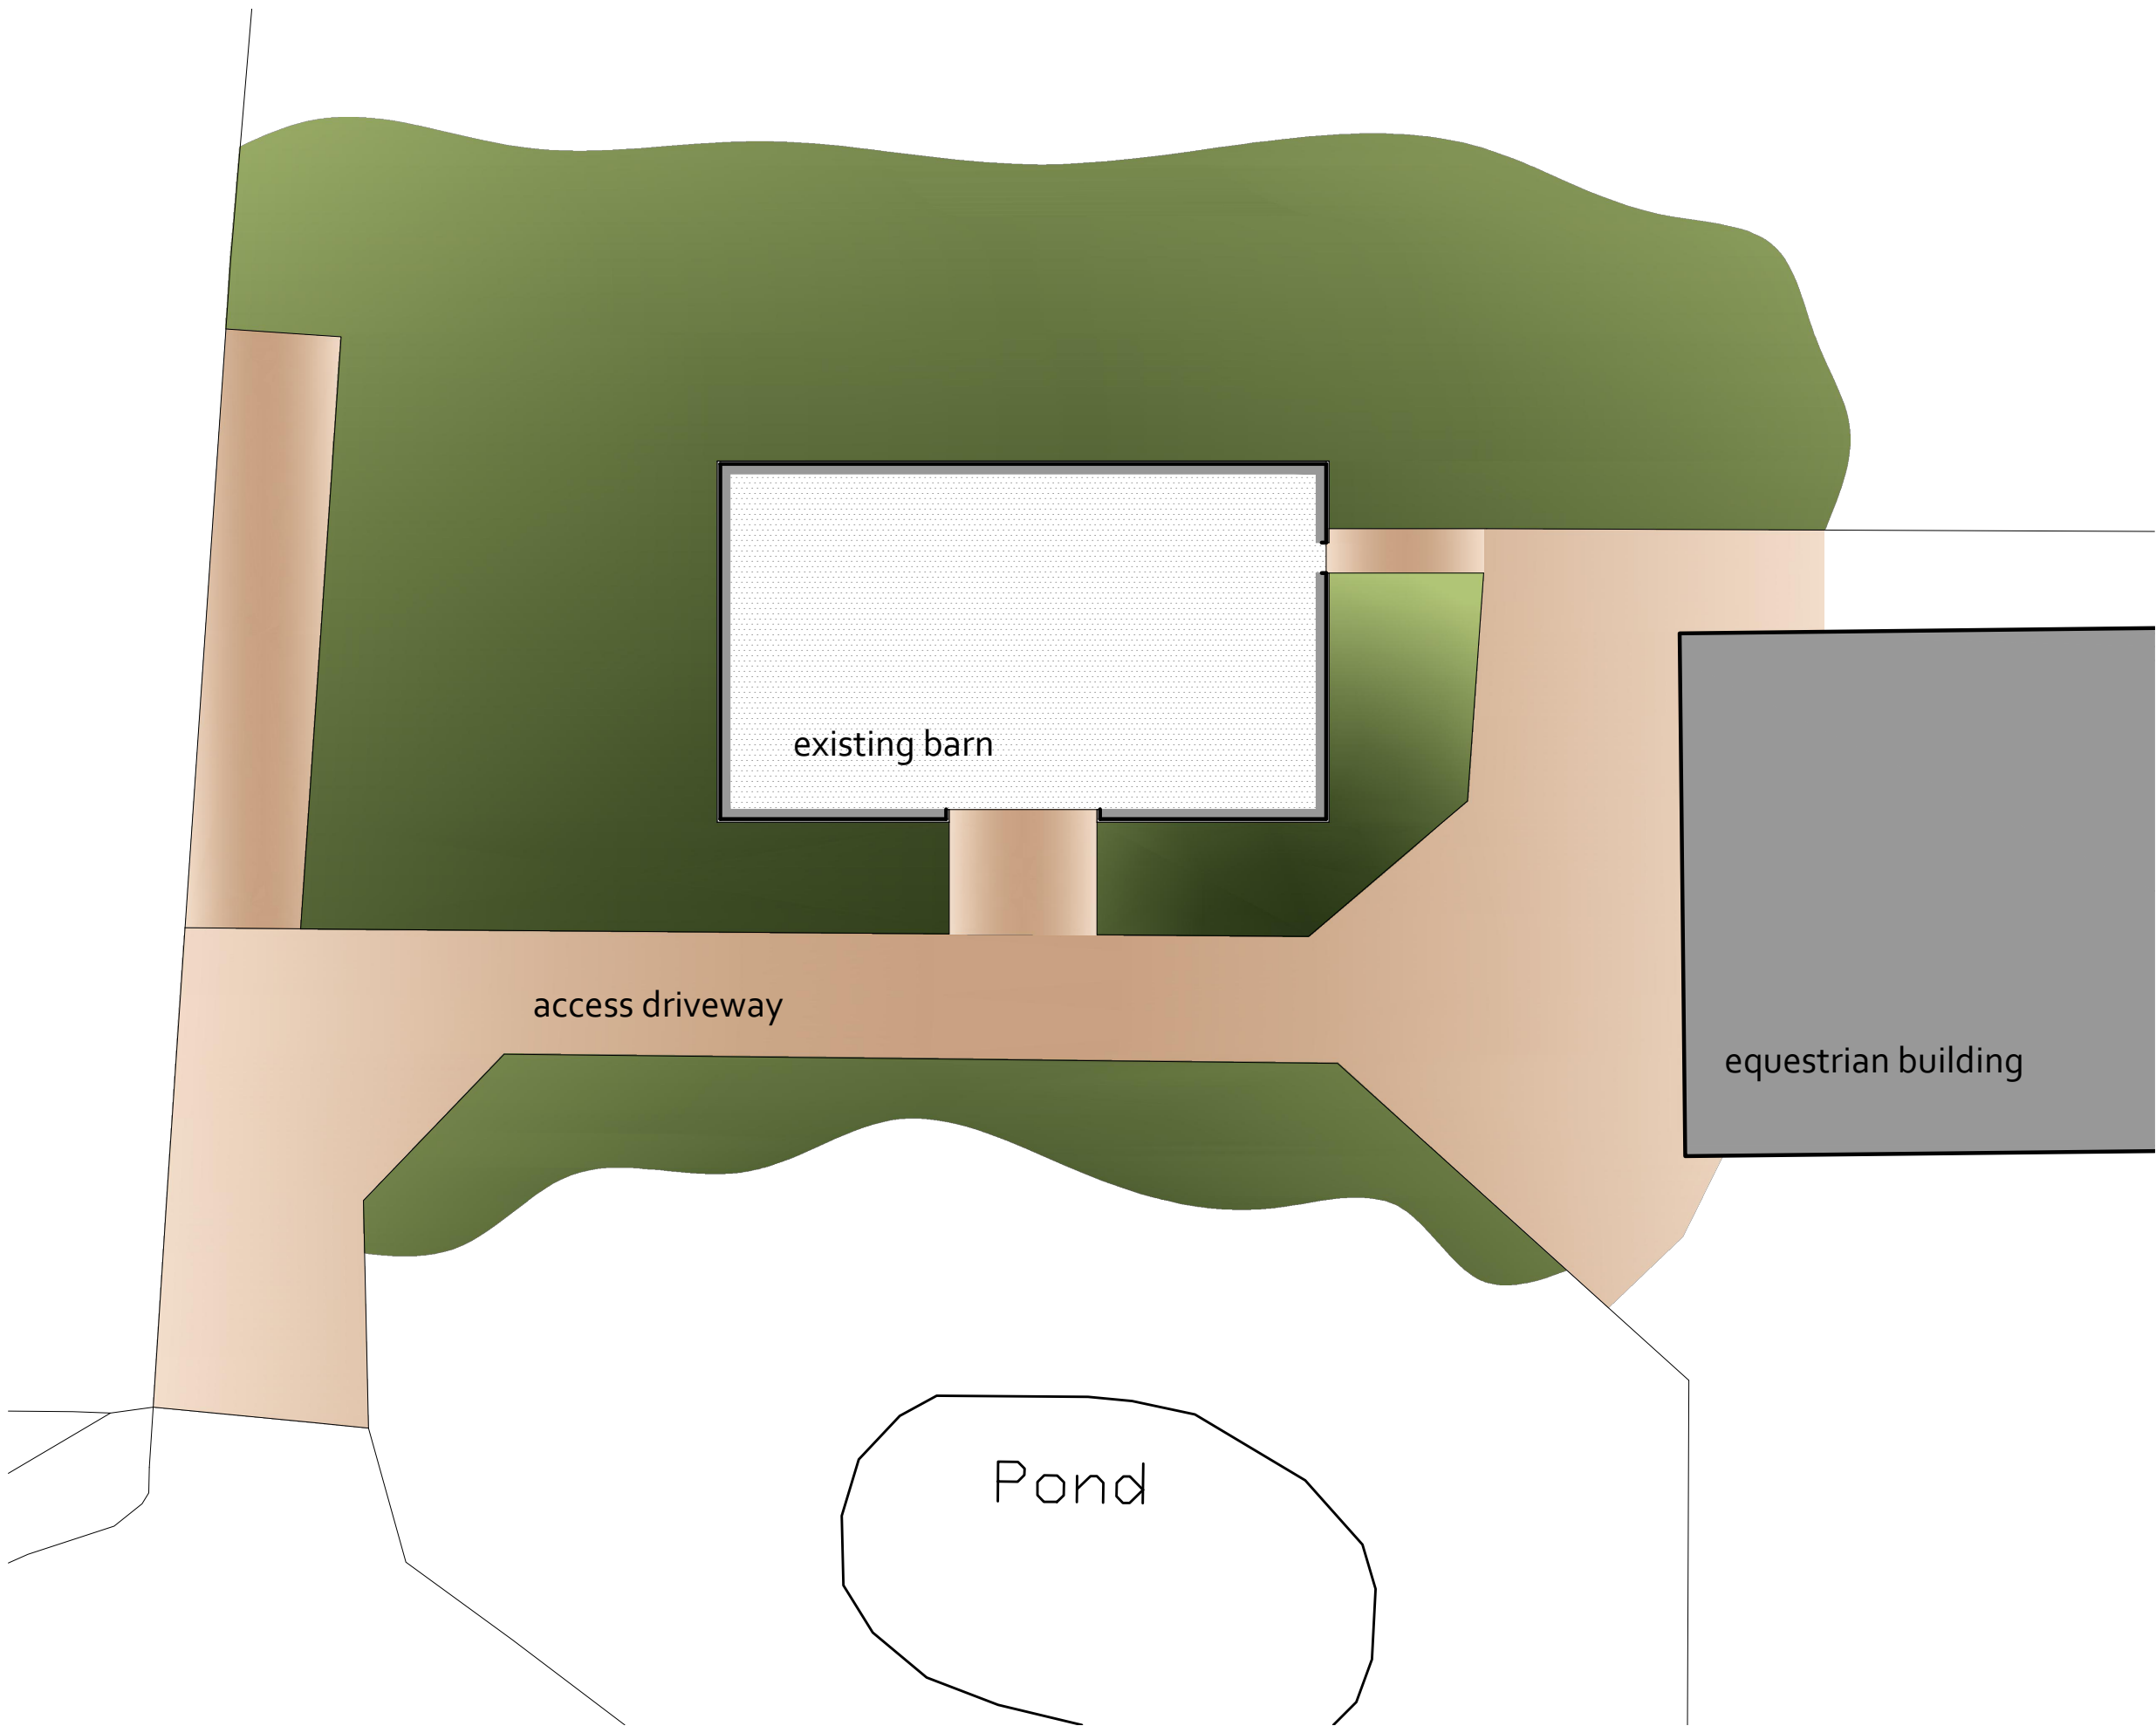


PROPOSED BLOCK PLAN

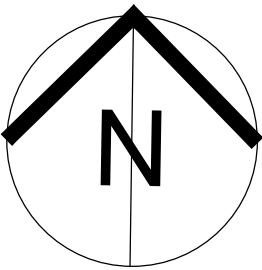

EXISTING BLOCK PLAN

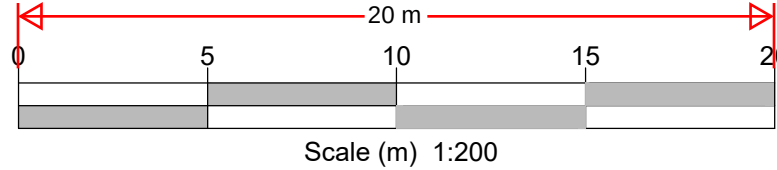

Although PDF files provide accurate printouts of what is on screen, small discrepancies can occur which may affect the sizes of scale drawings; check the size against the scale below and contact D+GP if you require a paper original

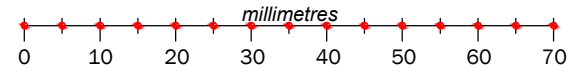

Figured dimensions are to be taken in preference to scaled dimensions, no work is to be put in hand until site dimensions have been checked and any discrepancies reported to the Architects.
The copyright of this drawing and design remains with The Duncan+Graham Partnership.

Revisions
A Feb 25 revisions to development area

Job title
Conversion
of
Coachfields
Northfleet Green Road

for
Mrs R Arnold

Drawing title
BLOCK PLAN

existing and proposed
block plans

the
duncan+graham
partnership



Scale
1 : 200
Date
Jan 2025
Drawn
pg
Job no
25.001
Dwg no
05
Rev
A

8 Cecil Square Margate Kent CT9 1BD
tel
01843 223488
email
margate@duncan-graham.co.uk
web
www.duncan-graham.co.uk

Original drawing size: A0 ☐ A1 ☐ A2 ☒ A3 ☐ A4 ☐ Other ☐