



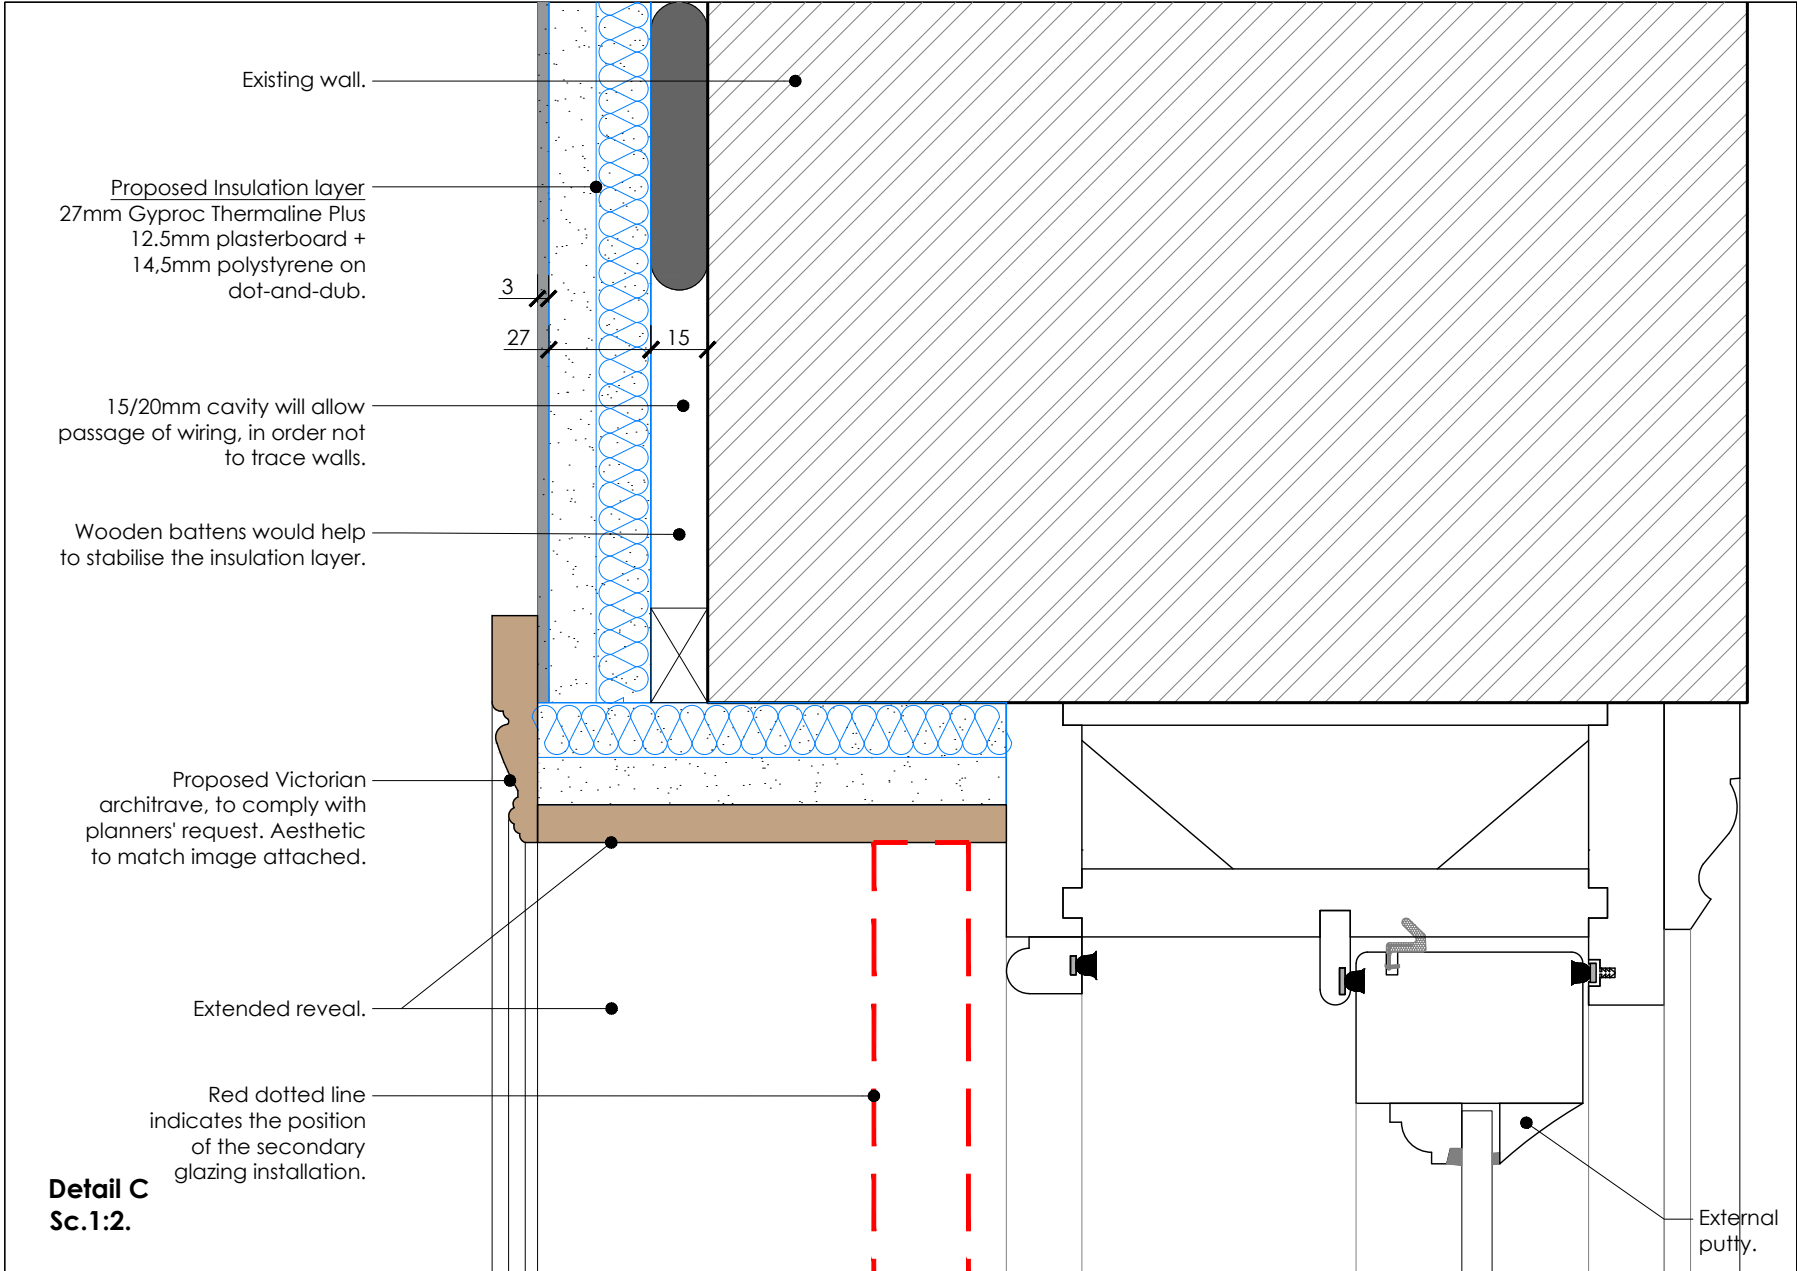

Detail C
Sc.1:2.

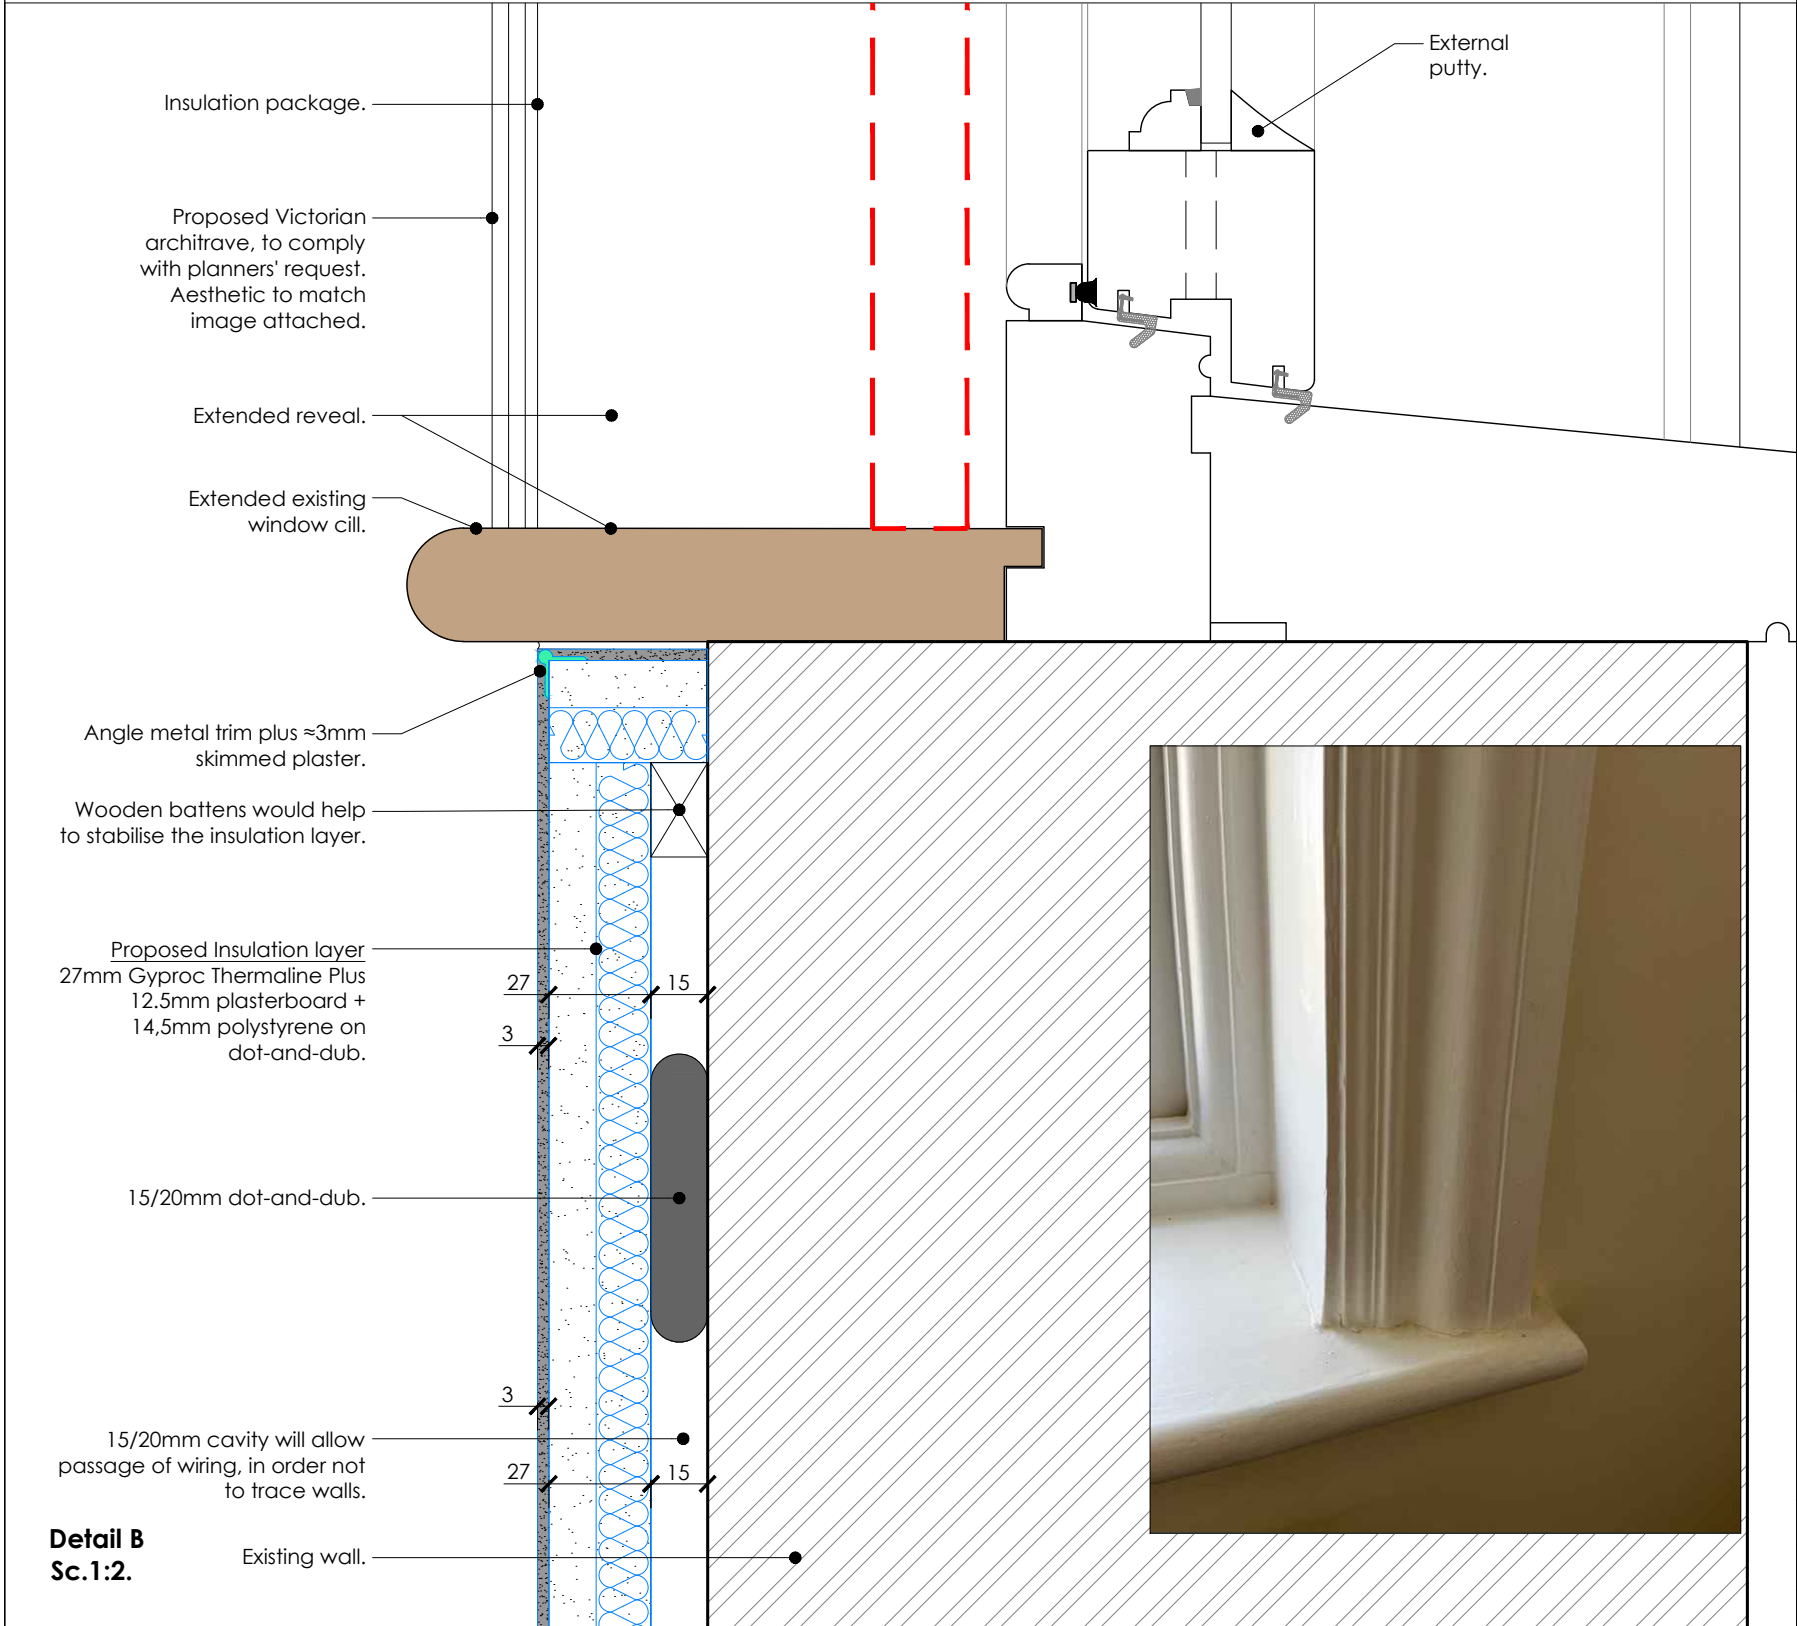

Detail B
Sc.1:2.

- NOTES:
1. All dimensions and levels are to be checked on site by the main contractor before work commences.
 2. The Architect is to be informed immediately of any discrepancies.
 3. Do not scale this drawing, use written dimensions only.
 4. All dimensions are in millimeters unless otherwise stated.
 5. If in doubt ask.

Secondary Glazing reveal fixed to bedroom 2, 4 and reception.

The secondary glazing model chosen (Artic Glaze Slimline Hinged unit) is specially designed for listed properties is designed to retain the character and charm of period properties whilst having a positive impact on both thermal and acoustic insulation.

The procedure only requires to install a bespoke made timber frame within the recess of the windows for which this system is required.

The secondary glazing frame is to be fitted directly to the timber frame. A metal profile is to be fitted to cover the timber frame.

This system is to be applied onto the windows as shown on proposed set of drawings.

All drawings, details and specification from manufacturer are attached.

All works completely reversible.

Revisions:

10/07/2025 - Rev.1

-Window's reveals adjusted by extending the window cill and reveal board with an Victorian architrave.
-Proposed new Victorian skirting board , as per planners' suggestion.

23/07/2025 - Rev.2

-Windows architraves' setting amended as per planners' request.
Architrave to be added also to Bedroom 2, 4 and Reception room.

01/08/2025 - Rev.3

-Windows details amended to reflect existing section.
-Secondary glazing details and notes for reference.

Notes:
All operation are completely and easily reversible.

The Thermaline Plus insulation is not proposed in the kitchen, therefore the package to run the electric cabling is proposed to be provided with plasterboard.

14MP
14 Milton Place
Gravesend
DA12 2BT
Kent

Interior refurbishment
Listed Building Consent 20250269

Details showing how the insulation boards will be installed in relation to the skirting boards and architraves.
Sash windows with architrave:
-Bedroom 1, 2, 3, 4
-Kitchen
-Reception room

14MP10/PR **Rev.3**

Status: Discharge of planning conditions

25-06-2025 1:2@A3

GMA
Giovanni Mastromartino Architect

Innovation Centre Medway
Maidstone Road
Rochester ME5 9FD
M: +44(0)77 48231428
gmarchitect20@gmail.com

Scale 1:2 @ A3

