


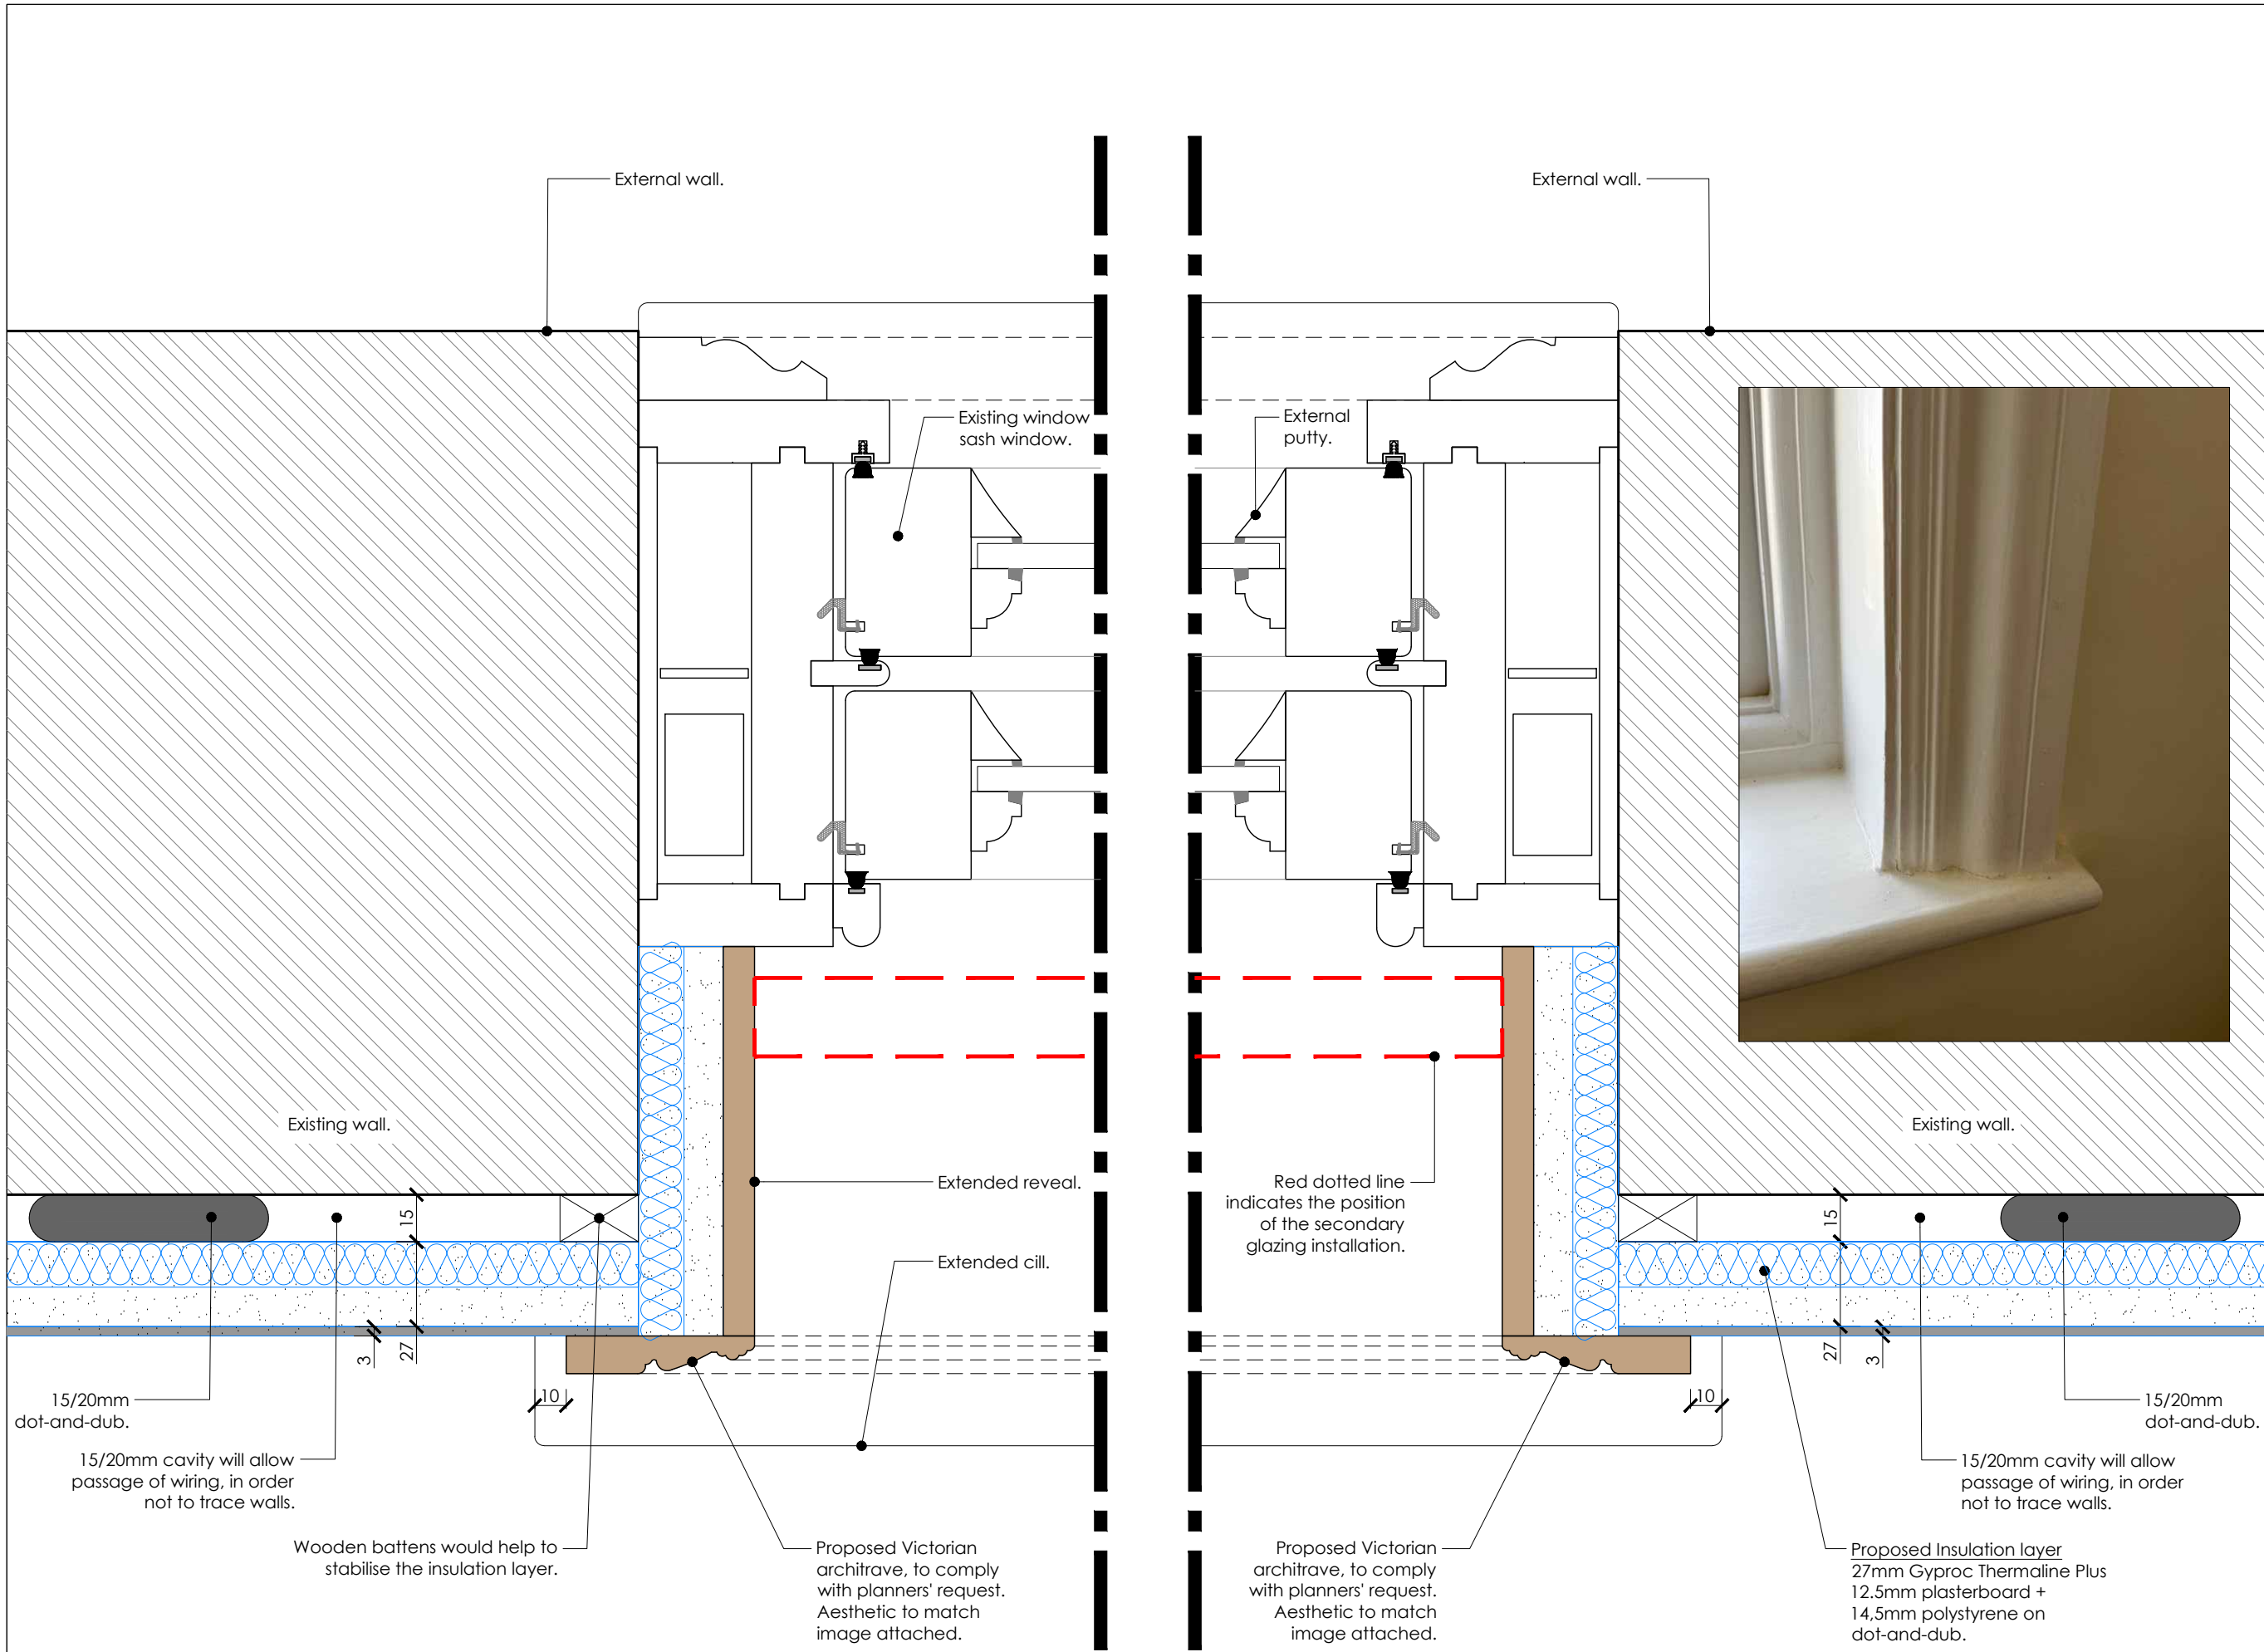

Detail D
Sc.1:2.

- NOTES:
1. All dimensions and levels are to be checked on site by the main contractor before work commences.
 2. The Architect is to be informed immediately of any discrepancies.
 3. Do not scale this drawing, use written dimensions only.
 4. All dimensions are in millimeters unless otherwise stated.
 5. If in doubt ask.

Revisions:

10/07/2025 - Rev.1

- Window's reveals adjusted by extending the window cill and reveal board with an Victorian architrave.
- Proposed new Victorian skirting board , as per planners' suggestion.

23/07/2025 - Rev.2

- Windows architraves' setting amended as per planners' request.
- Architrave to be added also to Bedroom 2, 4 and Reception room.

01/08/2025 - Rev.3

- Windows details amended to reflect existing section.
- Secondary glazing details and notes for reference.

Notes:

All operation are completely and easily reversible.

The Thermaline Plus insulation is not proposed in the kitchen, therefore the package to run the electric cabling is proposed to be provided with plasterboard.

14MP
14 Milton Place
Gravesend
DA12 2BT
Kent

Interior refurbishment
Listed Building Consent 20250269

Details showing how the insulation boards will be installed in relation to the skirting boards and architraves.
Sash windows with architrave:
-Bedroom 1, 2, 3, 4
-Kitchen
-Reception room

14MP11/PR

Rev.3

Status: Discharge of planning conditions

25-06-2025

1:2@A3

GMA
Giovanni Mastromartino Architect

Innovation Centre Medway
Maidstone Road
Rochester ME5 9FD
M: +44(0)77 48231428
gmarchitect20@gmail.com