


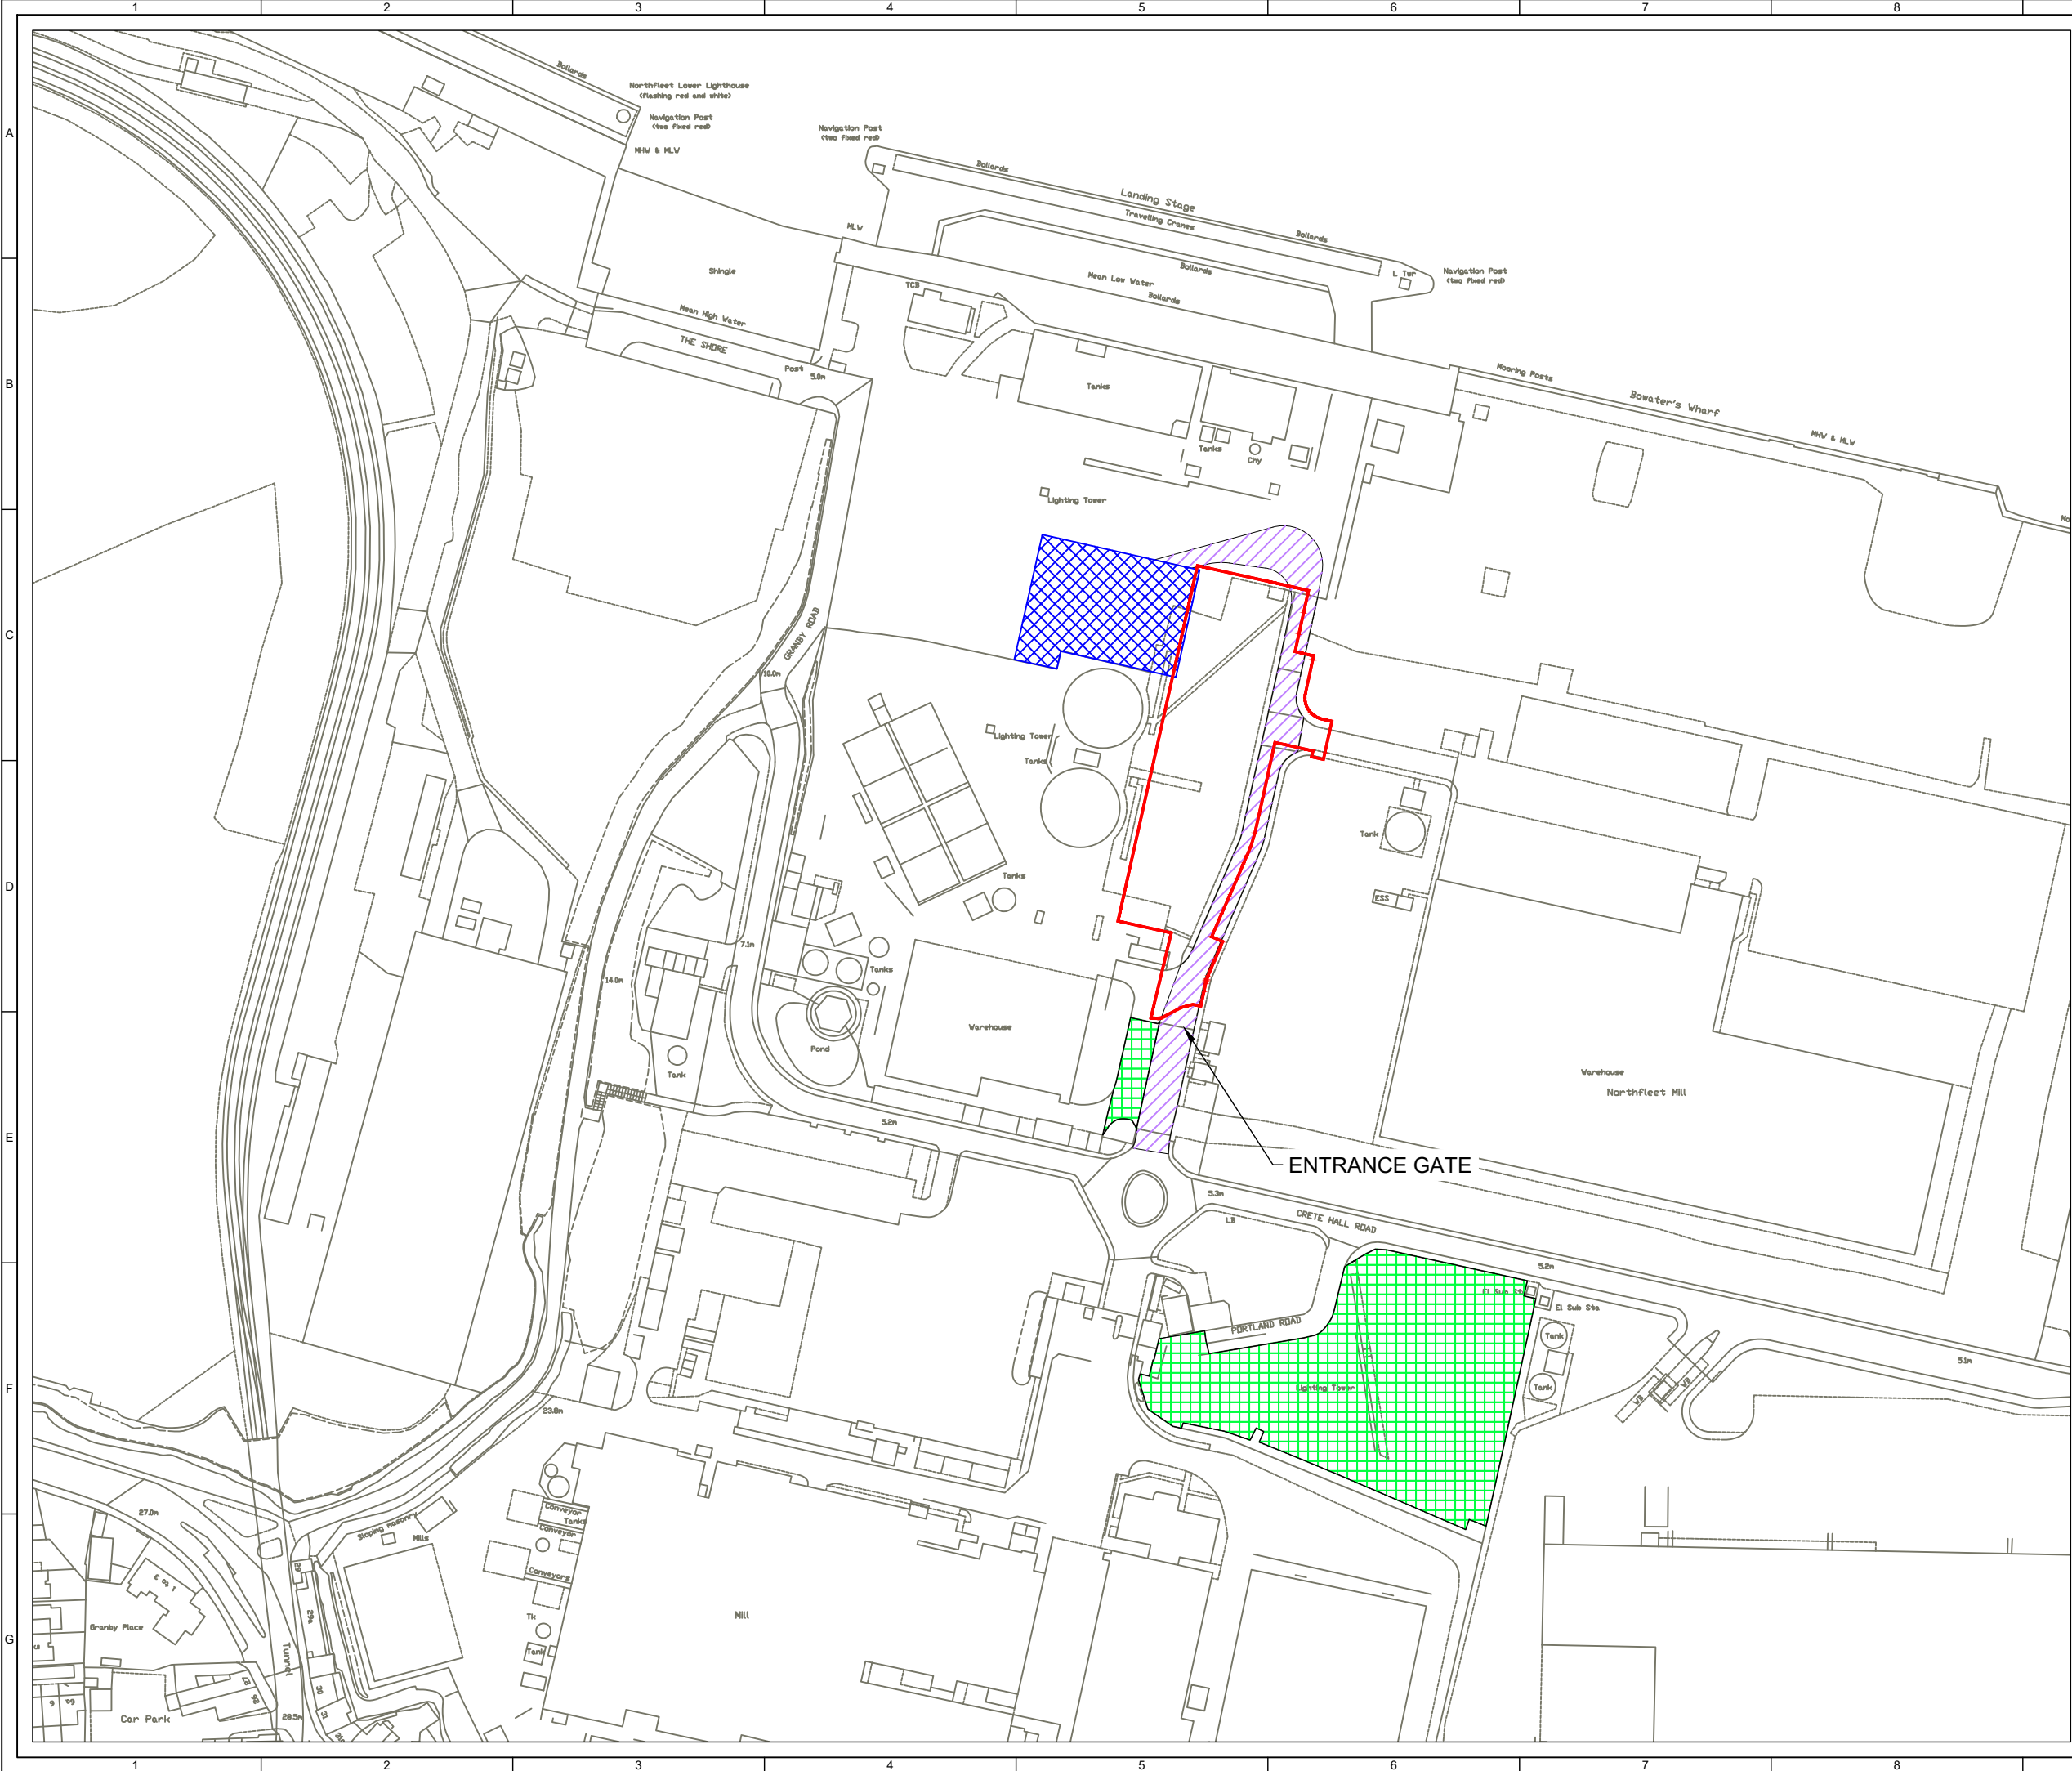

© CROWN COPYRIGHT, ALL RIGHTS RESERVED.
2025 LICENCE NUMBER 0100031673.

KEY:

- DEVELOPMENT BOUNDARY
(BOUNDARY INDICATED BY
OUTSIDE EDGE OF THE LINE)
- CONSTRUCTION ACCESS ROUTE
- CONSTRUCTION PARKING AREAS
- CONSTRUCTION FACILITIES

0 20 40 60 80 100m

SCALE 1:2000

ENTRANCE GATE

1	BM	MK	IB	2025-02-14	FIRST ISSUE
ISSUE	DRAWN	CHKD	APPD	DATE	REVISION NOTES
PURPOSE PRELIMINARY					COORDINATES OSGB 1936
SCALE 1:2,000 @A3					DATUM N/A
LAYOUT DRAWING N/A					T-LAYOUT NO N/A
PROJECT TITLE NORTHFLEET PULP LAYDOWN AREA					
DRAWING TITLE PROPOSED ACCESS ROUTE AND CONSTRUCTION SUPPORT AREAS					
RES DRAWING NUMBER 05135-RES-ACC-DR-PE-003					REV 1
THIS DRAWING IS THE PROPERTY OF RENEWABLE ENERGY SYSTEMS LIMITED AND NO REPRODUCTION MAY BE MADE IN WHOLE OR IN PART WITHOUT PERMISSION					
					BEAUFORT COURT, EGG FARM LANE, KINGS LANGLEY, HERTS WD4 8LR, UK TEL +44 (0) 1923 299200 WWW.RES-GROUP.COM