


scale in meters (1:500)

COPYRIGHT RESERVED
~~DO NOT SCALE FROM THIS DRAWING.~~
ALL DIMENSIONS TO BE CHECKED BY CONTRACTOR ON SITE.
SUPERVISOR TO BE NOTIFIED OF ALL DISCREPANCIES PRIOR
TO WORKS COMMENCING.

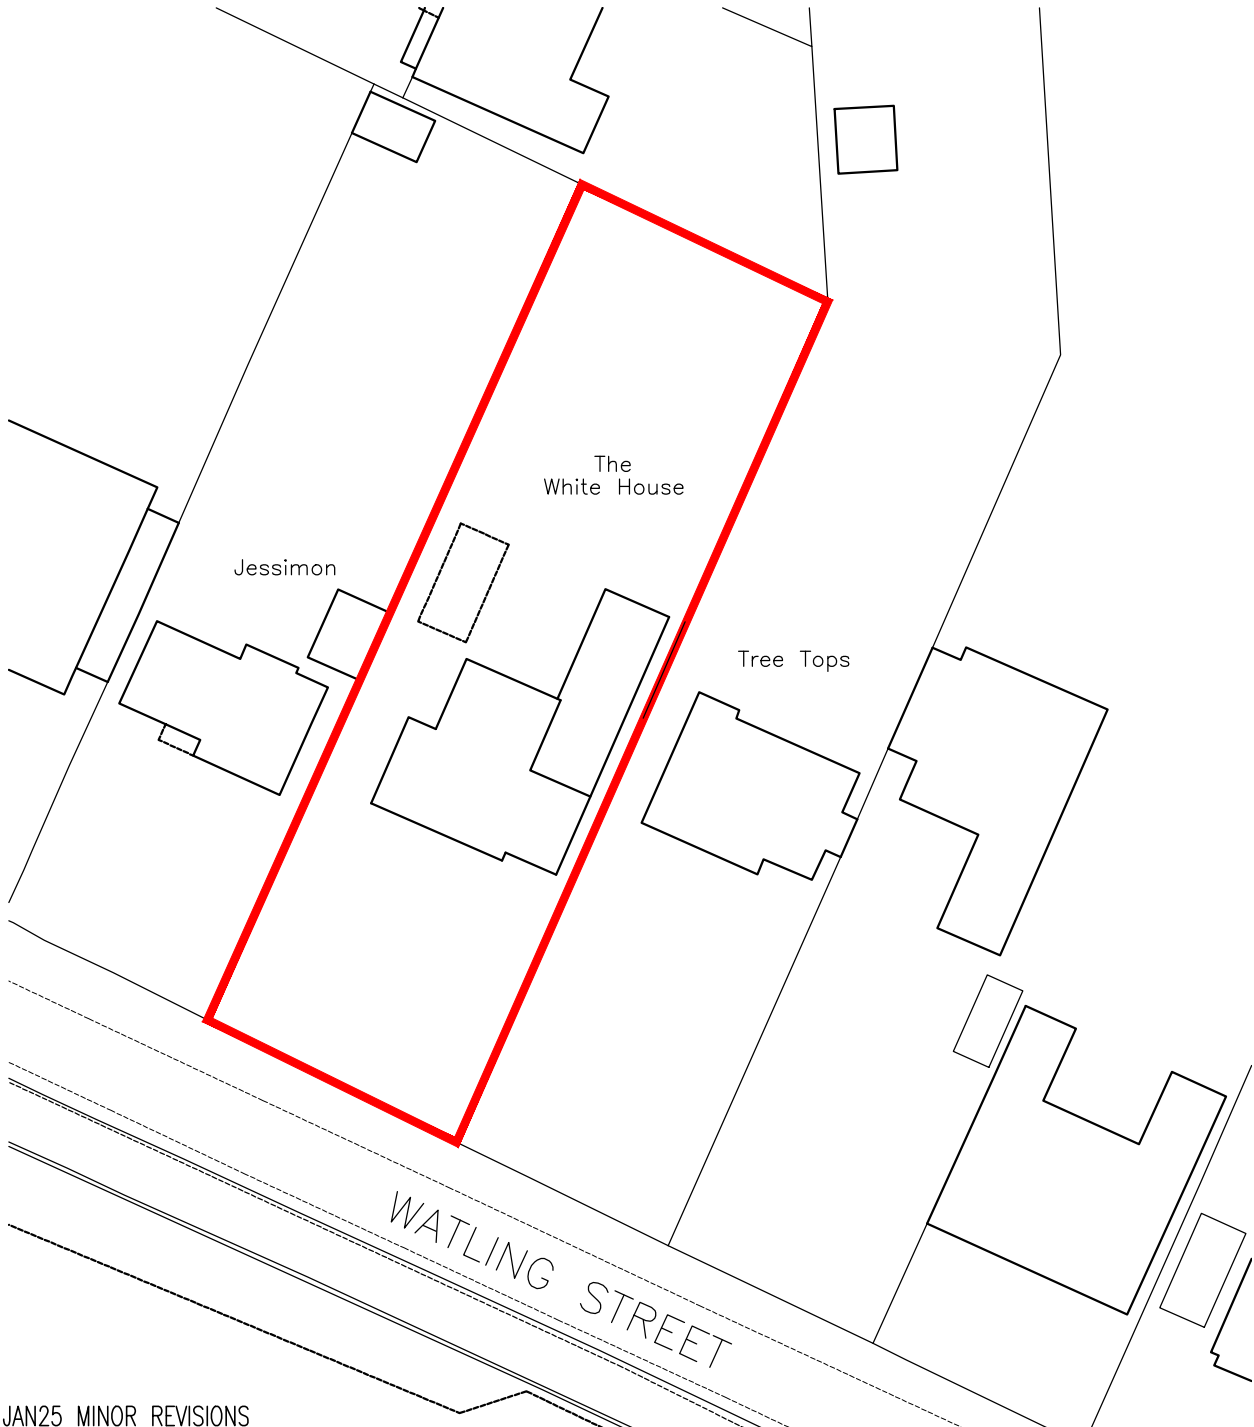

B JAN25 MINOR REVISIONS
A JULY24 MINOR REVISIONS

- J S DESIGNS - Suite 3, West Hill House, West Hill Dartford, Kent DA11 2EU Tel: 01322 286506 Fax: 01322 286504 e mail: js.designs@btconnect.com website: jsdesignsltd.co.uk	<i>Property Address :</i> The White House Watling Street DA11			<i>Drawing Title :</i> Existing Block Plan	
	<i>Client:</i> Mr A Rehal	<i>Scale :</i> 1:500	<i>Date :</i> Apr20	<i>By :</i> JPS	<i>Drawing Number :</i> 18102-L2 <i>Amendment :</i> B