



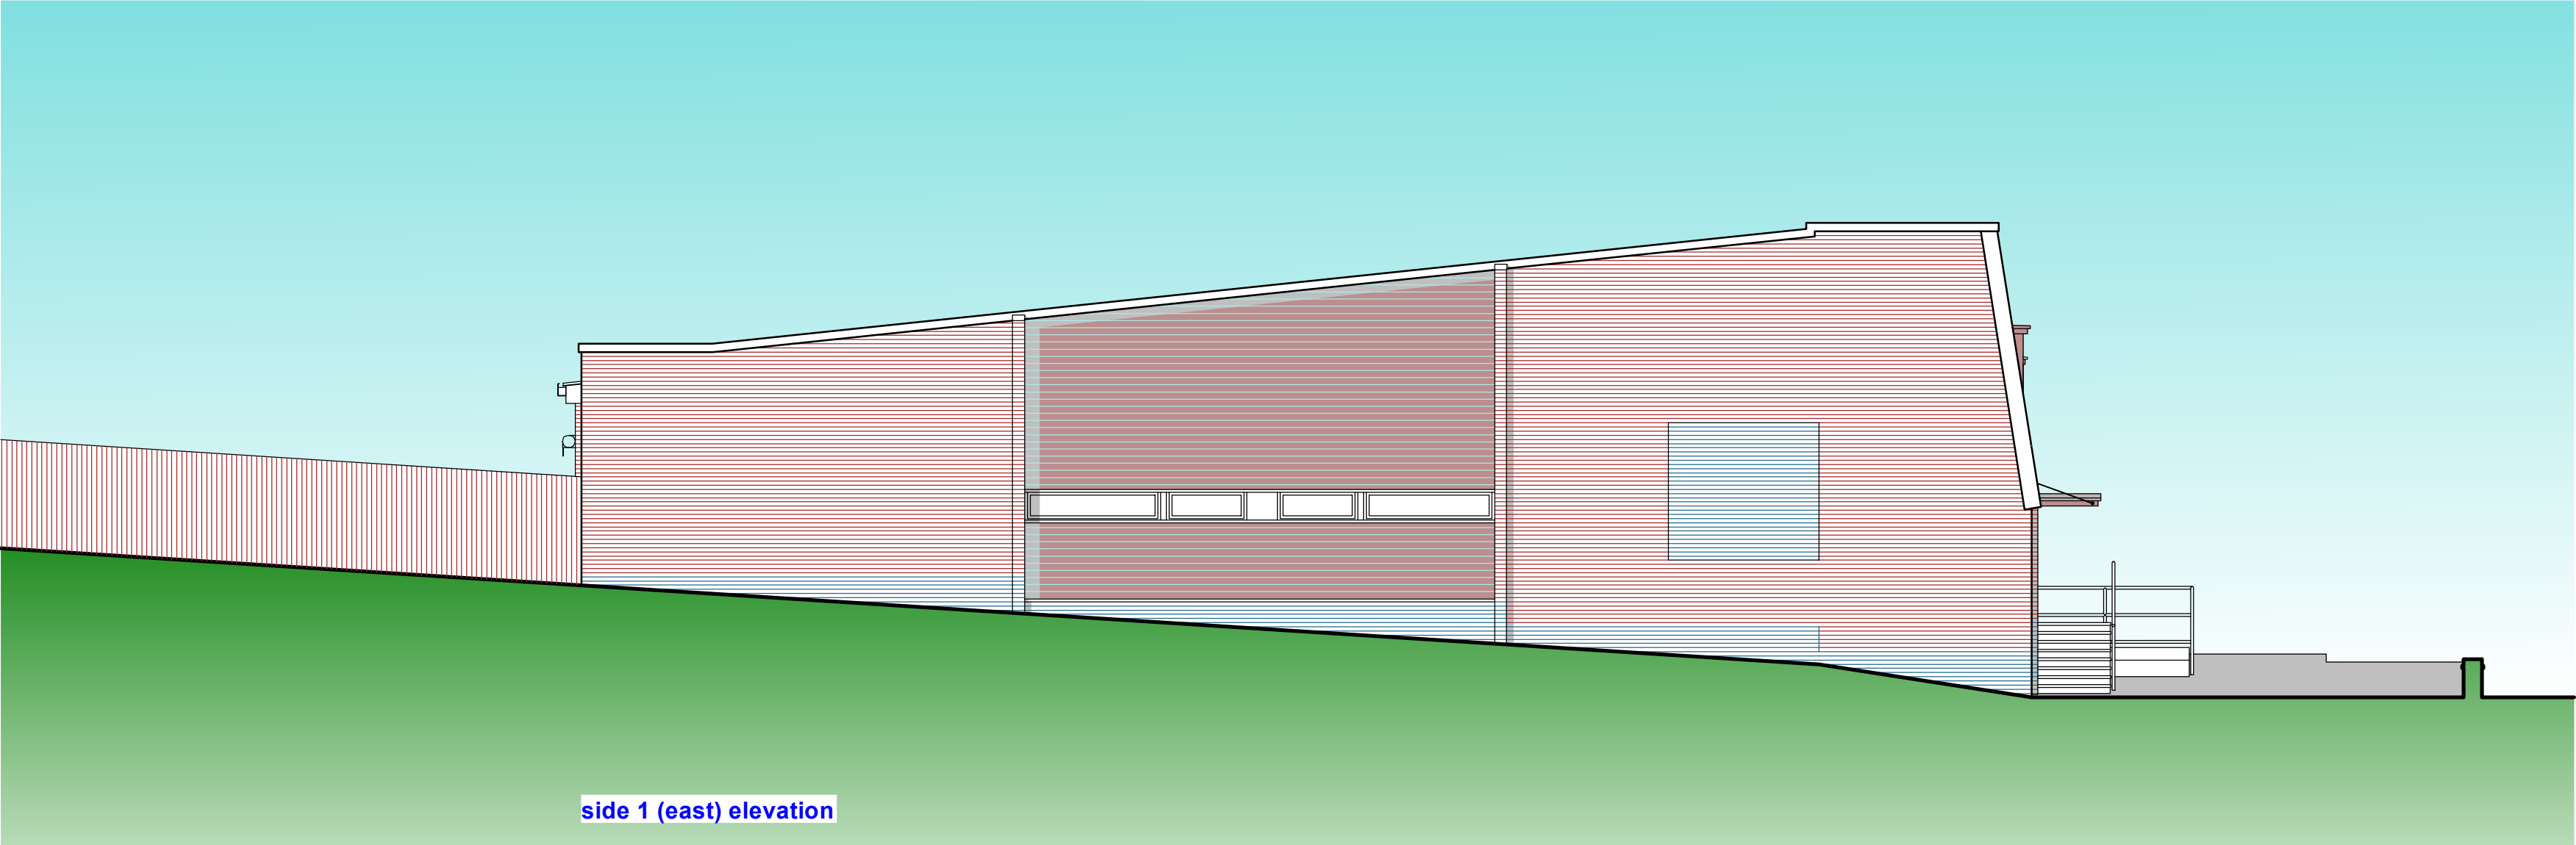

side 1 (east) elevation

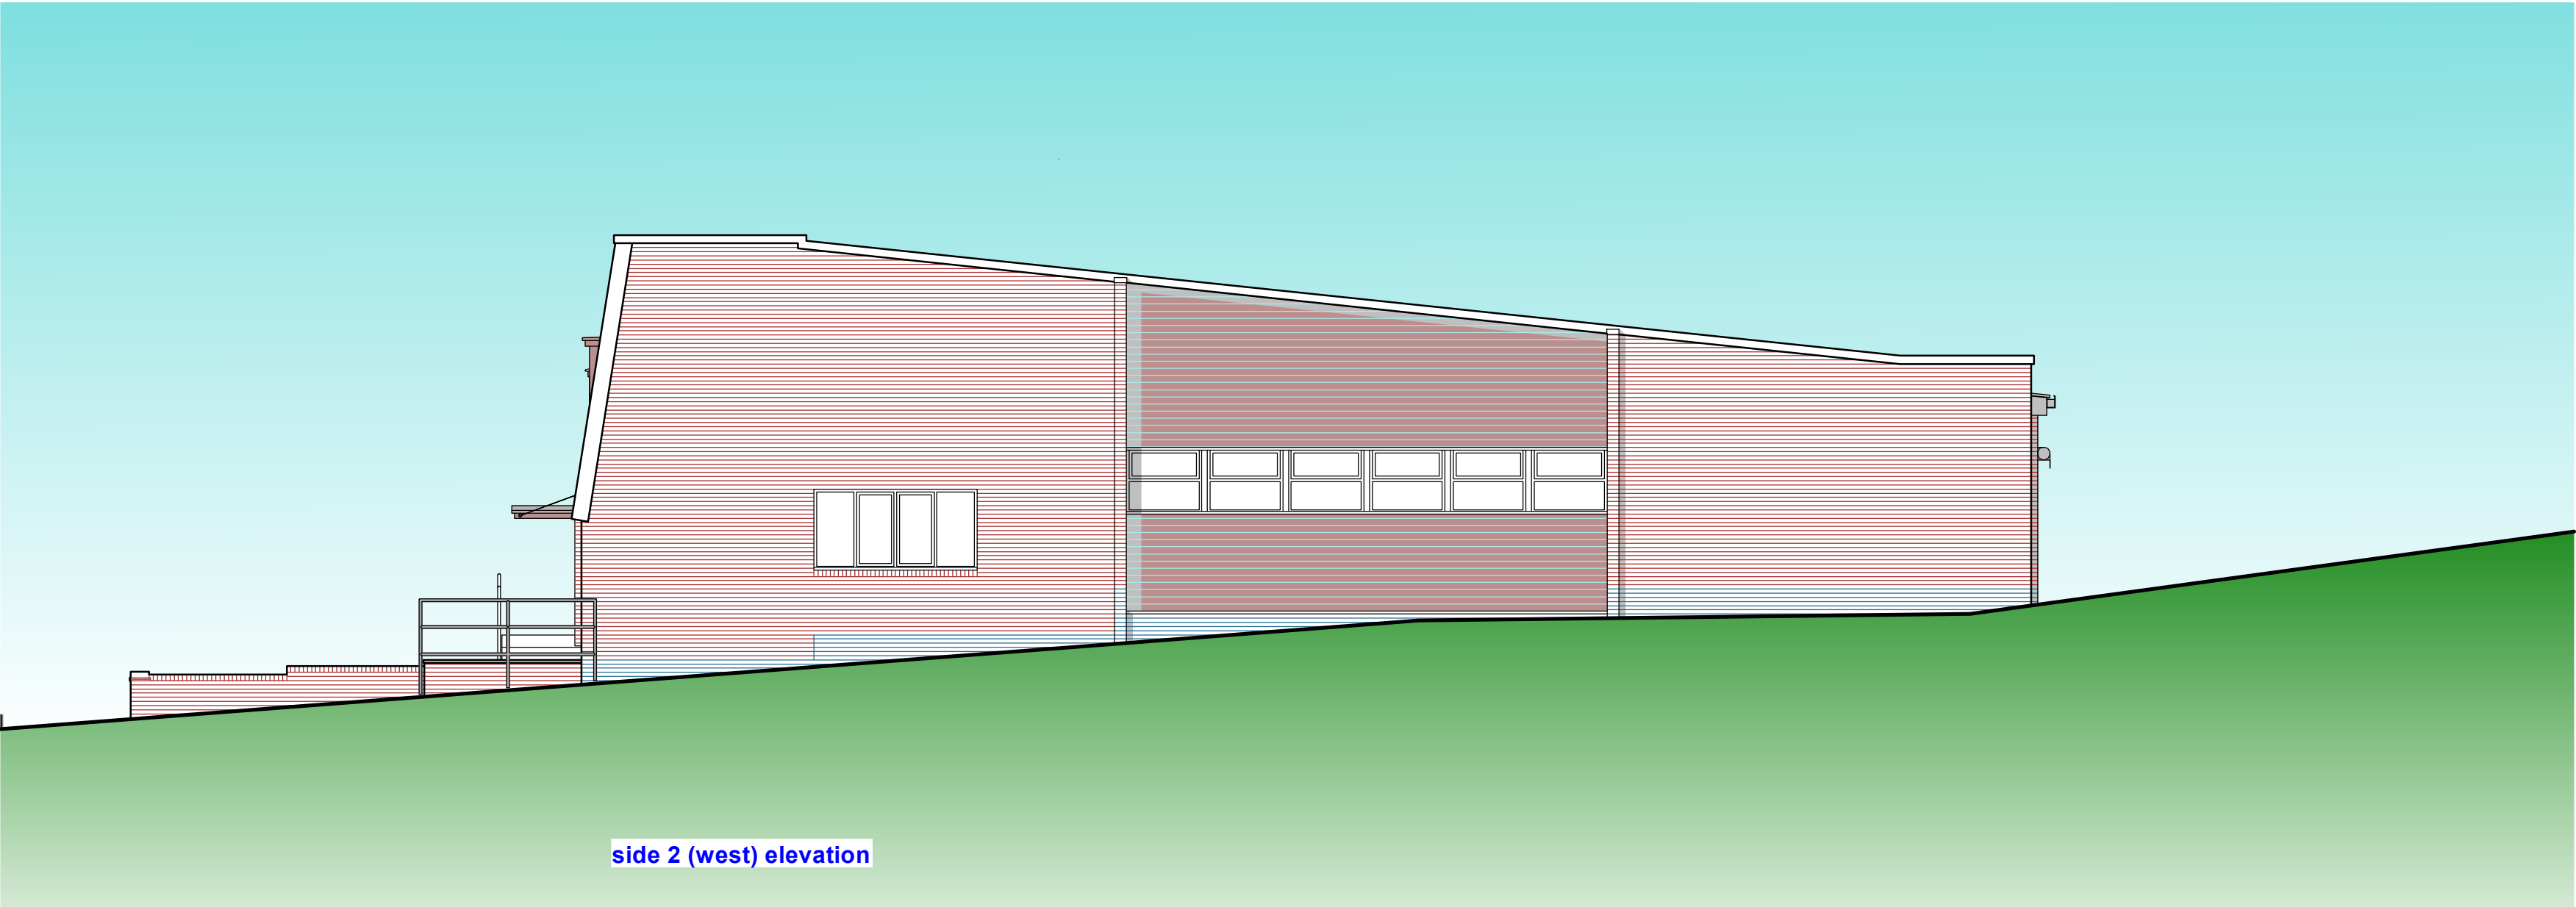

side 2 (west) elevation

This drawing prints A2 @ 1:100



SCHEME / SHEET			
Chalk Parish Hall, Pirrip Close, Chalk, Gravesend, Kent, DA12 2ND Existing & Proposed Side Elevations (No External Alterations Proposed)			
SCALE	DATE	DRAWING NUMBER	JEREMY S. ISHERWOOD B. Sc. (hons), B. Arch. (Wales), R.I.B.A. Chartered Architect  34 Chalky Bank, Gravesend, Kent, DA11 7NY Telephone / Fax: 01474-533793
1:100	June 2023	542/PL04	
© This drawing remains the property of the Architect and may not be reproduced in whole or part without his written permission.			