


Block Plan

1 : 500

— Boundary Line

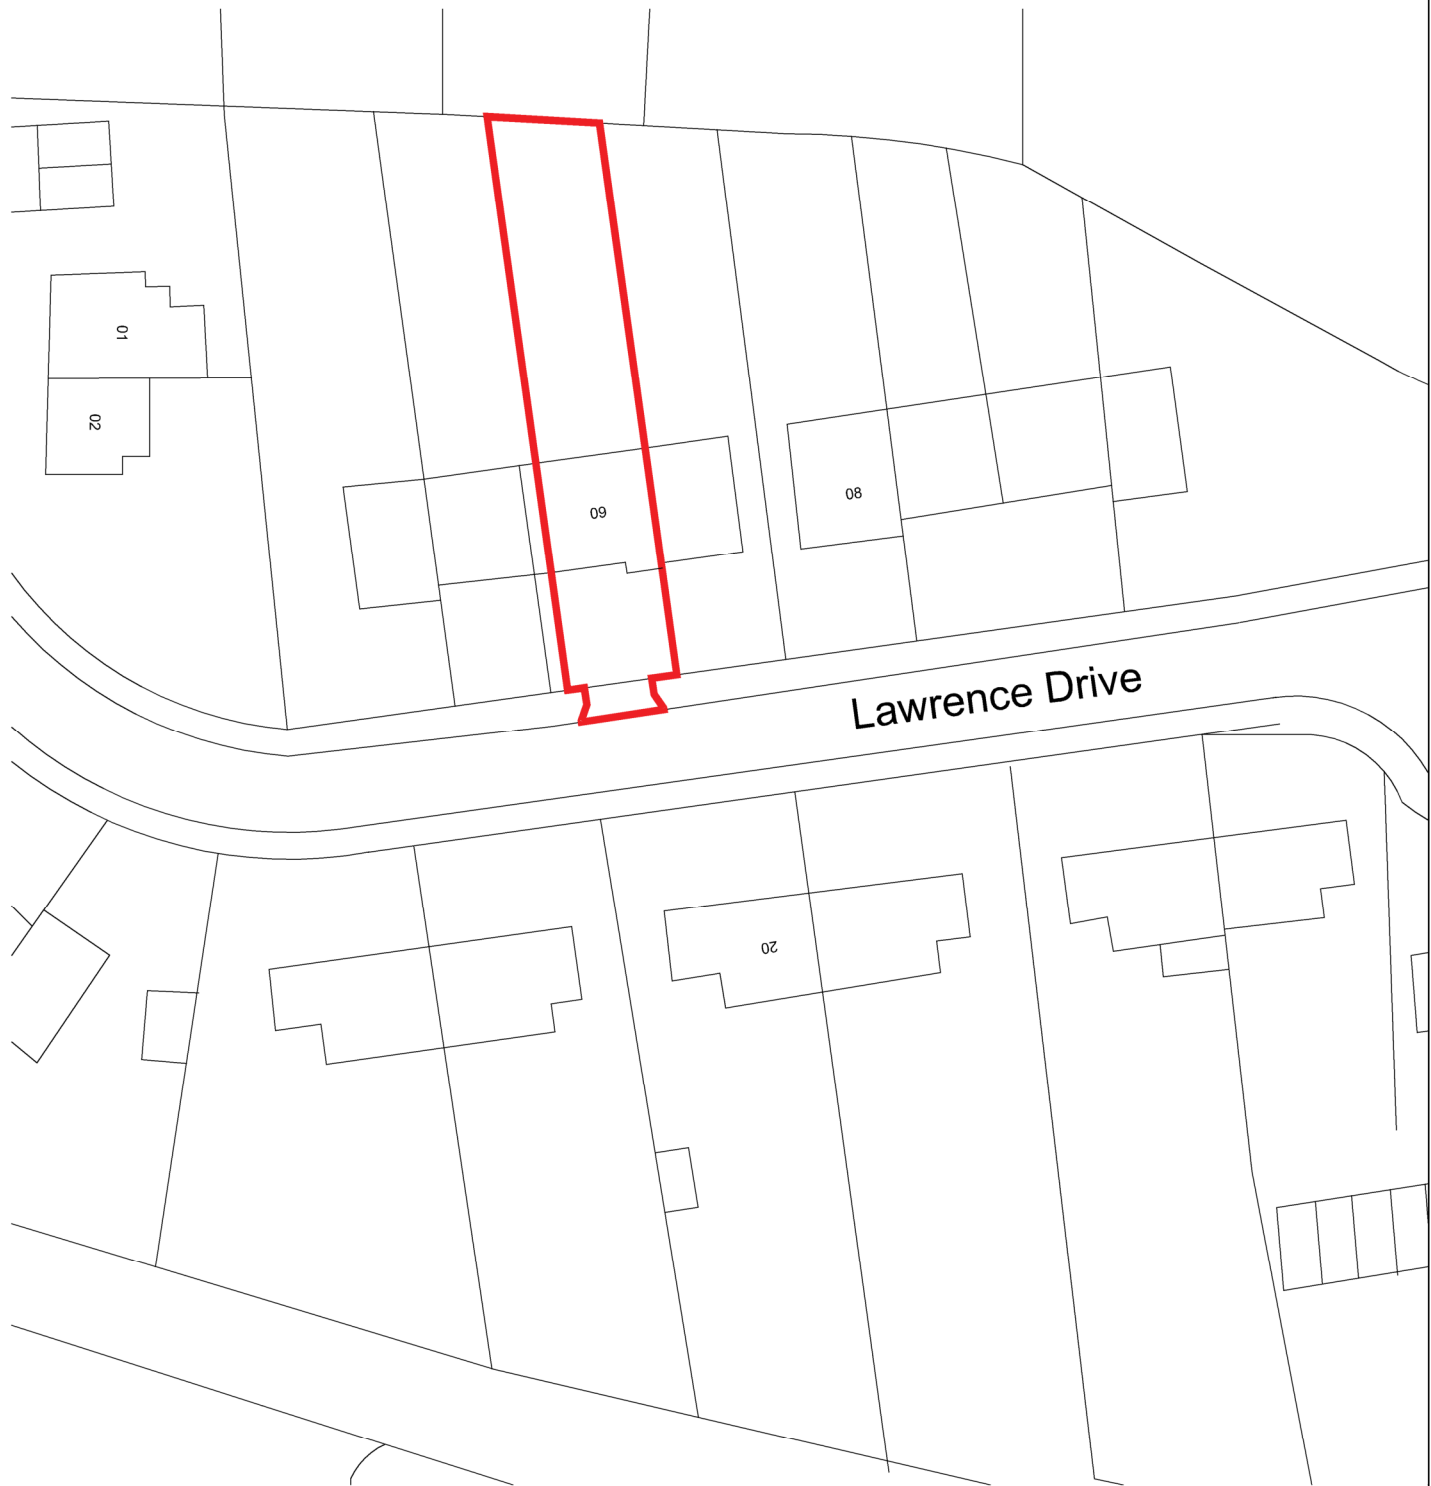

This drawing is protected under copyright



PROJECT

9 Lawrence drive Cobham
Gravesend DA12 3BU

SHEET

Block Plan

CLIENT

Date
27/01/26

Project Number
760

Scale (@ A4)
1 : 500

REV

Drawn by
AK

Checked by
AK

DRAWING NUMBER

PL002(A)