


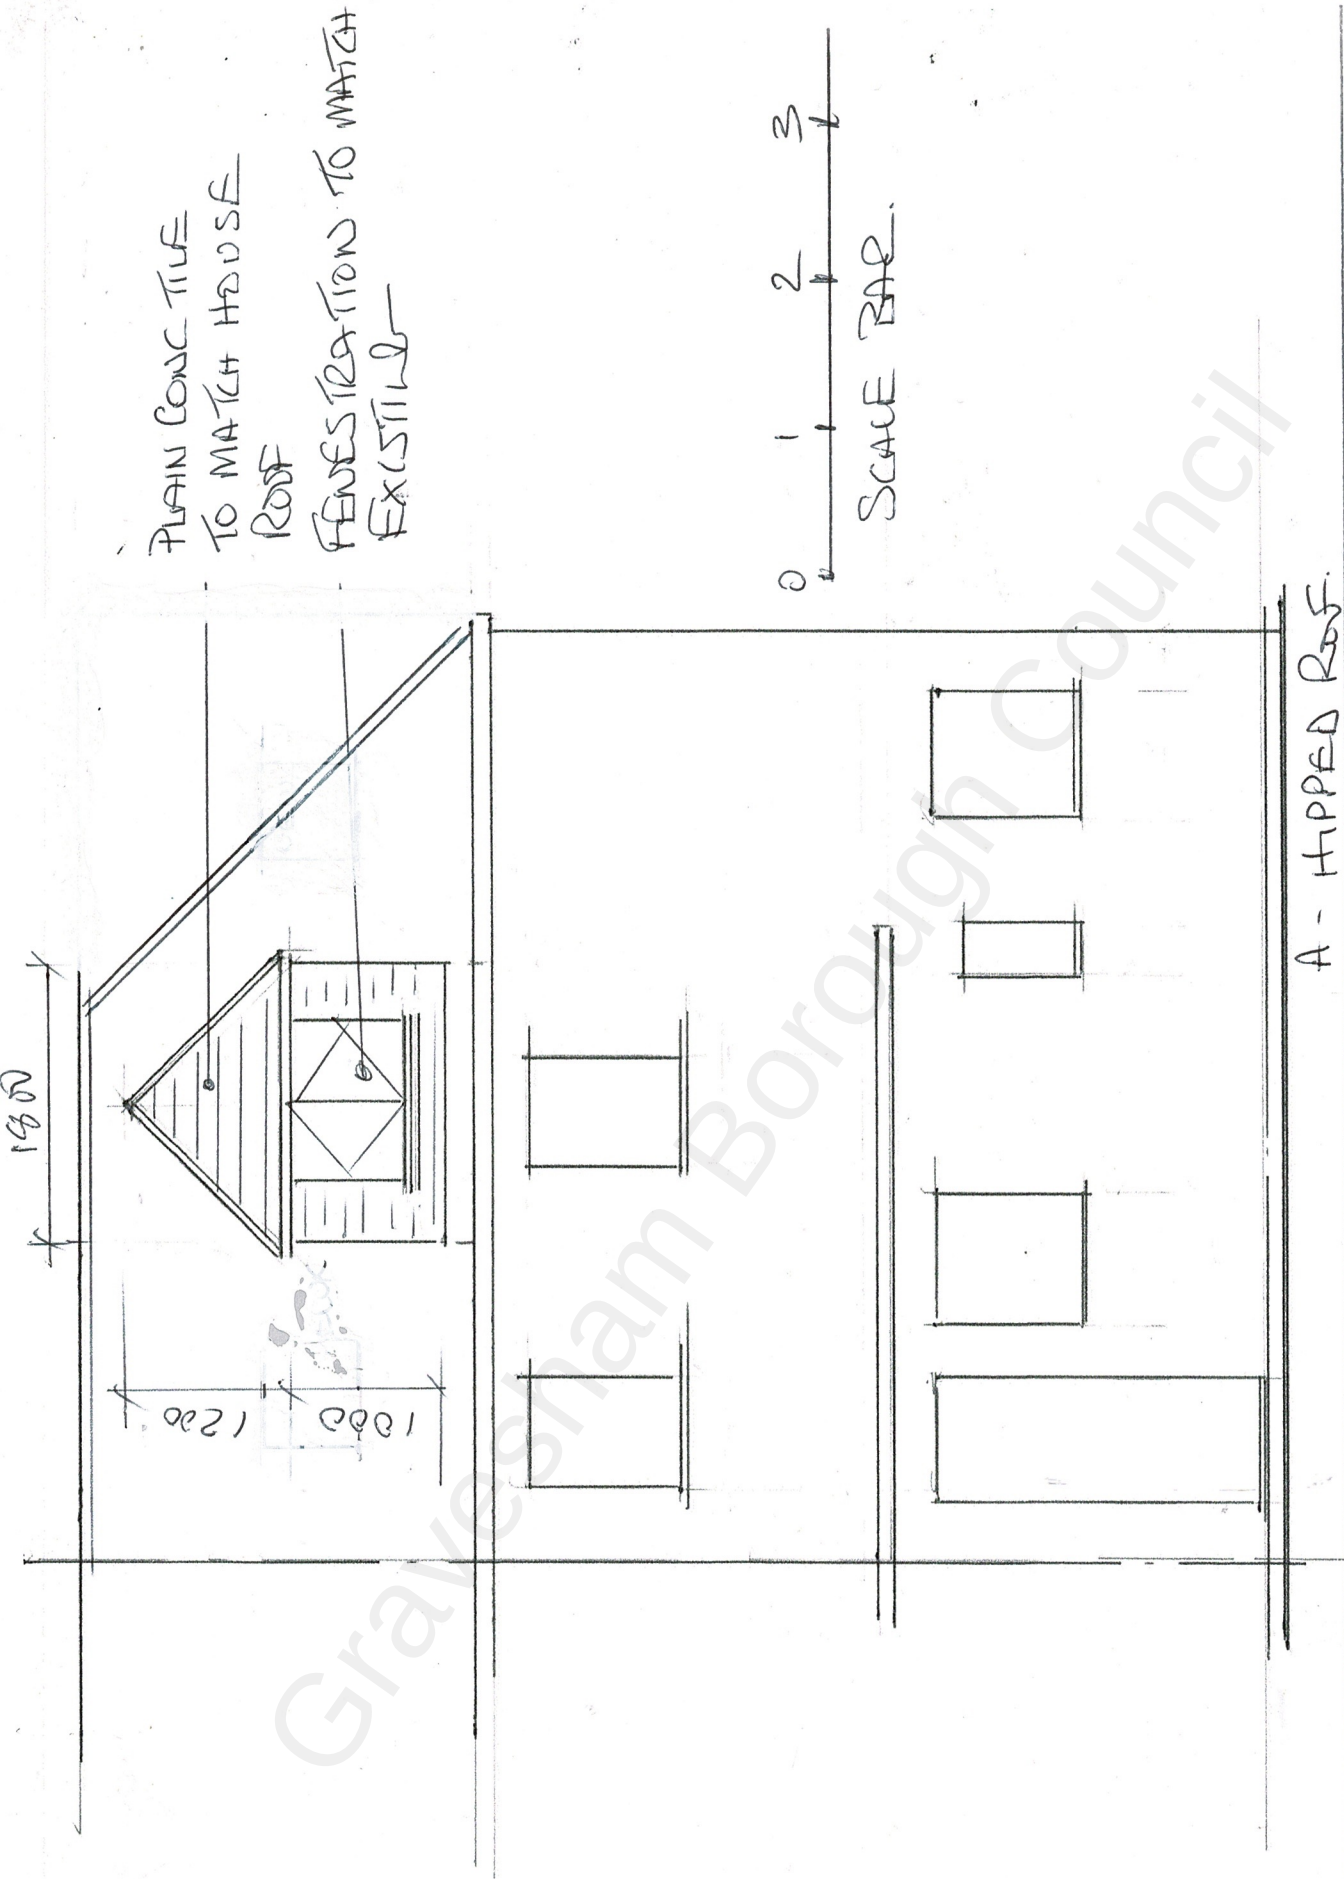

A - HIPPED ROOF.

Title Proposed front elev.

Job FRONT DORMER
37 HAZNES RD NORTHFLEET
KENT DA11 7HL

Date 3/10/21

Drn

1/2

Scale

1:50

W 0104.

A