


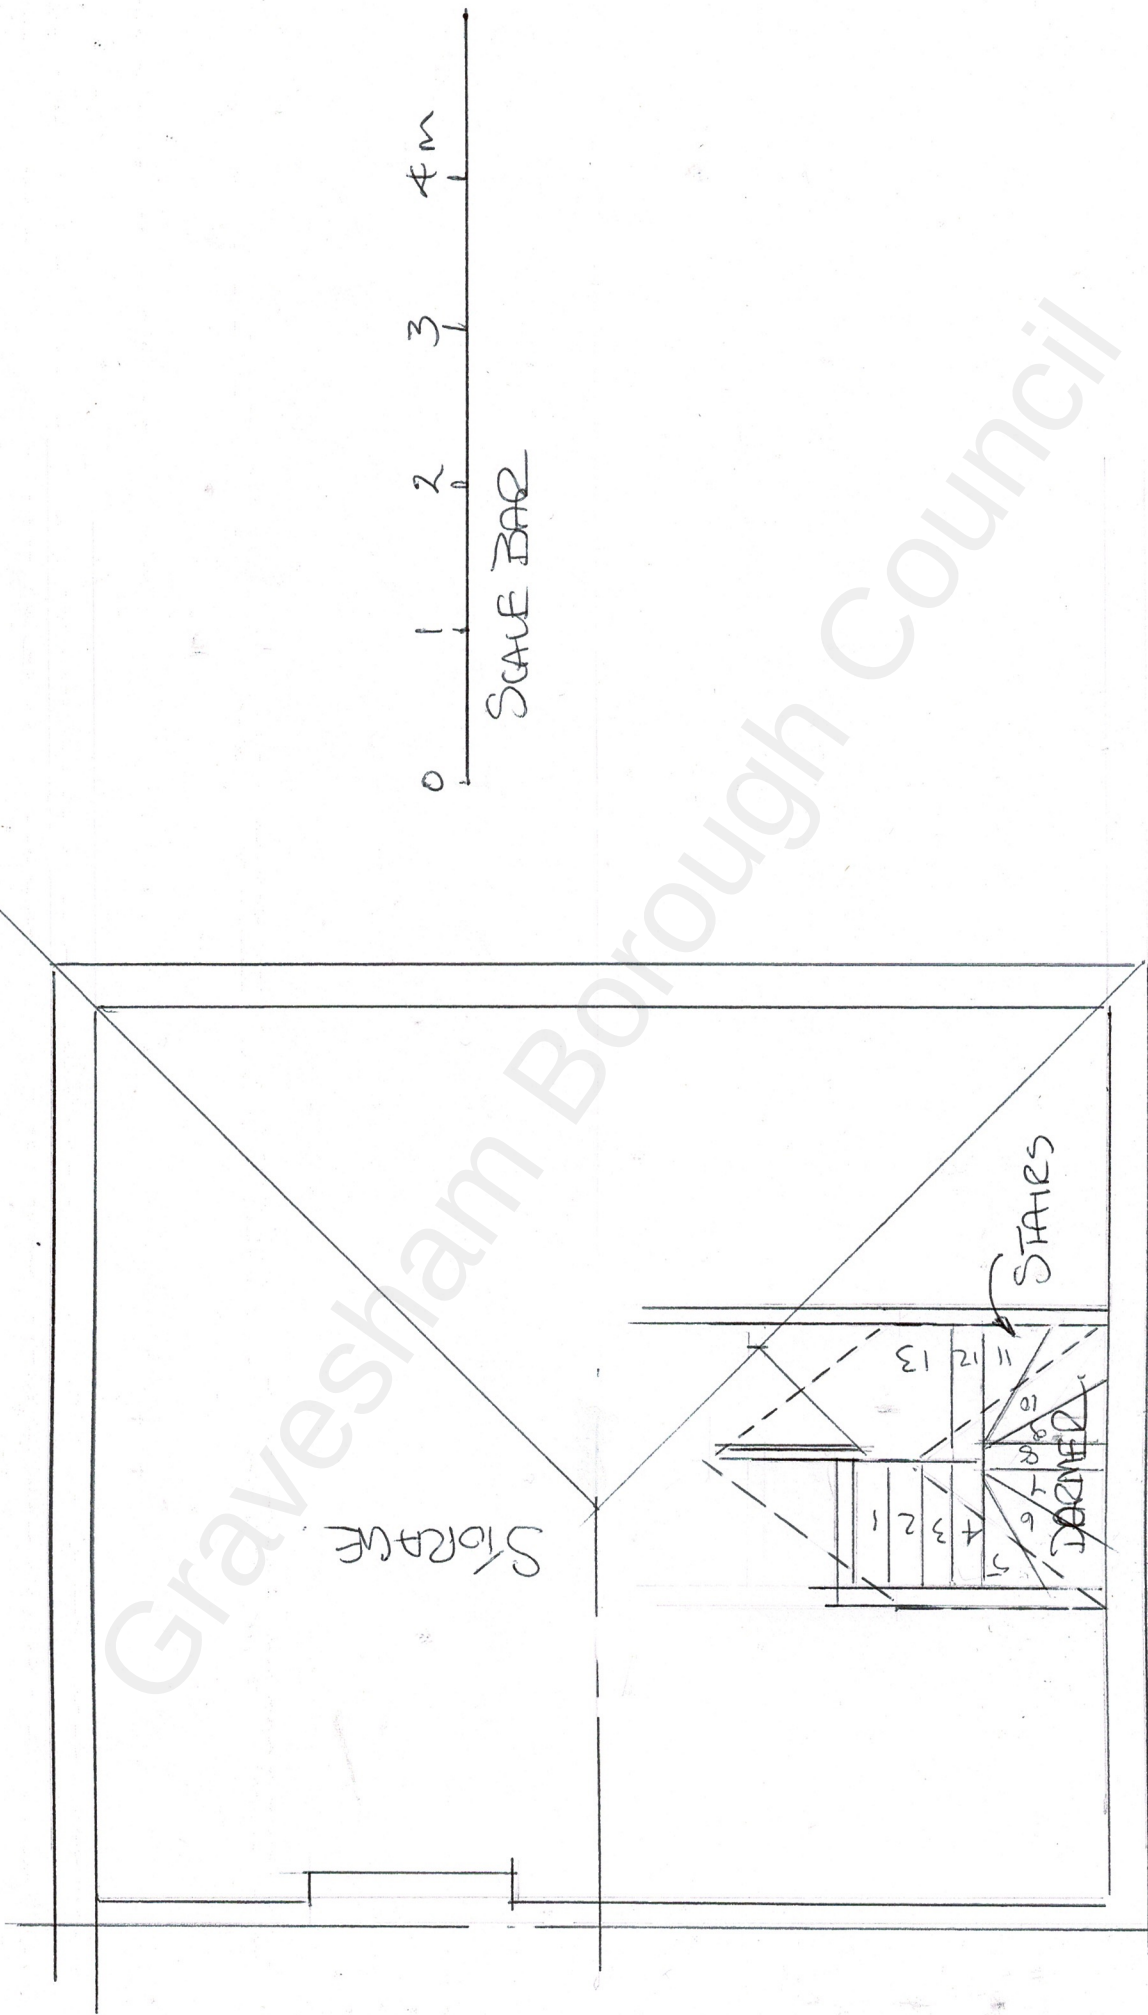

Title **LOFT PLAN**

Job **31 HAZNES RD
GRAVESEND**

Date 7.2.27	Drm WJ	Scale 1:50
WOOK.		