



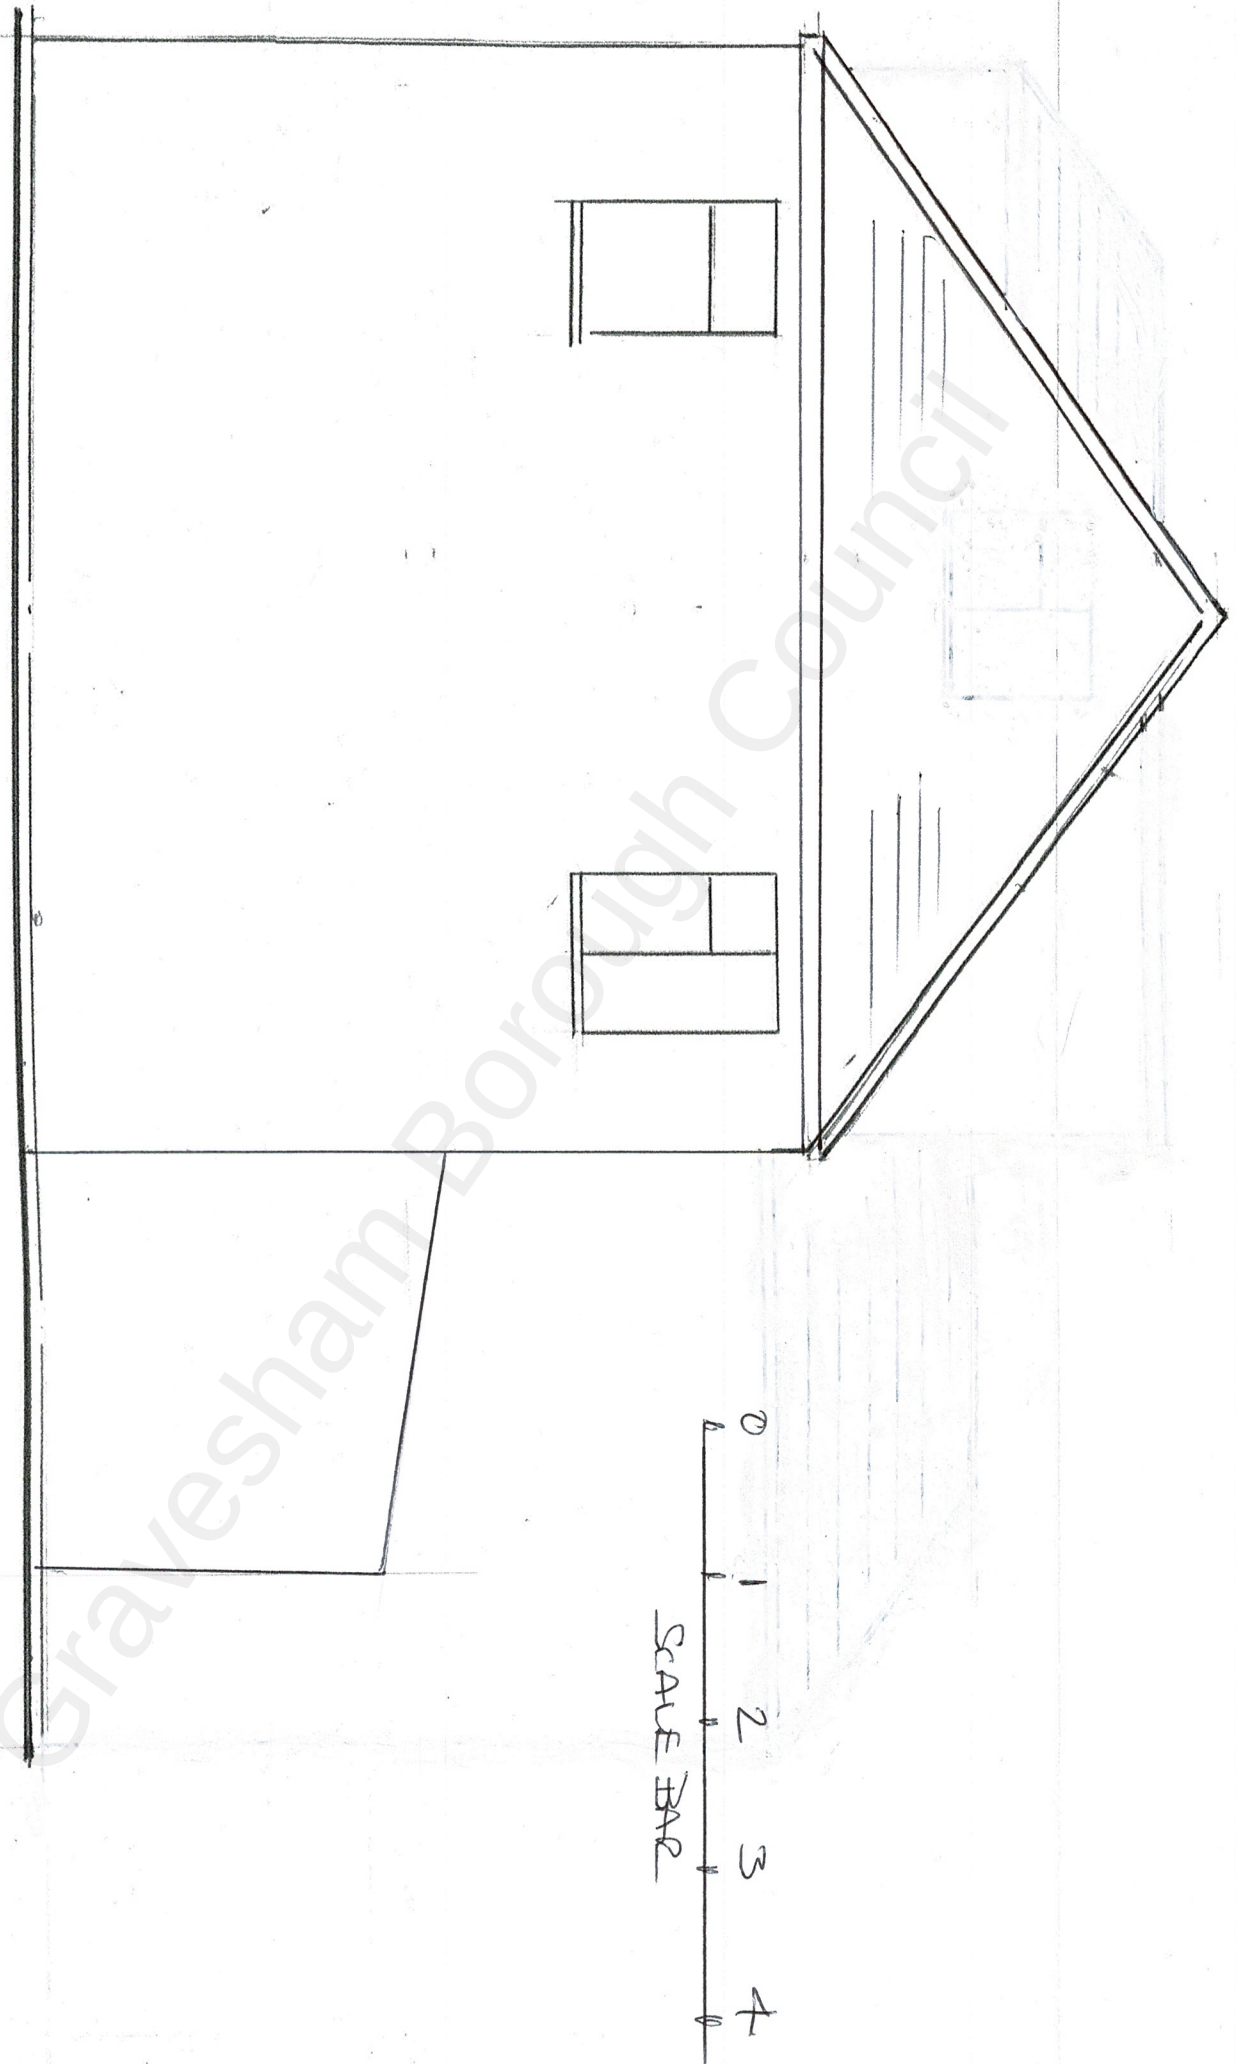

Title EXISTING SIDE ELEVATION

Job FRONT DORMER
34 HAYNES RD WORTHFLEET
KENT DA11 7HL

A - HP Roof

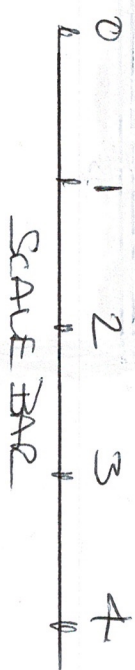

Date	Dm	Scale	
3/10/21	1/2	1:50	A