


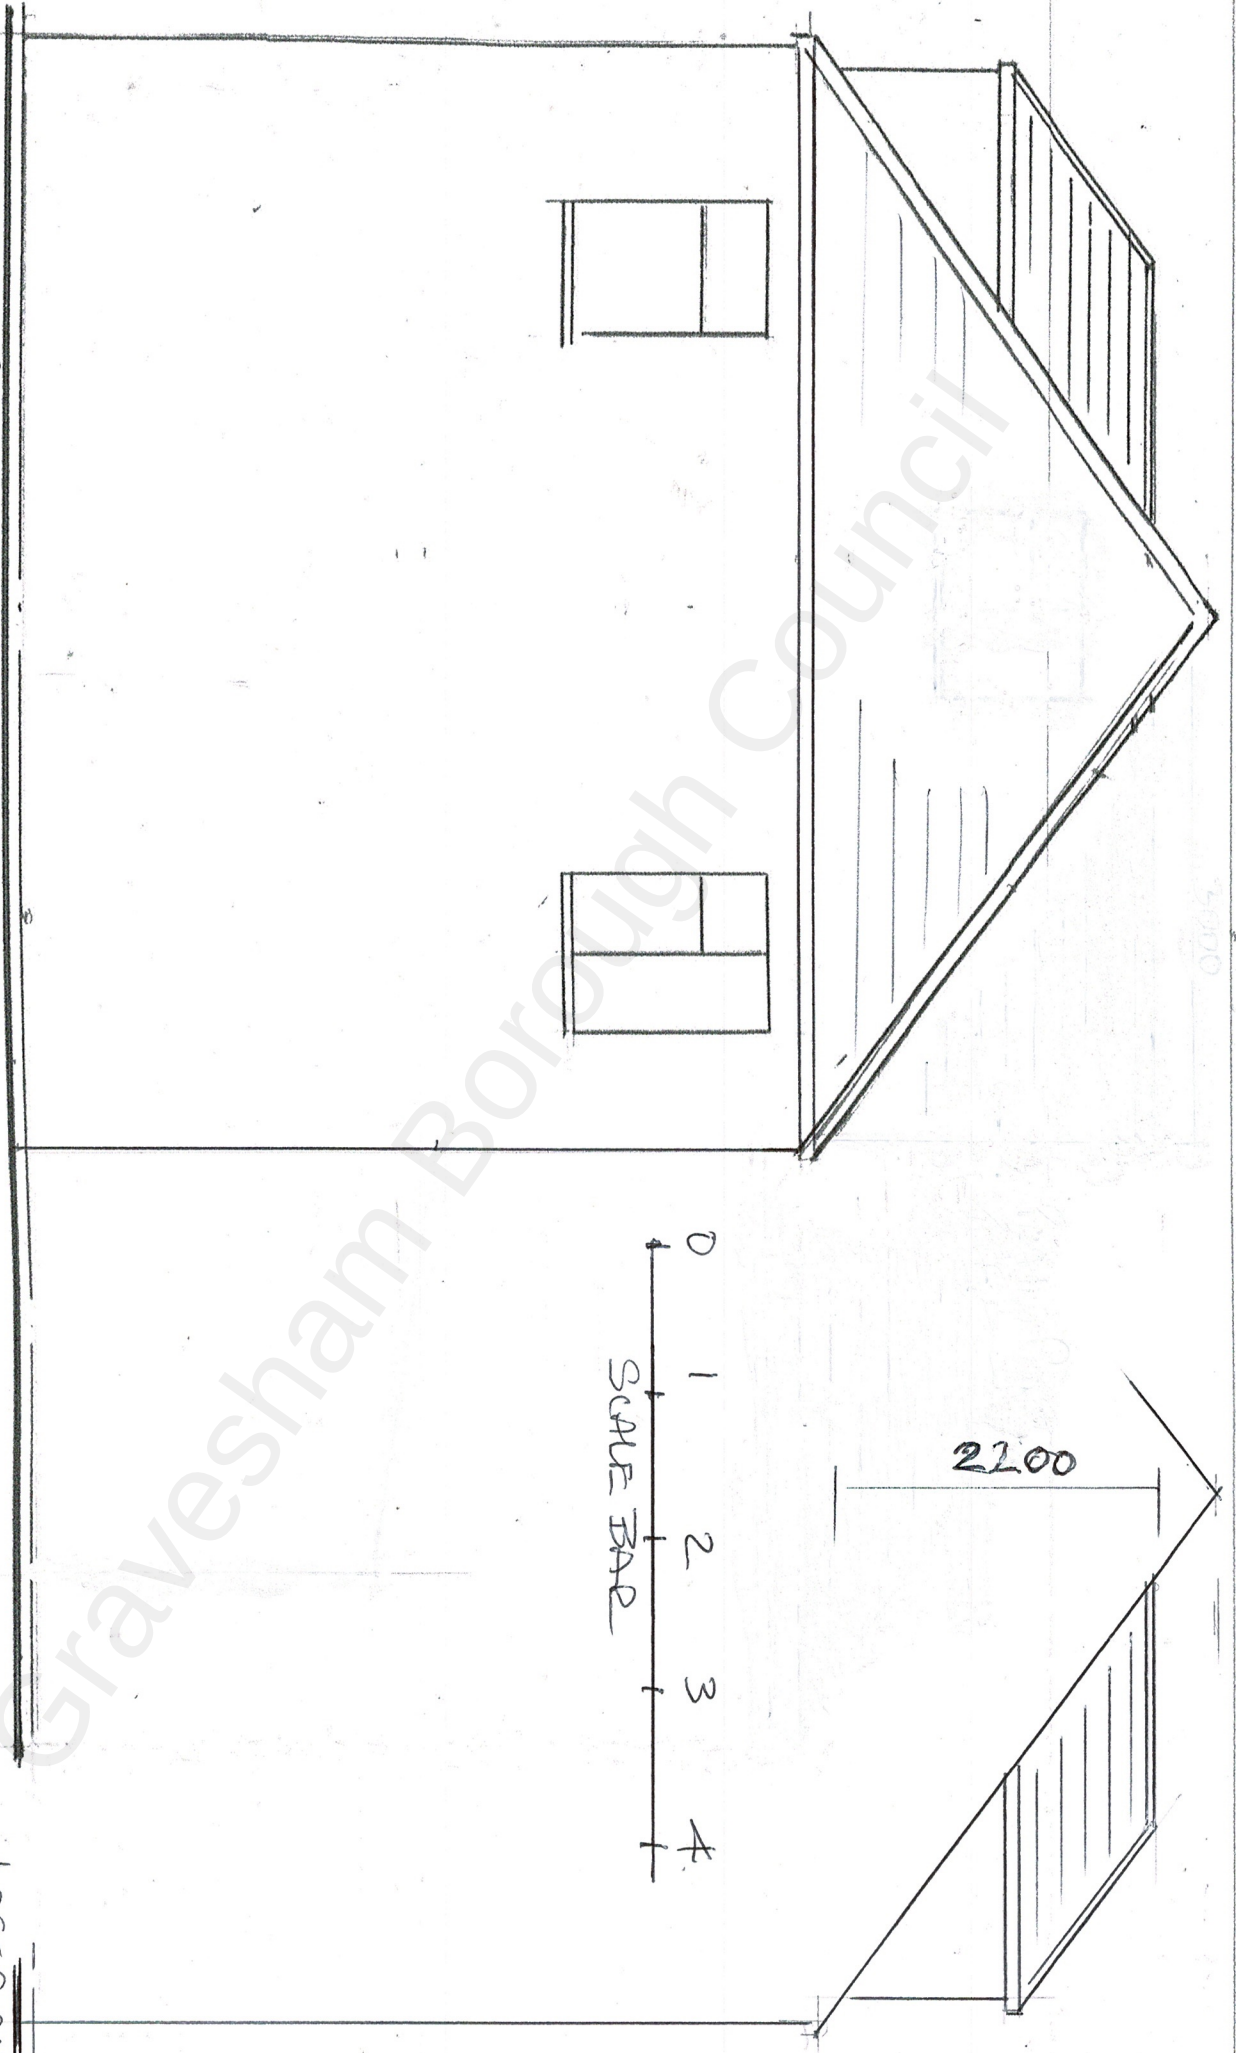

RIGHT ELEVATION

A. HIP ROOF

LEFT ELEVATION

Title PROPOSED SIDE ELEVATION

Job FRONT DOOR
31 HAVES ROAD
KENT DA11 7HL

Date	Dm	Scale	
2.10.21	1/2	1:50	A
W 0101			