
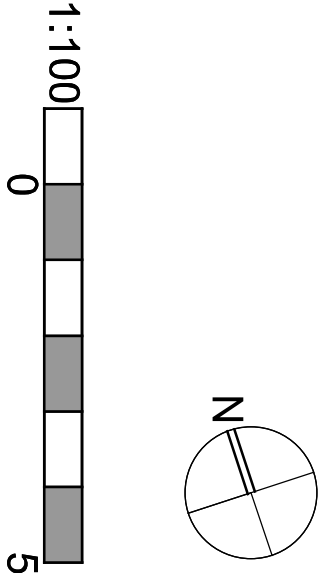


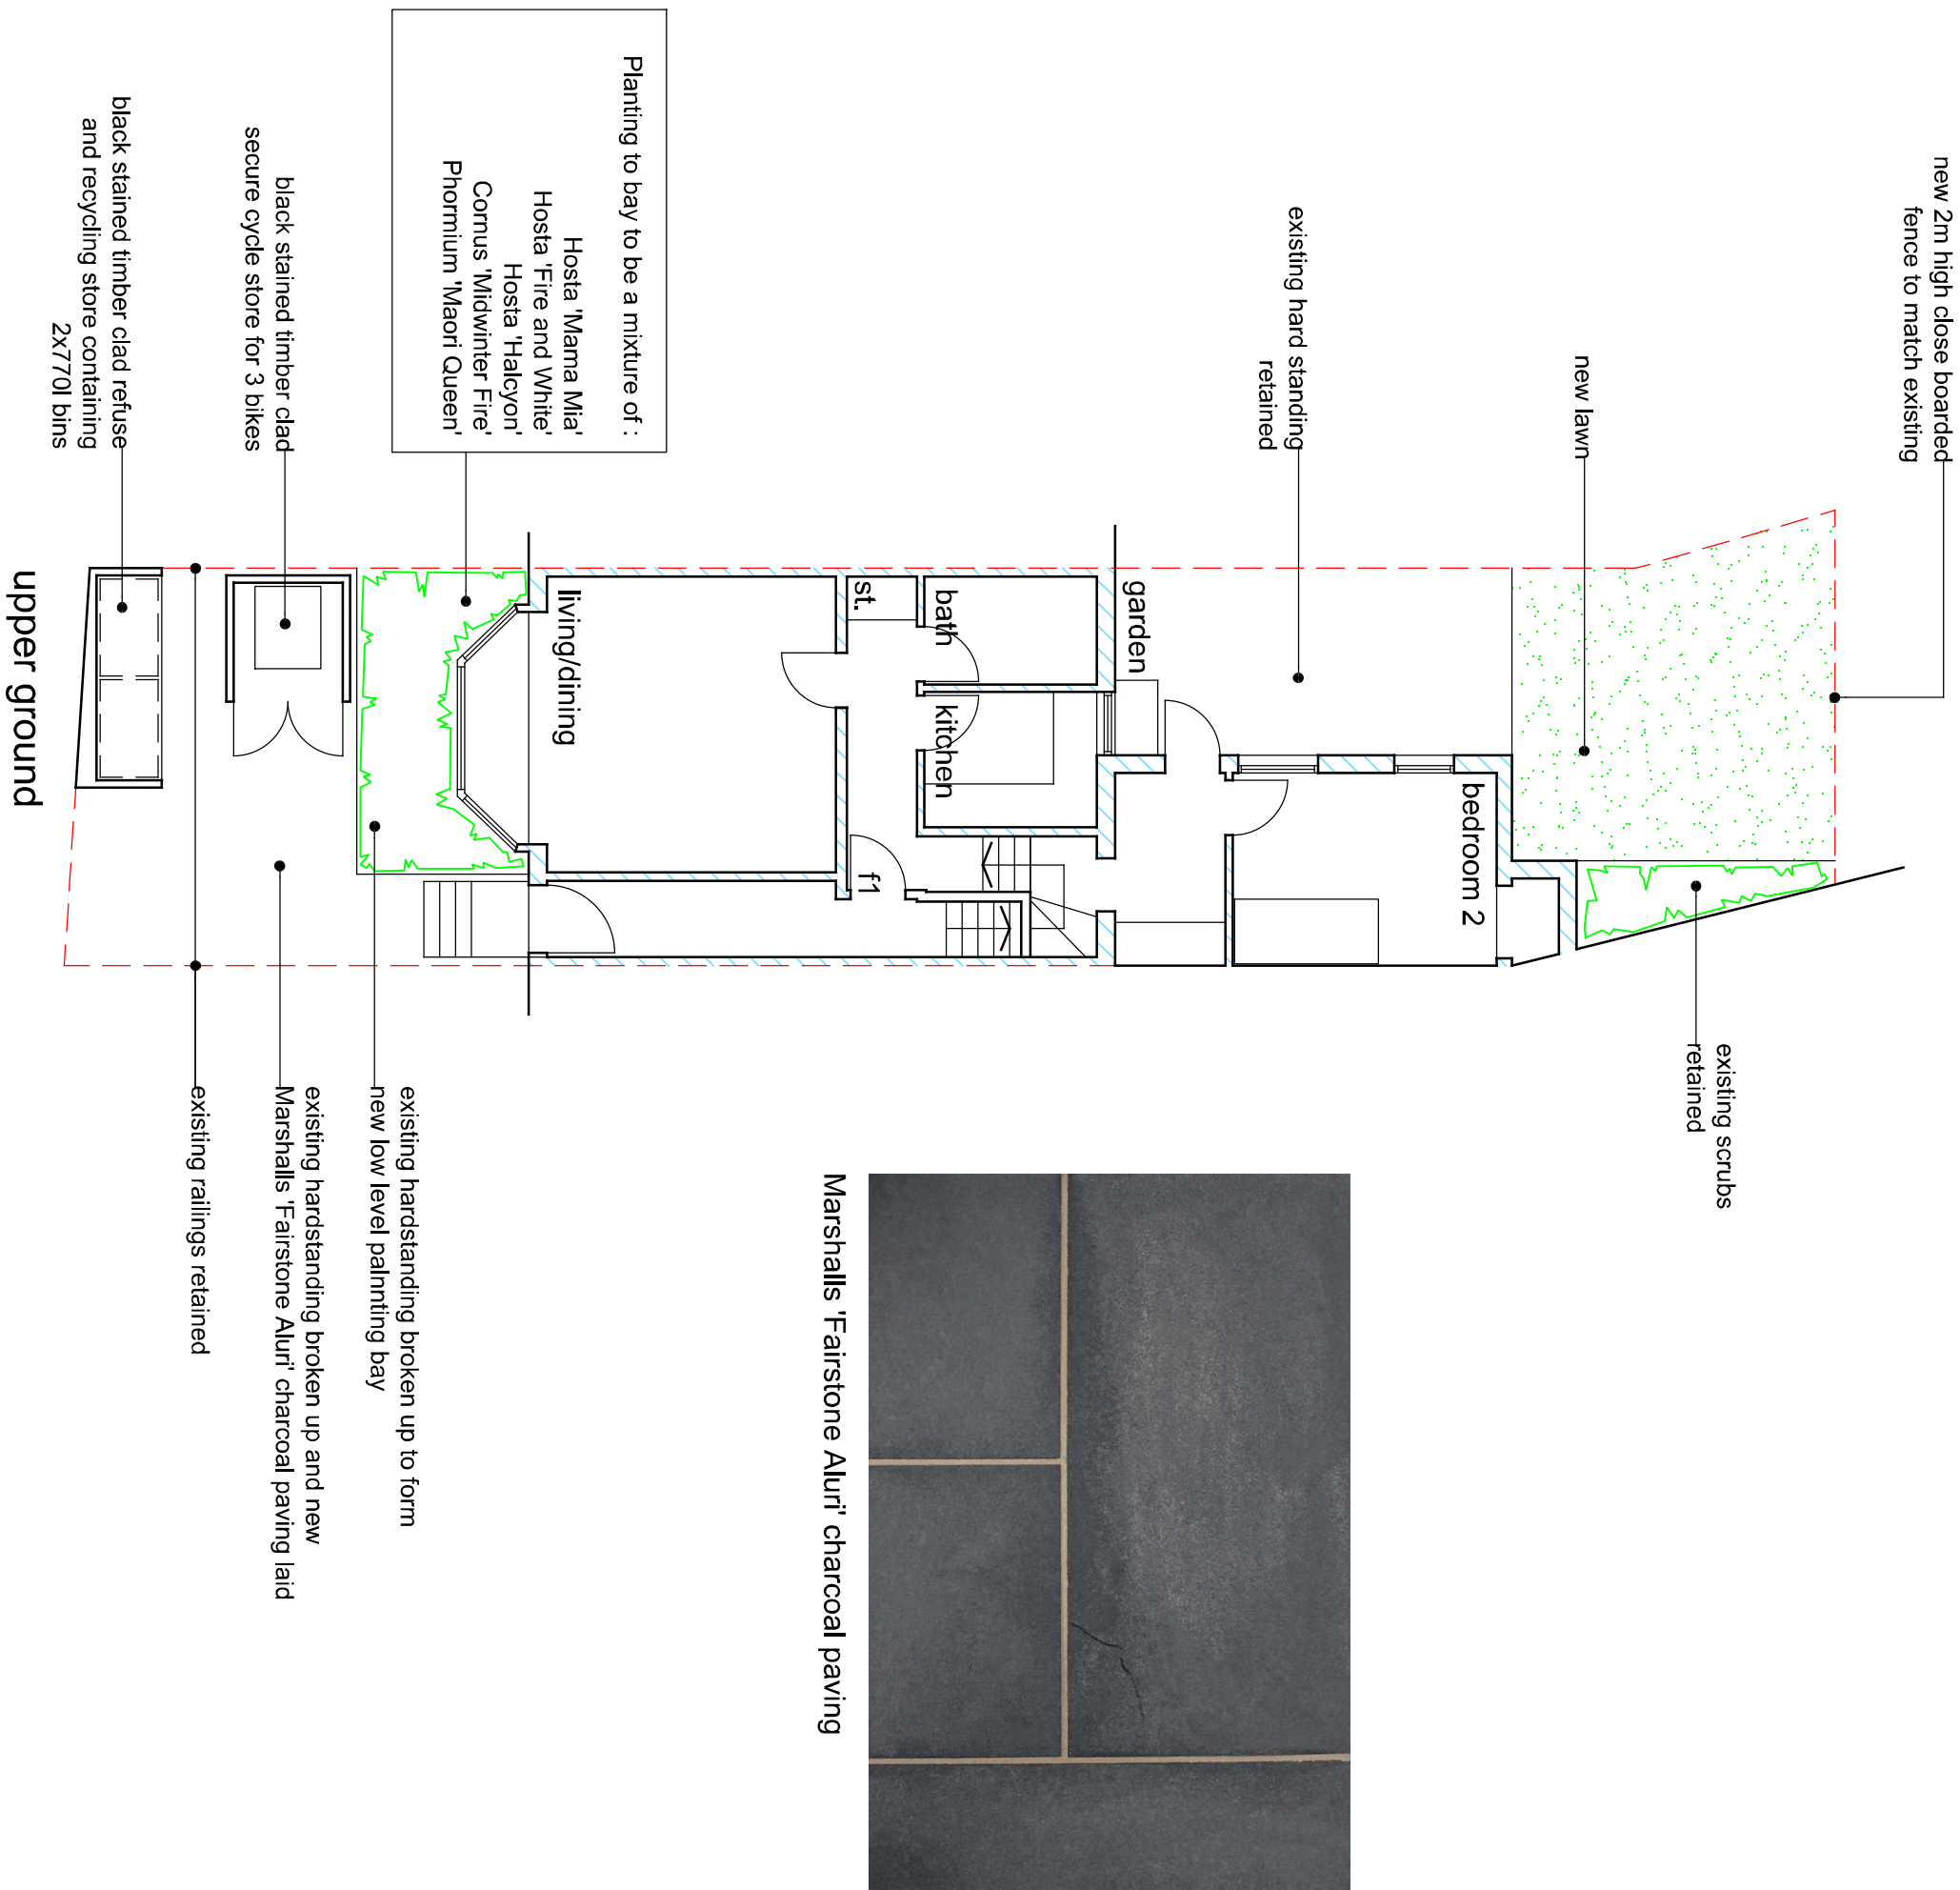




Block plan showing site arrangement and hard and soft landscaping

Conversion to three flats



17 Damley Road

Discharge of conditions

bin store plan

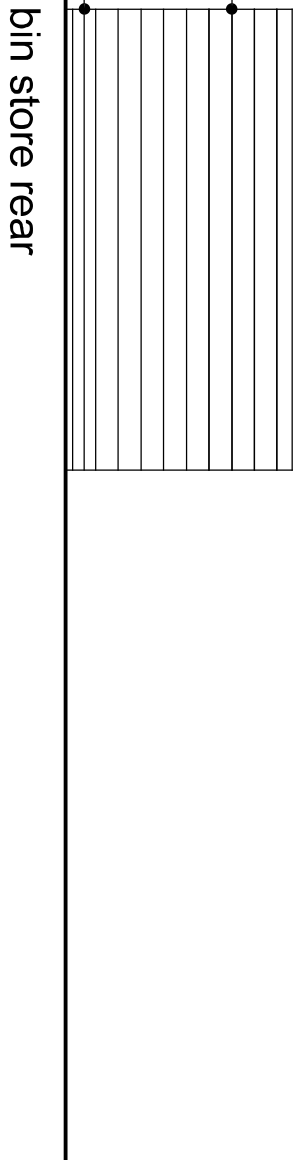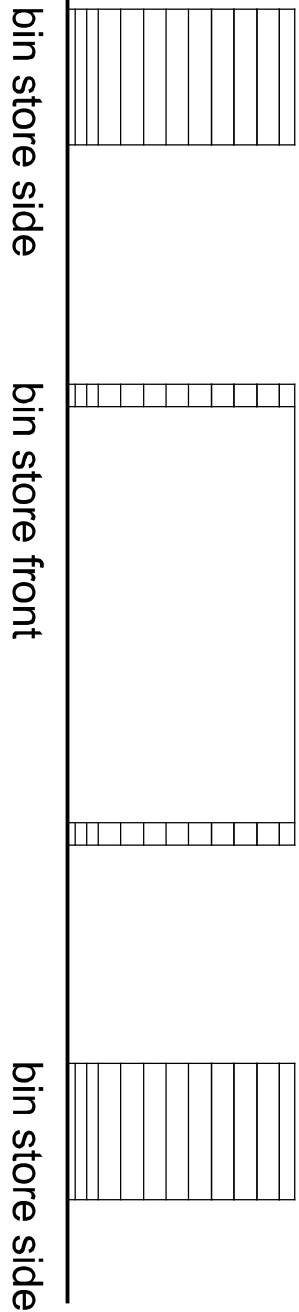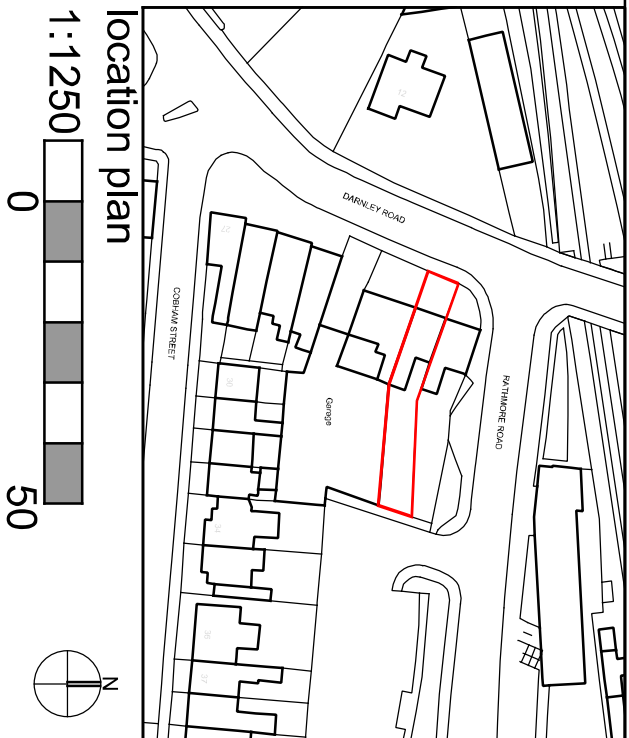

bike store plan

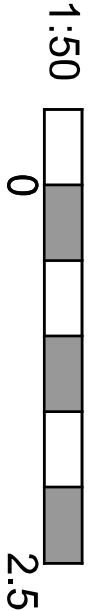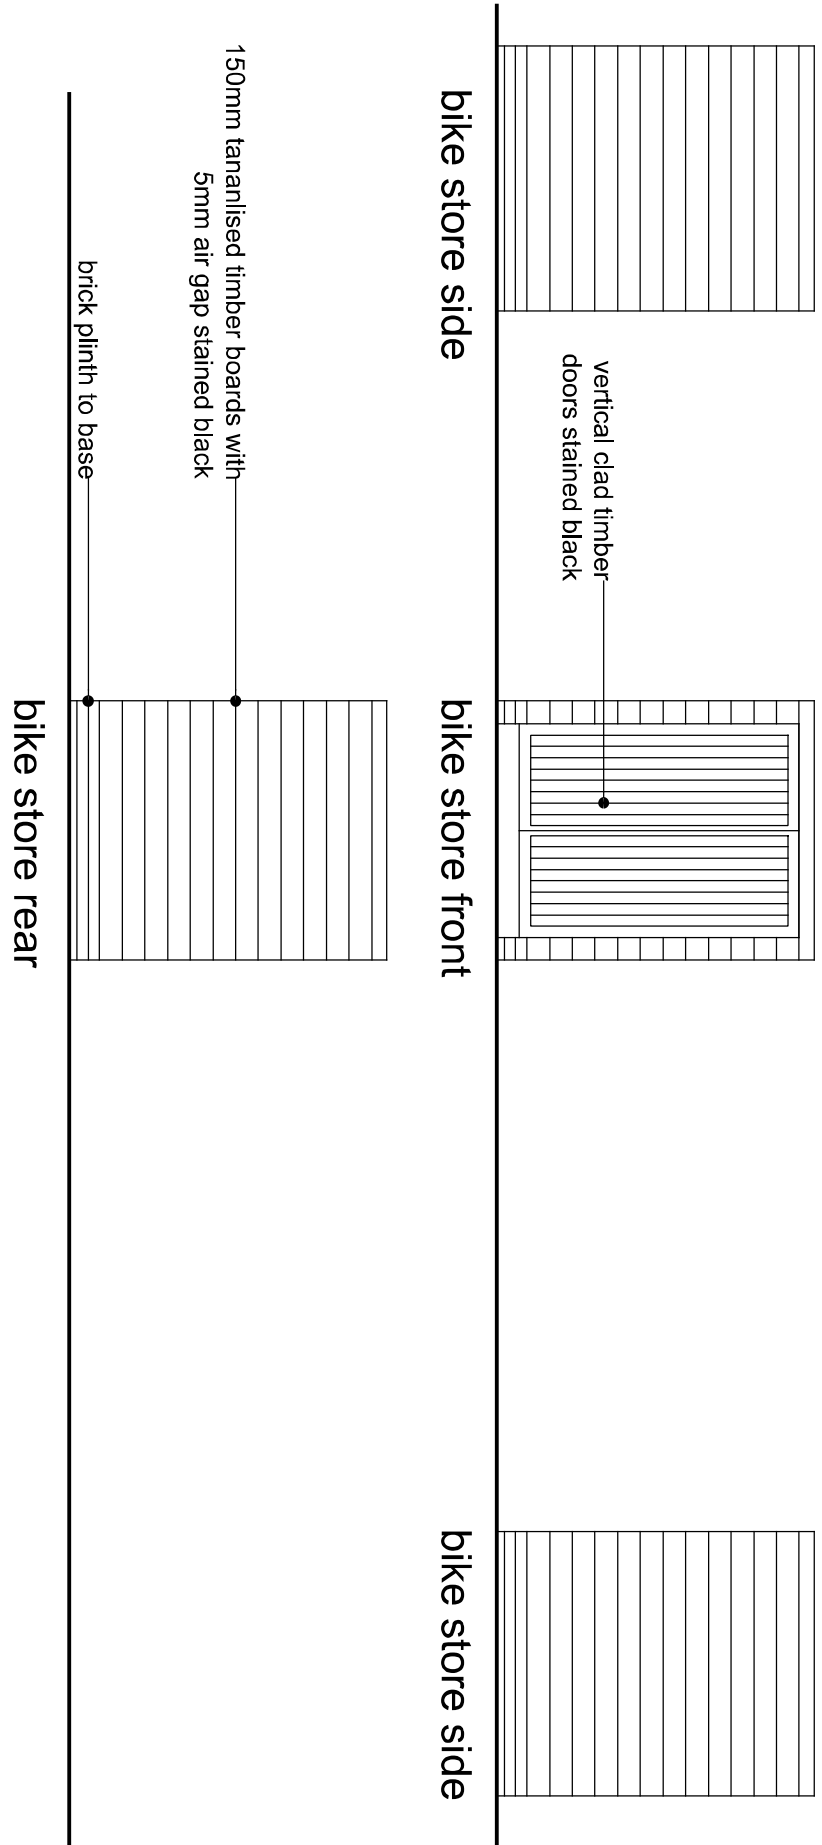

Details showing bike and bin stores

DRAWING STATUS

Preliminary For Approval Information

☐

Final For Construction Approval

☐

Revisions

Project

Conversion to three flats

Client

M. Hayer

Site

17 Damley Road

Title

Discharge of conditions

Scale at A1

1:100, 1:50

Date

Feb 23

sub rosa architecture

SUB ROSA ARCHITECTURE LTD
The Studio 62 Pine Avenue Gravesend DA12 1QZ
t: 01474 747707
e: carous@subrosa.co.uk

DRAWING NUMBER

22 - 1421 - 05