



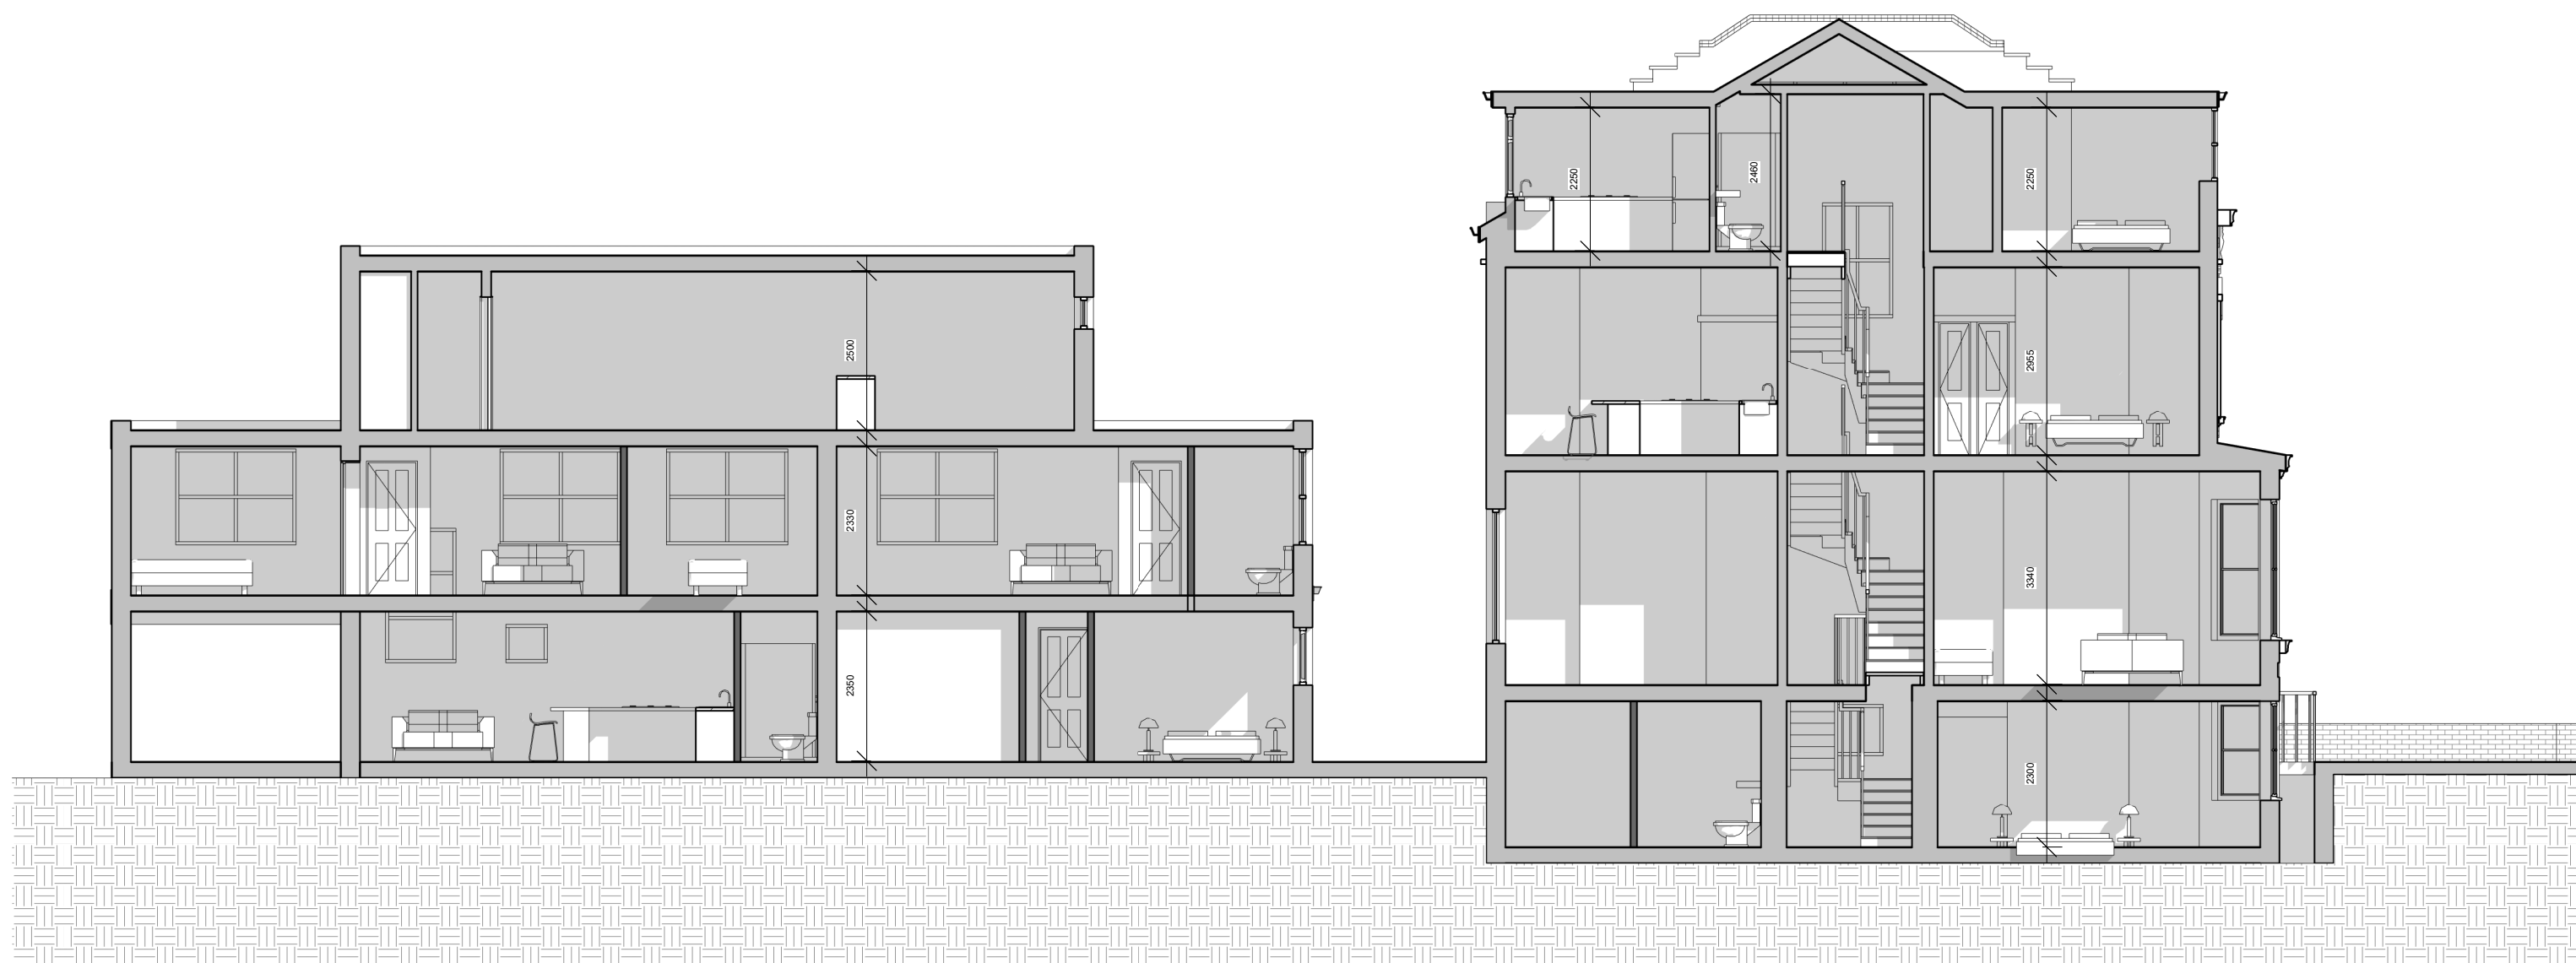

1 Proposed Section AA
1 : 100

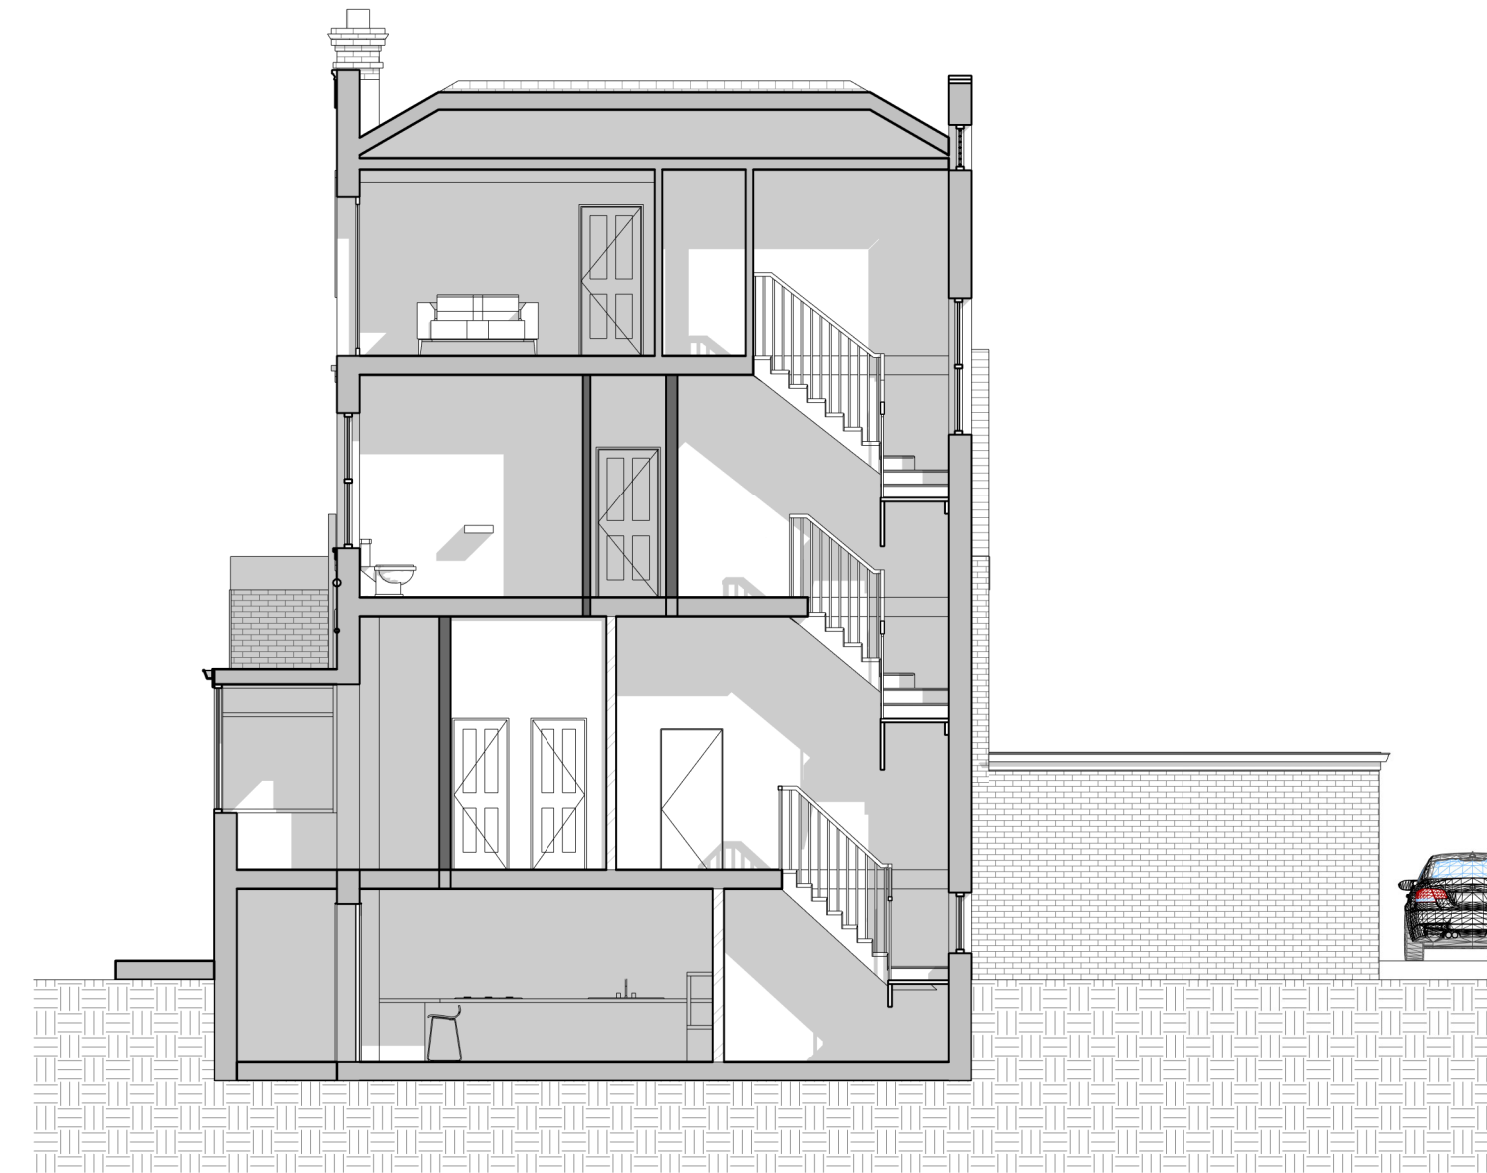

2 Proposed Section BB
1 : 100



3 Proposed Section CC
1 : 100

EXISTING WALL PROPOSED WALL	
BOUNDARY LINE F/C FLOOR TO CEILING HEIGHT	
PROJECT	
Cycle Storage to be located at the Rear	
ADDRESS	
7 Wrotham Rd, Gravesend DA11 0PD	
CLIENT NAME	
PROJECT STATUS	
Planning	
SHEET N.	DRAWING TITLE
A006	Proposed Sections
DESIGNED BY:	DRAWN BY:
GOPLANS	SD
CHECKED BY:	GOPLANS
DATE:	SCALE
09/04/2024	As Indicated @ A1
All dimensions to be cross-checked on site prior to completing drawings for a party wall process, ordering and/or structural purposes.	

