


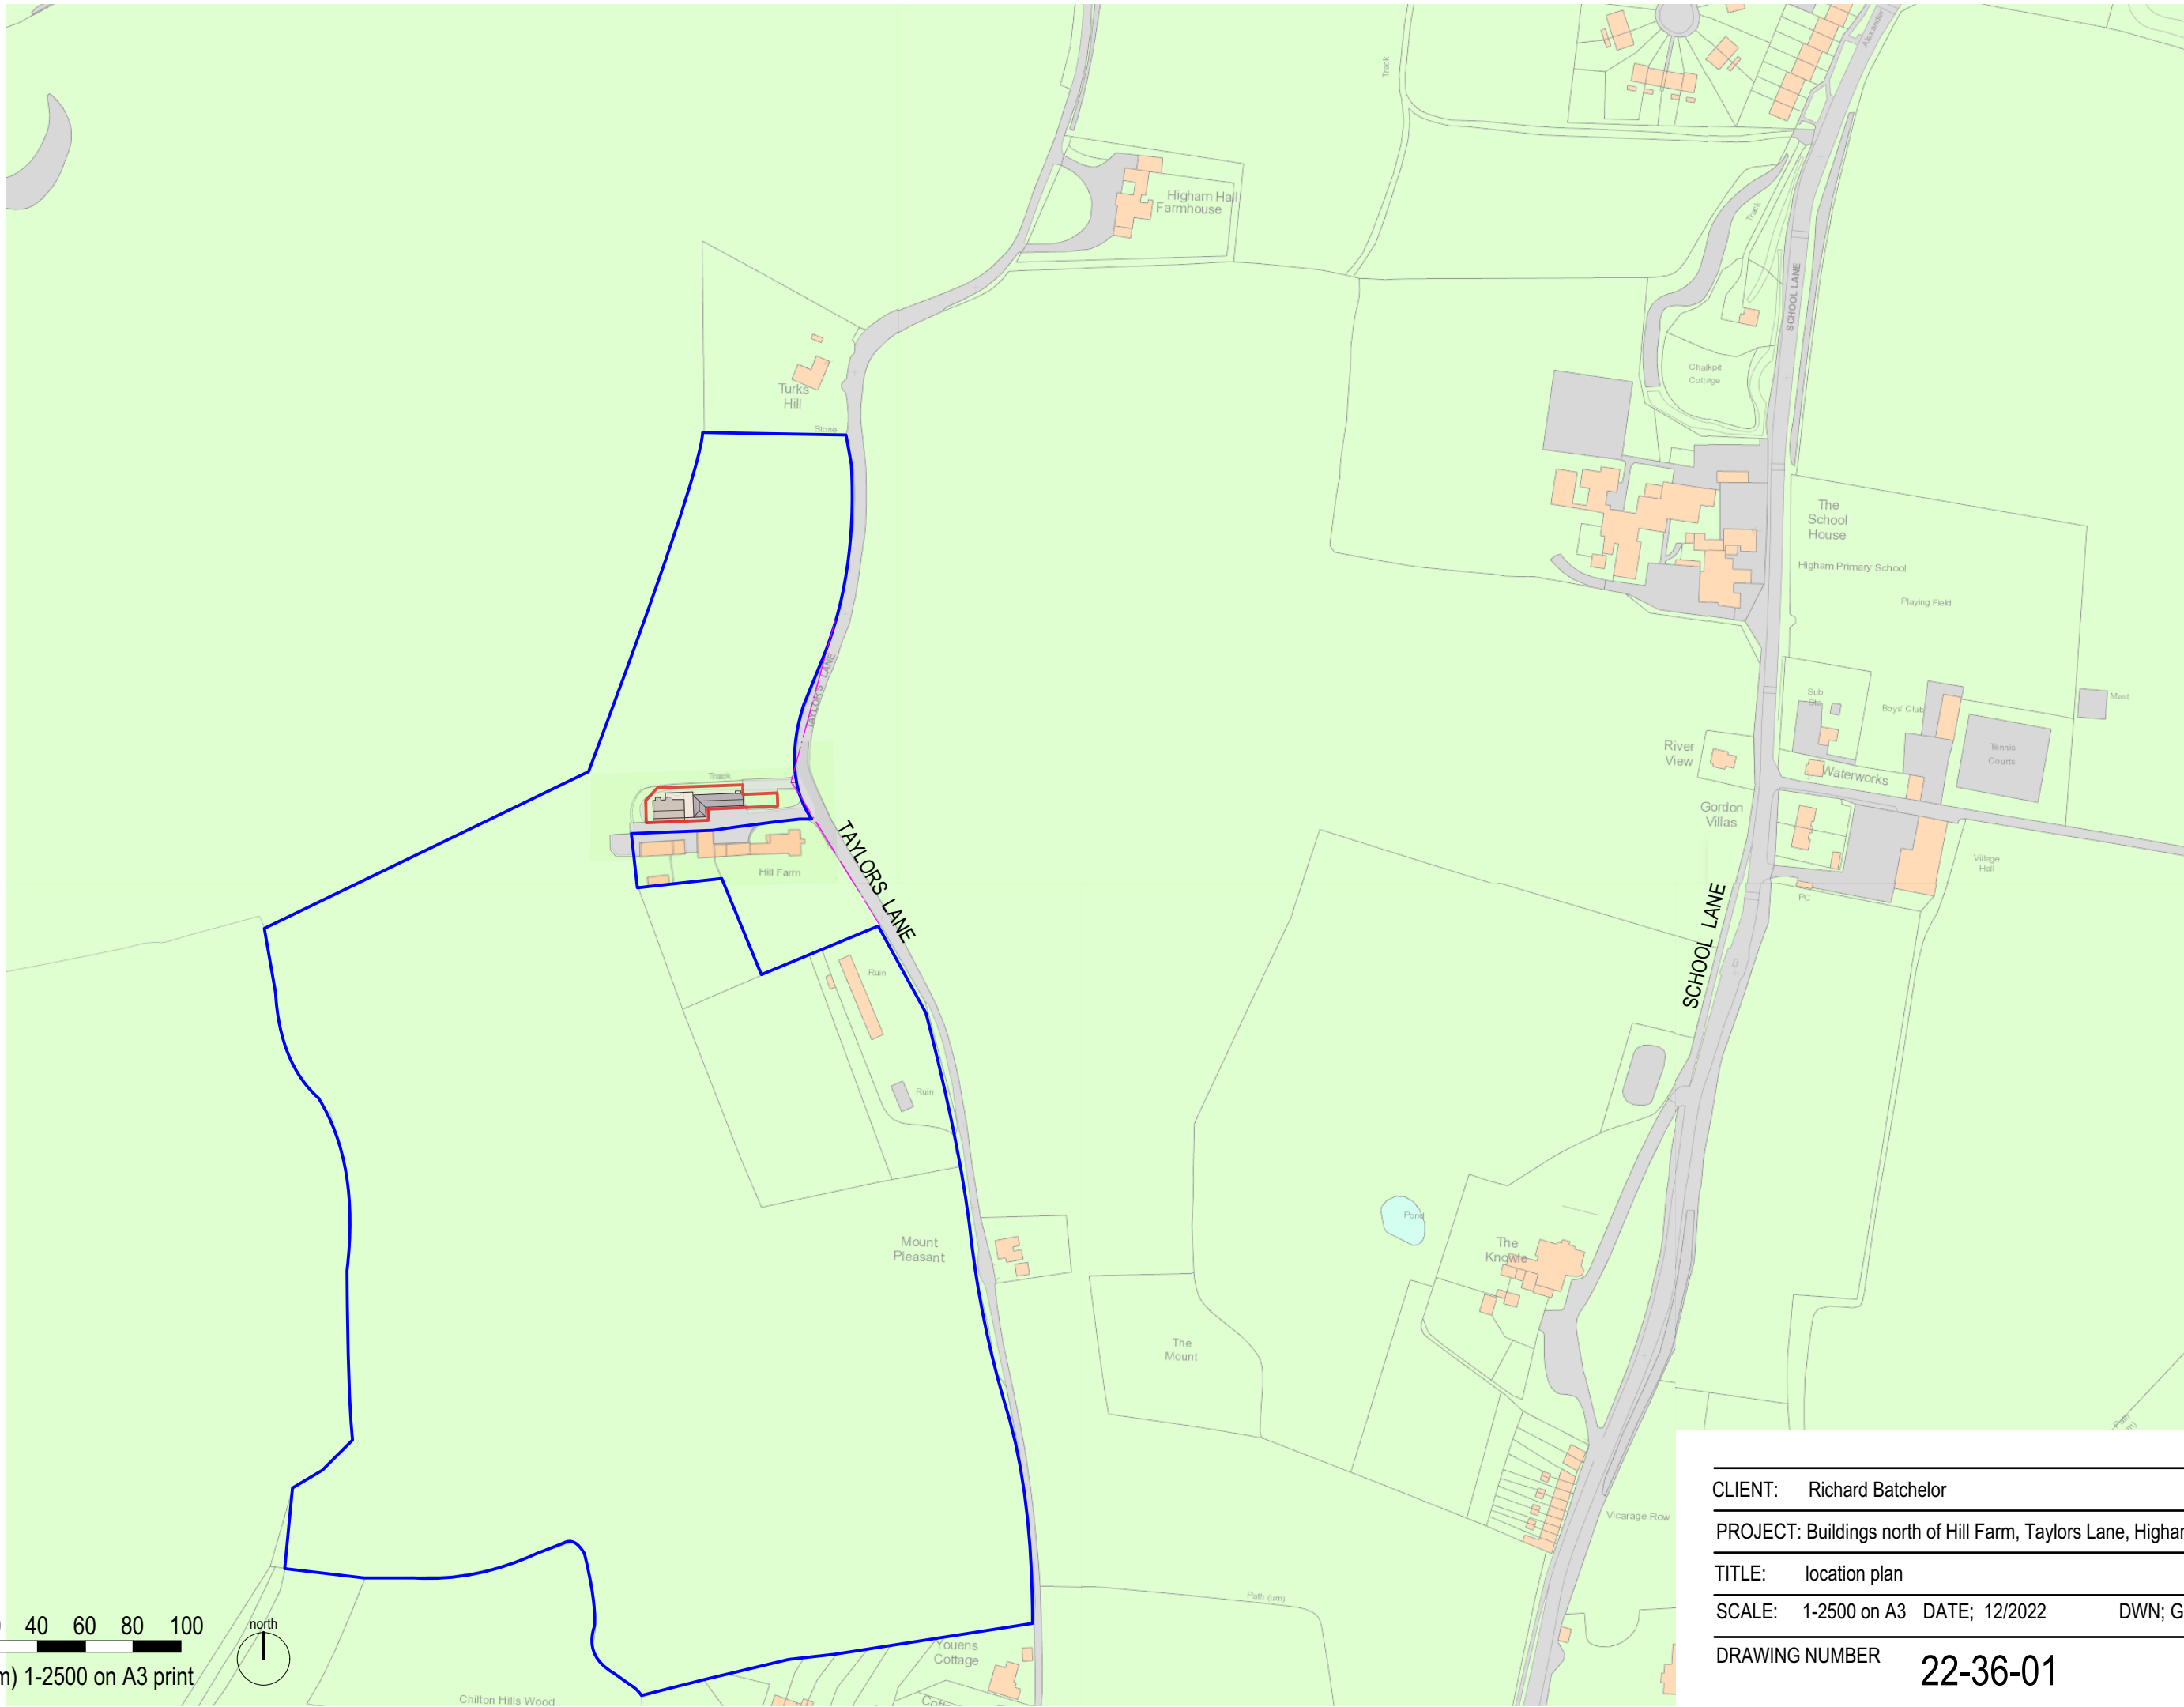

0 20 40 60 80 100
scale (m) 1-2500 on A3 print



ME37JT

CLIENT: Richard Batchelor
PROJECT: Buildings north of Hill Farm, Taylors Lane, Higham
TITLE: location plan
SCALE: 1-2500 on A3 DATE: 12/2022 DWN: GB
DRAWING NUMBER 22-36-01

