



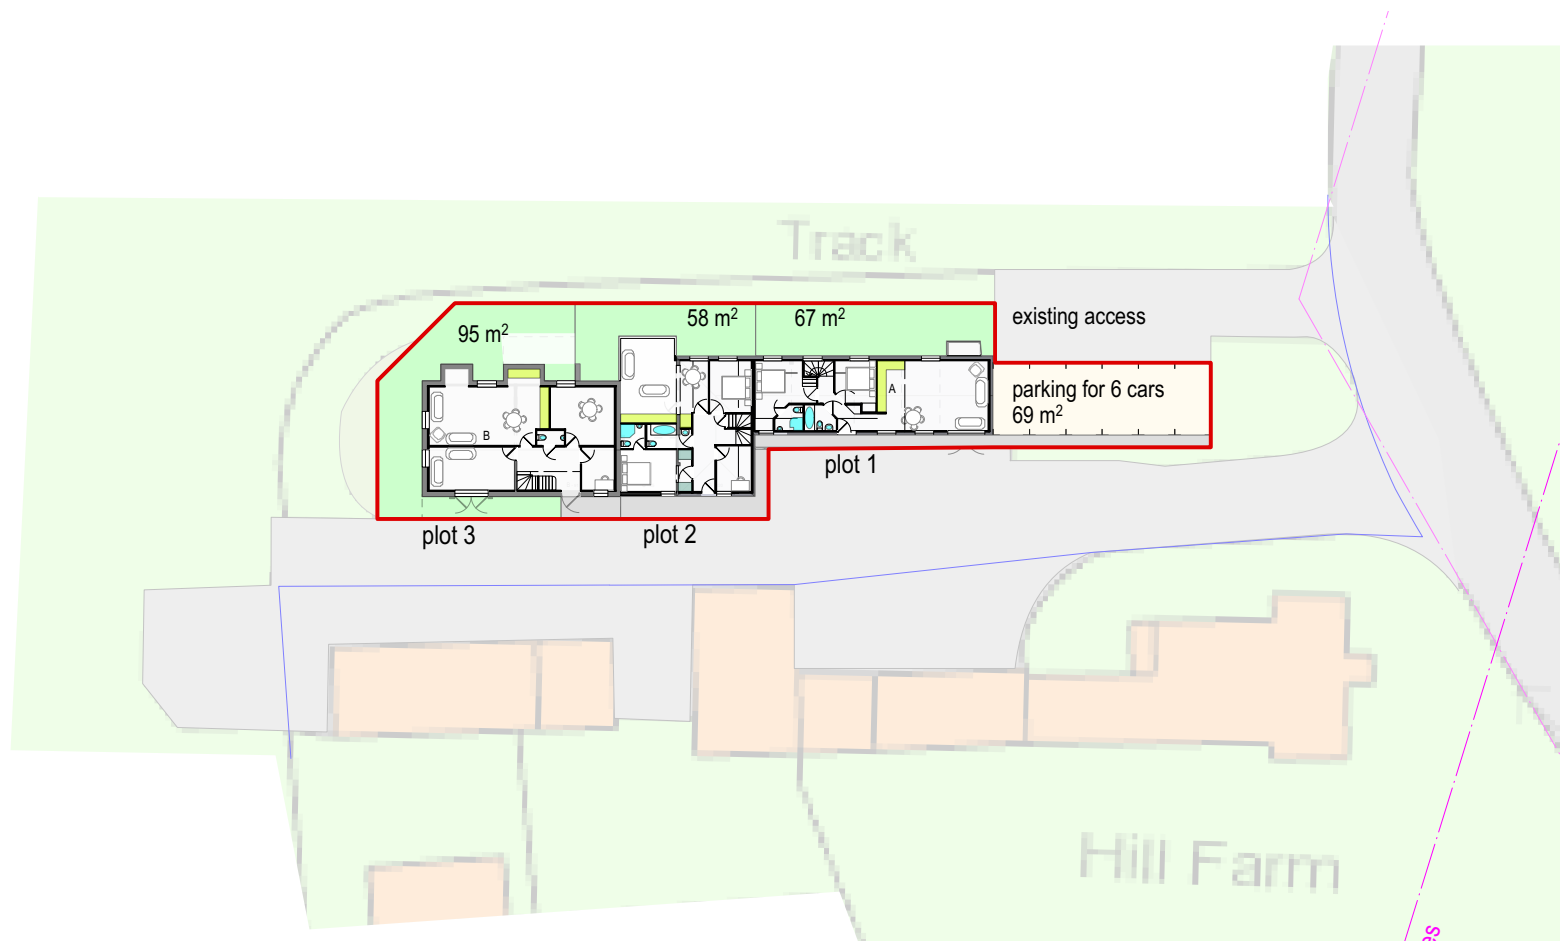

plot 3 external curtilage (paths, patios and garden) - 95 m²
 plot 2 external curtilage (paths, patios and garden) - 58 m²
 plot 1 external curtilage (paths, patios and garden) - 67 m²
 parking area - 69 m²

site layout plan as proposed

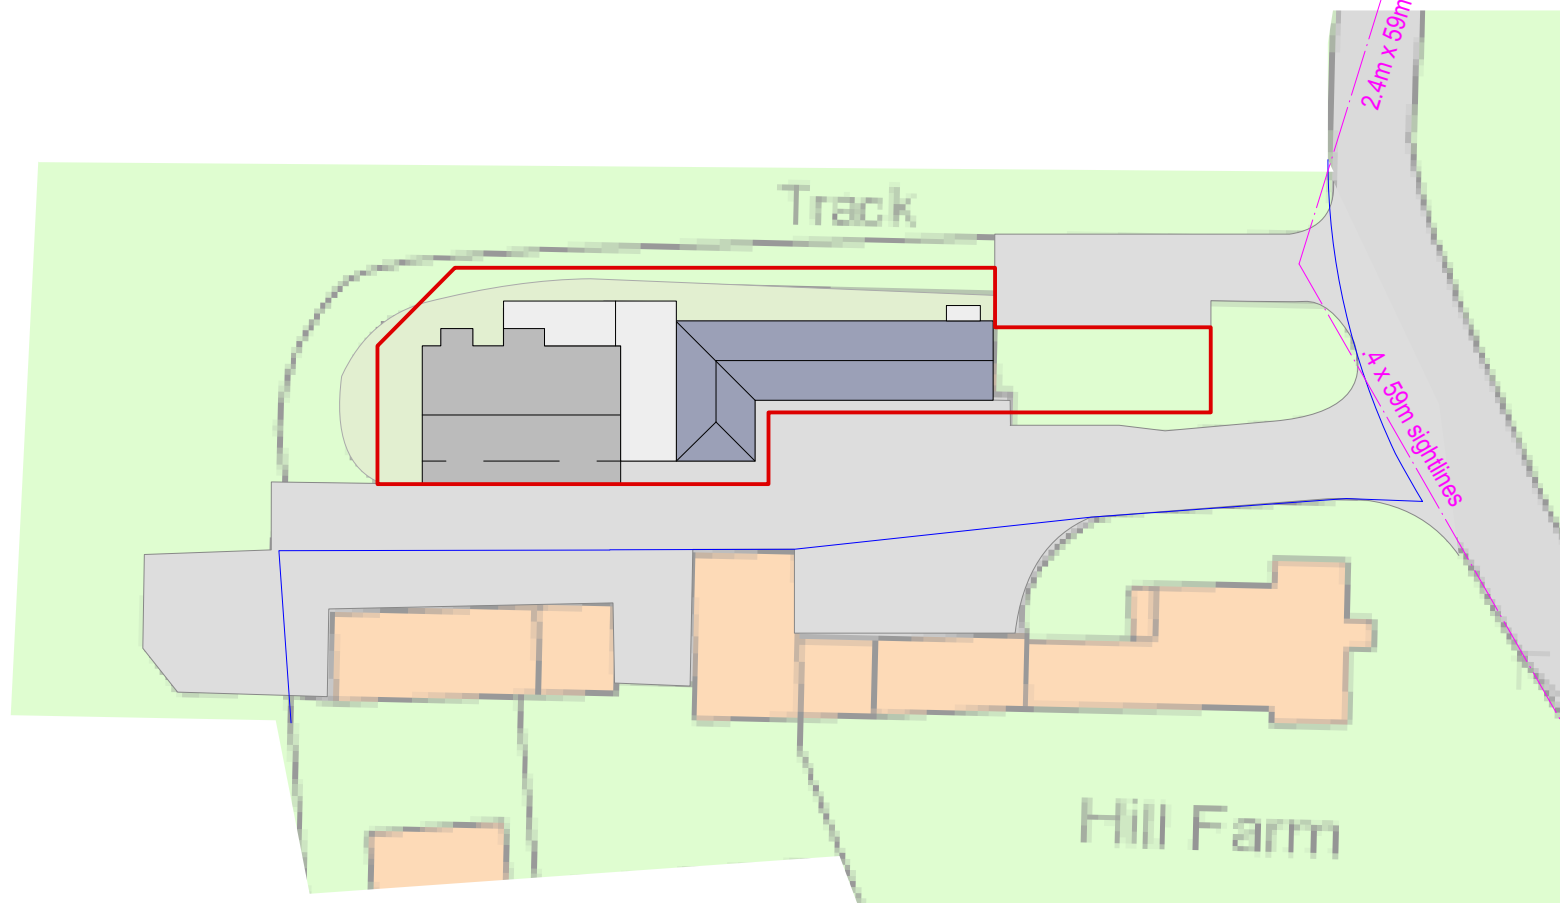

site layout plan as existing - 289 sqm. building footprint, curtilage 289 sqm, site area 578 sqm



ME37JT

scale (m) 1-500 on A3 print

CLIENT:	Richard Batchelor
PROJECT:	Buildings north of Hill Farm, Taylors Lane, Higham
TITLE:	site layout plans, existing & proposed
SCALE:	1-500 on A3
DATE:	12/2022
DWN:	GB
DRAWING NUMBER	22-36-02

